


A3

Proposed Plan


59 Broadhill Road
M19 1AR

1:100
A3

April 2025

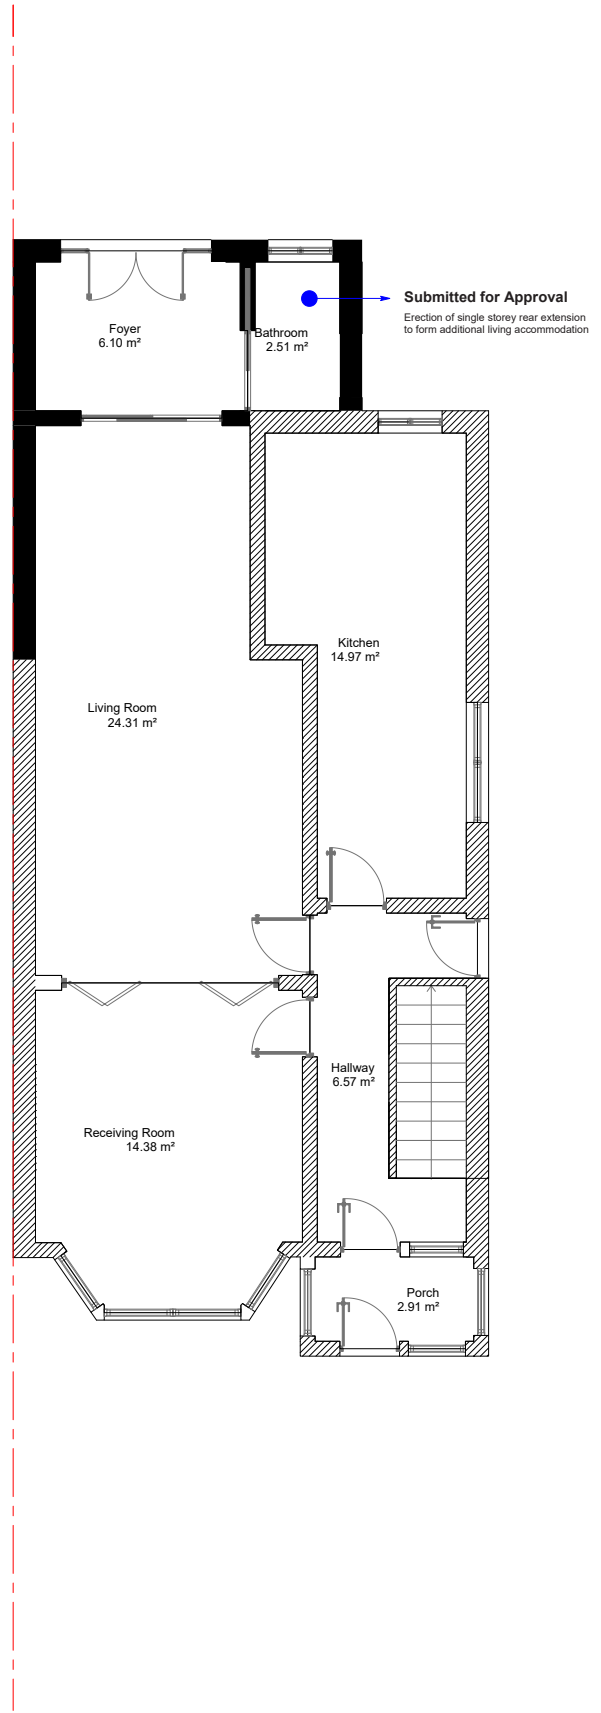

Proposed Plan
1:100
A3

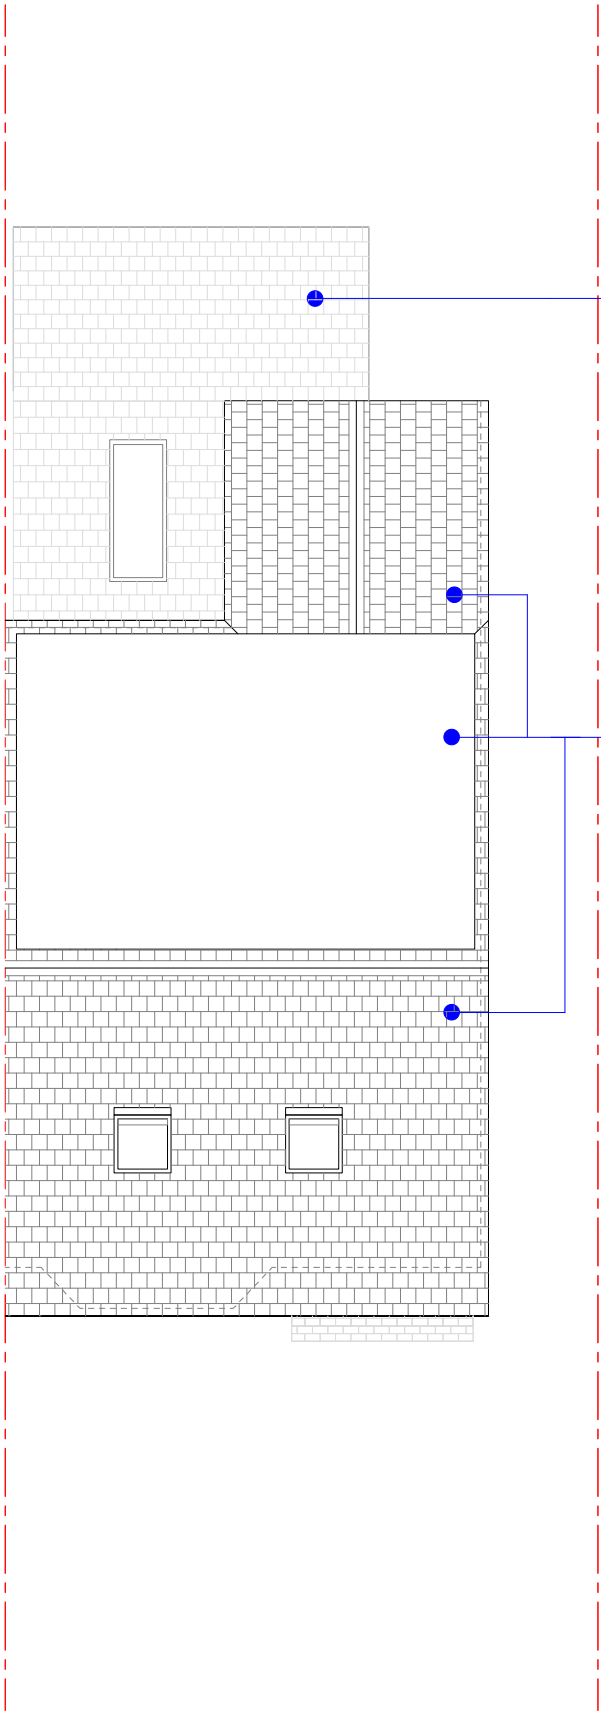

Proposed Roof Plan
1:100
A3