

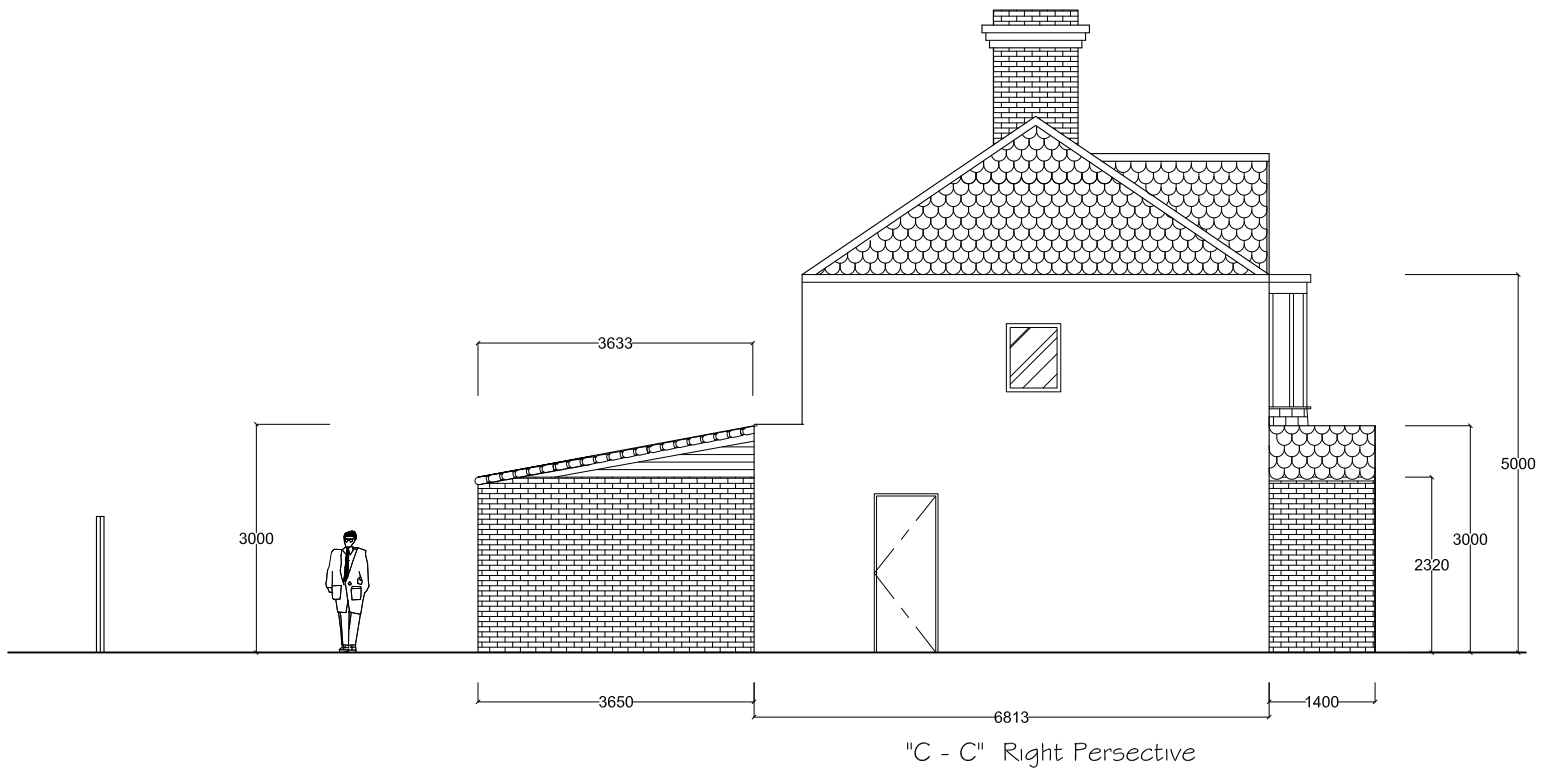
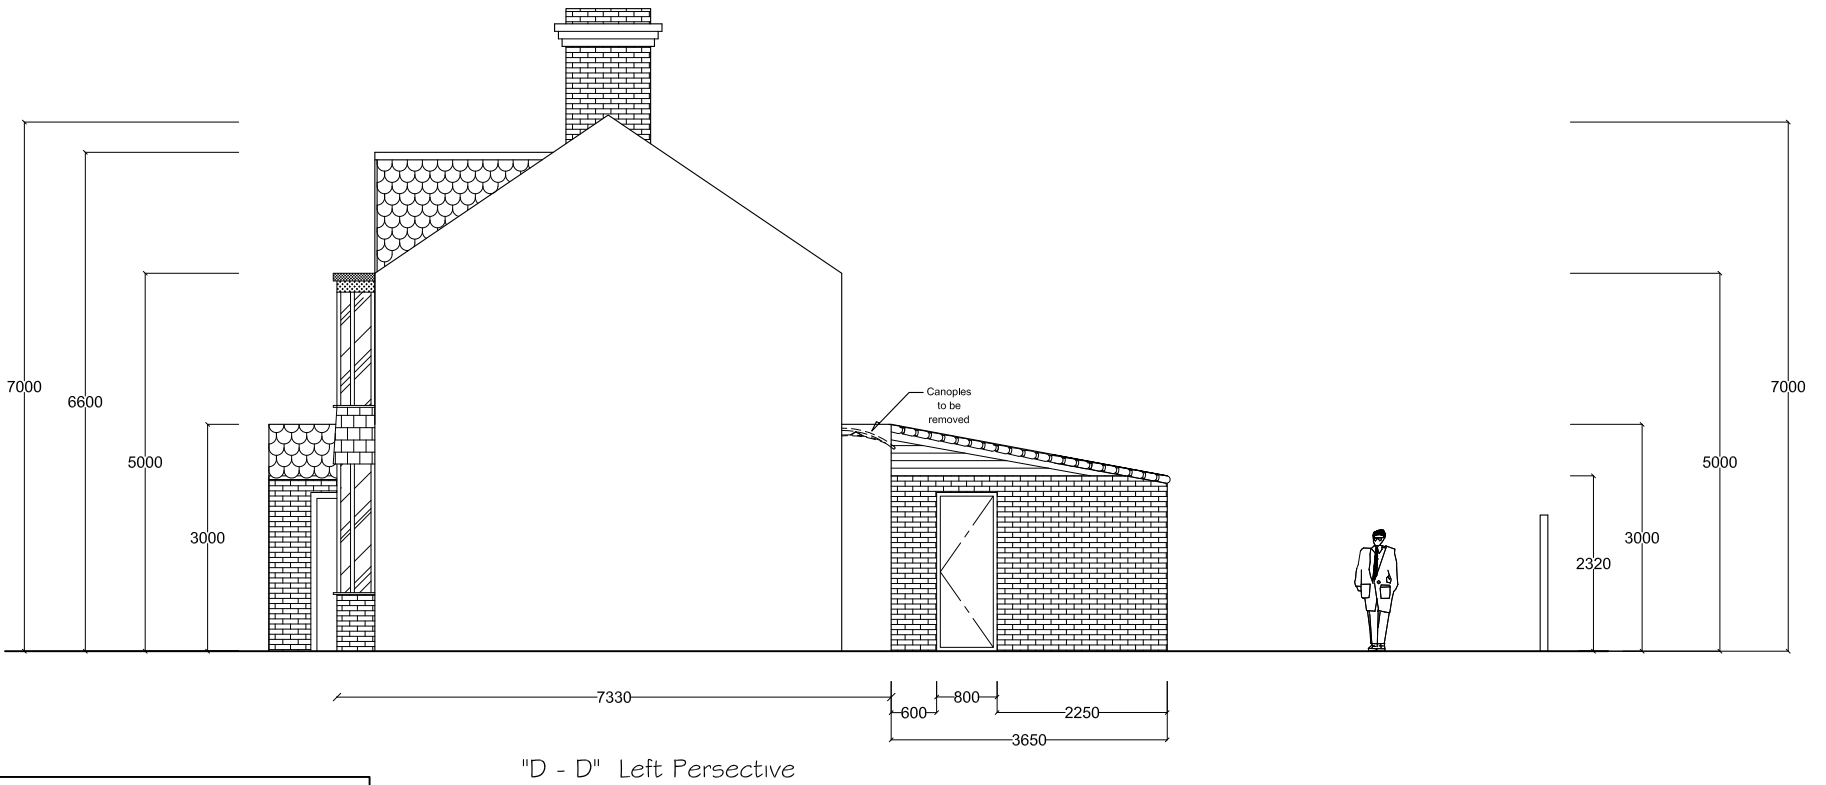


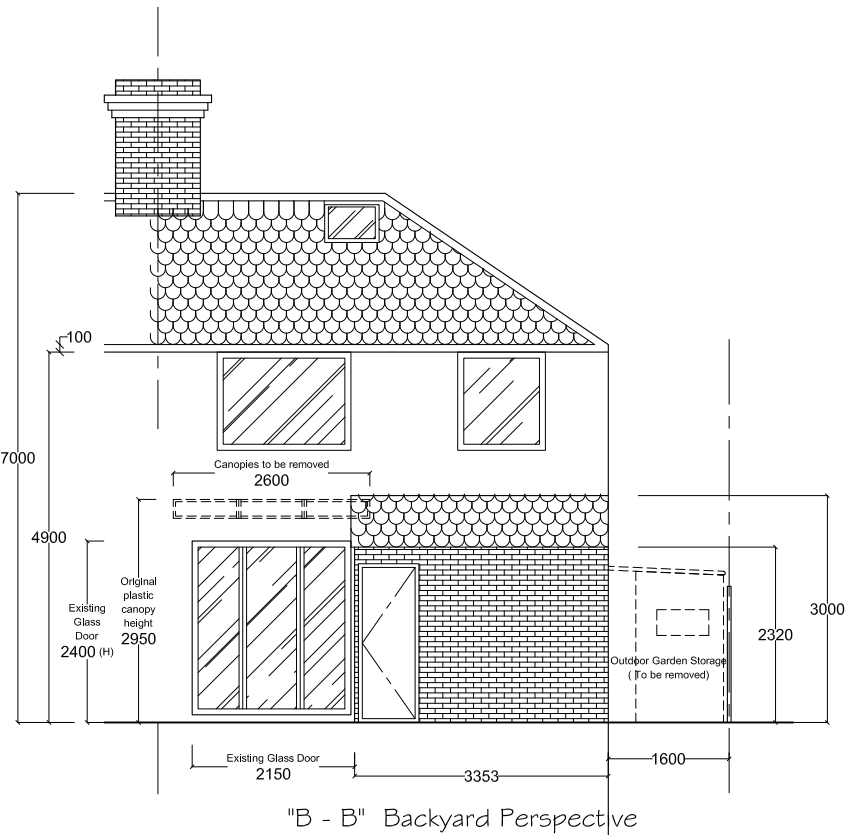

09 Vaughan Ave

11 Vaughan Ave

13 Vaughan

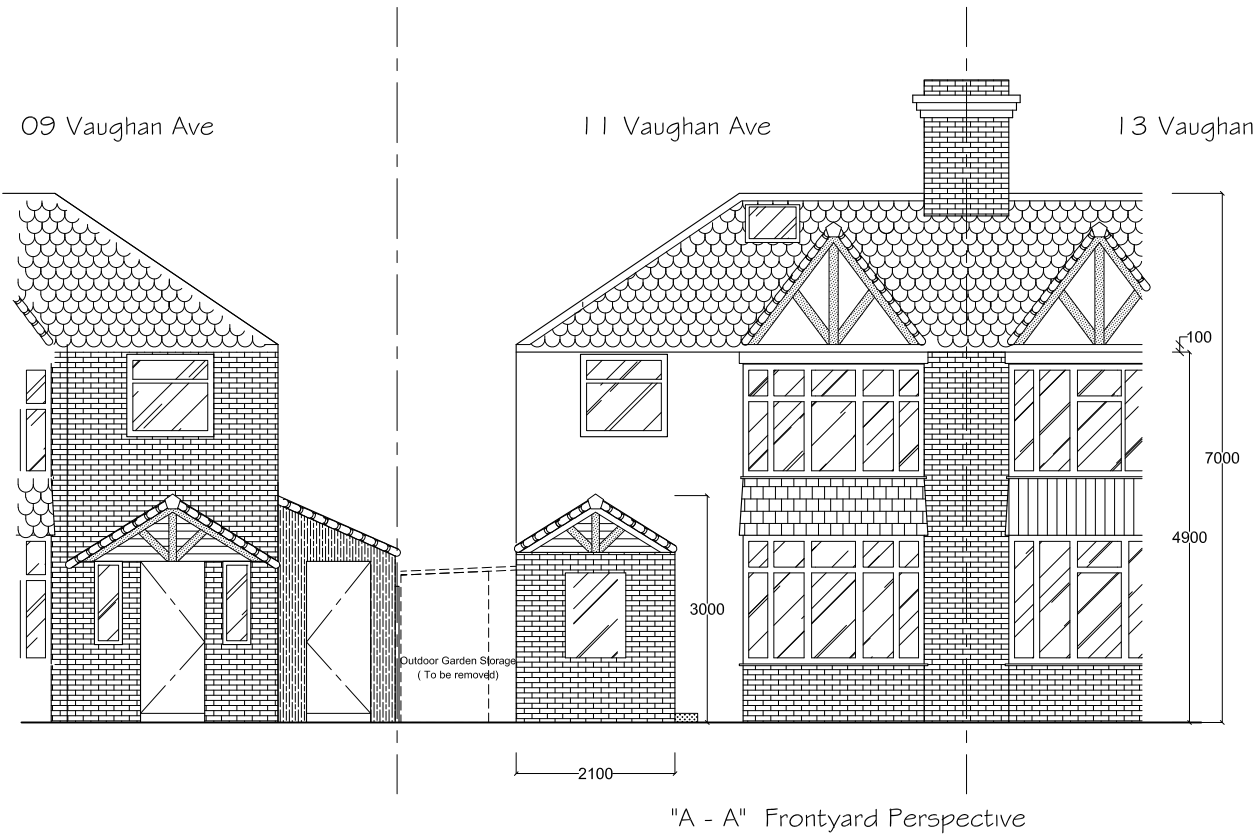

ADDRESS :		DESIGNER :	
M40 9LE, 11 Vaughan Ave		Hosen	
OWNER :	SCALE :	DATE :	
Hosen Leung	1 : 100 (A3)	11 Mar 25	
PROJECT :	TITLE :		
Expansion of Porch and Storage Room	Elevation		

P-01-00 ELEVATION
SCALE 1:100 (A3)

