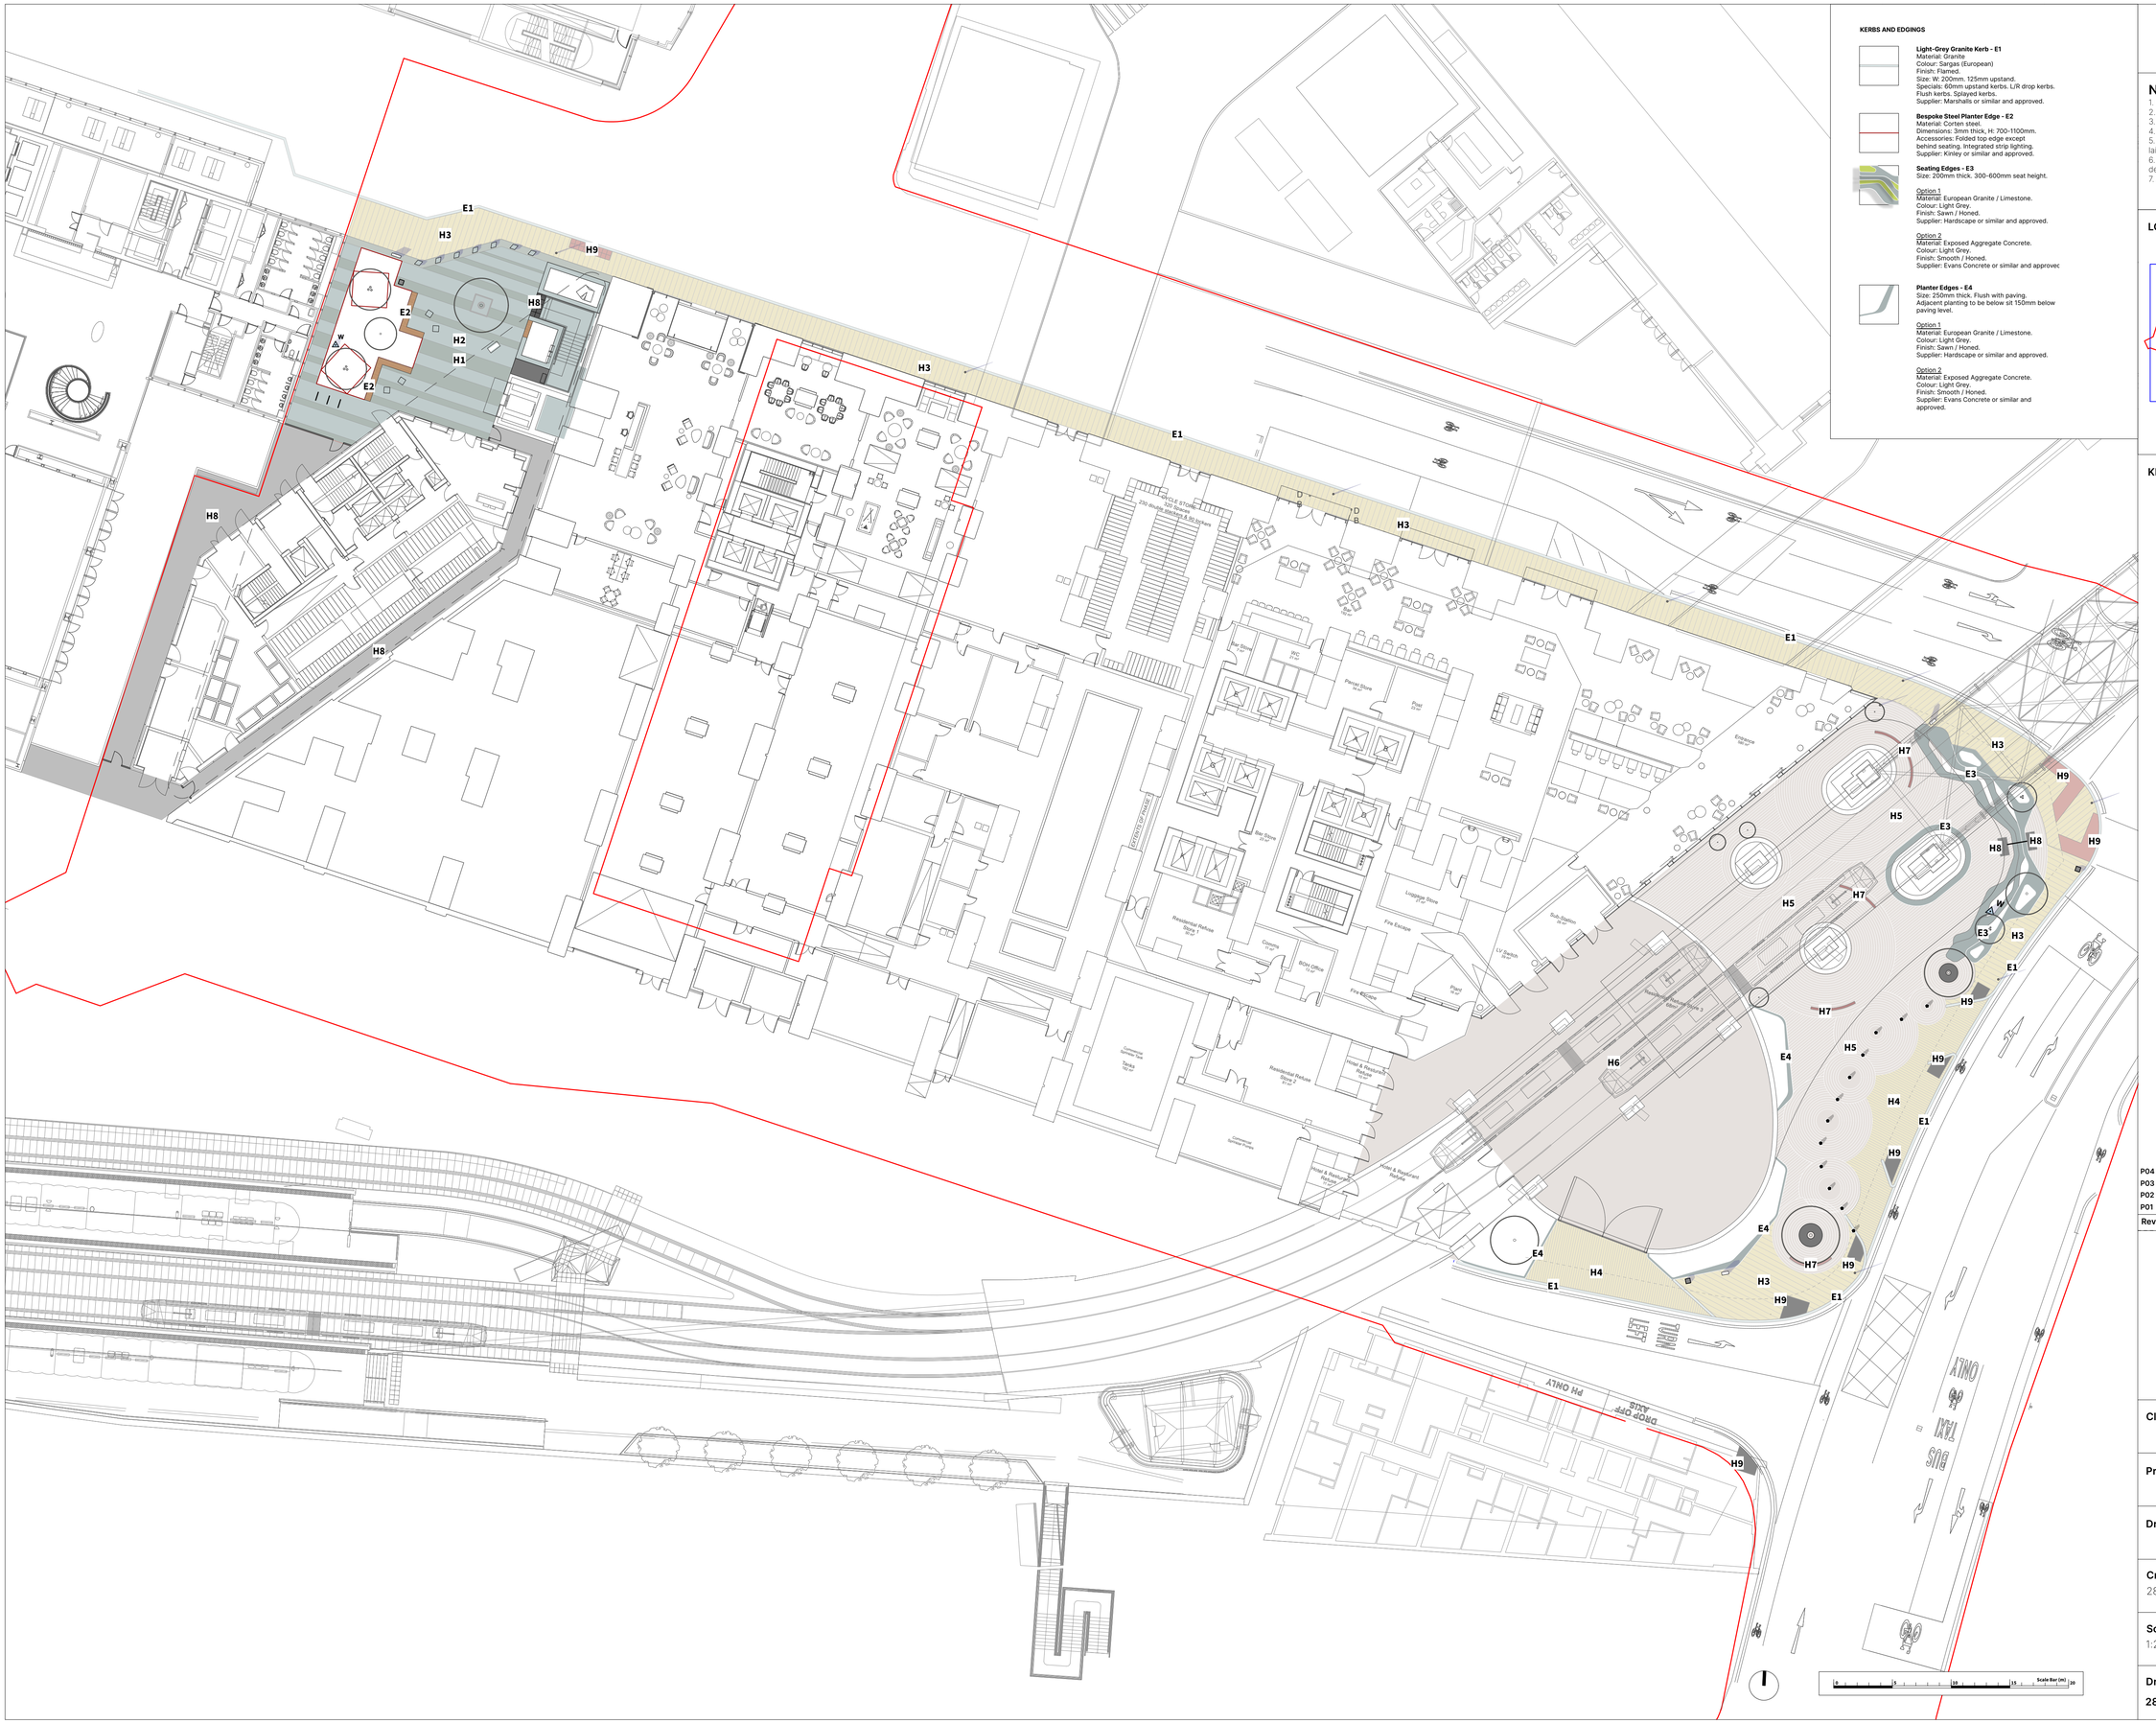


KERBS AND EDGINGS

Light-Grey Granite Kerb - E1
Material: Granite
Colour: Sargas (European)
Finish: Flamed.
Size: W: 200mm. 125mm upstand.
Specials: 60mm upstand kerbs. L/R drop kerbs.
Flush kerbs. Splayed kerbs.
Supplier: Marshalls or similar and approved.

Bespoke Steel Planter Edge - E2
Material: Corten steel.
Dimensions: 3mm thick, H: 700-1100mm.
Accessories: Folded top edge except behind seating. Integrated strip lighting.
Supplier: Kinley or similar and approved.

Seating Edges - E3
Size: 200mm thick. 300-600mm seat height.

Option 1
Material: European Granite / Limestone.
Colour: Light Grey.
Finish: Sawn / Honed.
Supplier: Hardscape or similar and approved.

Option 2
Material: Exposed Aggregate Concrete.
Colour: Light Grey.
Finish: Smooth / Honed.
Supplier: Evans Concrete or similar and approvec

Planter Edges - E4
Size: 250mm thick. Flush with paving.
Adjacent planting to be below sit 150mm below paving level.

Option 1
Material: European Granite / Limestone.
Colour: Light Grey.
Finish: Sawn / Honed.
Supplier: Hardscape or similar and approved.


Option 2
Material: Exposed Aggregate Concrete.
Colour: Light Grey.
Finish: Smooth / Honed.
Supplier: Evans Concrete or similar and approved.

© This drawing is copyright protected and may not be reproduced in whole or part without written authority from the owner.

NOTES:

1. Do not scale from this drawing.
2. Always work to noted dimensions.
3. All dimensions are in millimetres unless otherwise stated.
4. All setting out, levels and dimensions to be agreed on site.
5. The dimensions of all materials must be checked on site before being laid out.
6. This drawing must be read with the relevant specification clauses and detail drawings.
7. Order of construction and setting out to be agreed on site.

LOCATION PLAN

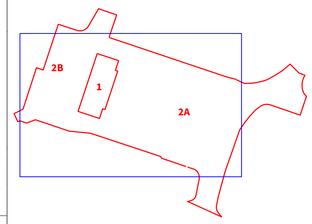

KEY

HARDWORKS

Slate Block Paving - H1
To Phase 2B arrival space.
To match Phase 1 paving.
Colour: Westmoorland Green Mix
Finish: Flamed
Size: 600x300 / 400x200 / 200x100mm. 40mmD.
Joint width: 8mm (6-10mm), soldier course. On double rows offset rows by half a unit.
Supplier: Hardscape.

Granite Block Paving - H2
To Phase 2B arrival space.
To match Phase 1 paving.
Colour: Carina
Finish: Flamed / Fine Picked
Size
P21 - 200x300 / 200x400mm. 50mmD.
P2.2 - 600mmH x 300mmL x 50mmD.
Joint width: 8 (6-10mm) joints, random stretcher bond.
Supplier: Marshalls.

Yorkstone Flag Paving - H3
To perimeter footpaths on Great Bridgewater Street and Albion Street.
Material: Indian Sandstone.
Finish: Flamed.
Size: To MCC highways specification.
Laid: Random Stretcher. Laid rigidly.
Supplier: Hardscape or similar and approved.

Granite Sett Paving - H4
To vehicular drop-off area.
Material: Indian Sandstone.
Finish: Flamed.
Size: L: 200-300 x W: 150 x D: 100mm.
Engineer to confirm depth (vehicular loading).
Laid: Random Stretcher. Laid rigidly.
Supplier: Hardscape or similar and approved.

Natural Stone Concentric Paving - H5
Material: European Granite / Limestone.
Size: W: 150-200 x H:200mm.
Colour: Light Grey Mix. Subject to detailed design.
Finish: Subject to design development.
Supplier: Hardscape or similar and approved.

Exposed Aggregate In-situ Concrete - H6
To service yard.
Colour: Subject to design development.
Finish: Acid etched.
Supplier: SLP Colourtone / Aggregate industries or similar and approved.

Accent Banding- H7
Material: Bronze Inlays.
Finish: To include laser etched graphic interpretation (subject to design development).
Size: W: 200mm. Lengths vary.

Tactile Corduroy Paving - H8
To top and bottom of steps
Material: Granite
Colour: Crystal Black
Size: L: 400 x W: 400 x D: 80mm.
Finish: Flamed.
Laid: Stack Bond. Laid Rigidly.
Supplier: Hardscape or equal and approved.

Tactile Paving - H9
To crossings
Material: Granite
Colour: Red / Buff / Black.
Size: L: 400 x W: 400 x D: 80mm.
Finish: Flamed.
Laid: Stack Bond. Laid Rigidly.
Supplier: Hardscape or equal and approved.

Revision	Date	Description	Drawn	Apprvd.
P04	28/03/2025	Planning	TF	KR
P03	08/11/2024	Planning	TF	KR
P02	19/01/2024	Planning	TF	KR
P01	22/12/2023	Review and comment	TF	KR

PLANIT
Manchester | London | Liverpool | Leeds | Standish
Manchester
2 Back Grafton Street
Altrincham
Cheshire
WA14 1DY
W: planit-ie.com
E: info@planit-ie.com
T: 0151 363 1230

Client Salboy

Project Viadux Phase 2

Drg Title Hardworks - Ground Level

Created on	Created by	Approved by
28/11/23	TF	KR

Scale	Size	Workstage	Status
1:250	A1	Stage 2	

Drg No.	Suitability	Revision
2843-PLA-XX-00-DR-L-1000	S4	P04

© Planit I.E. Limited