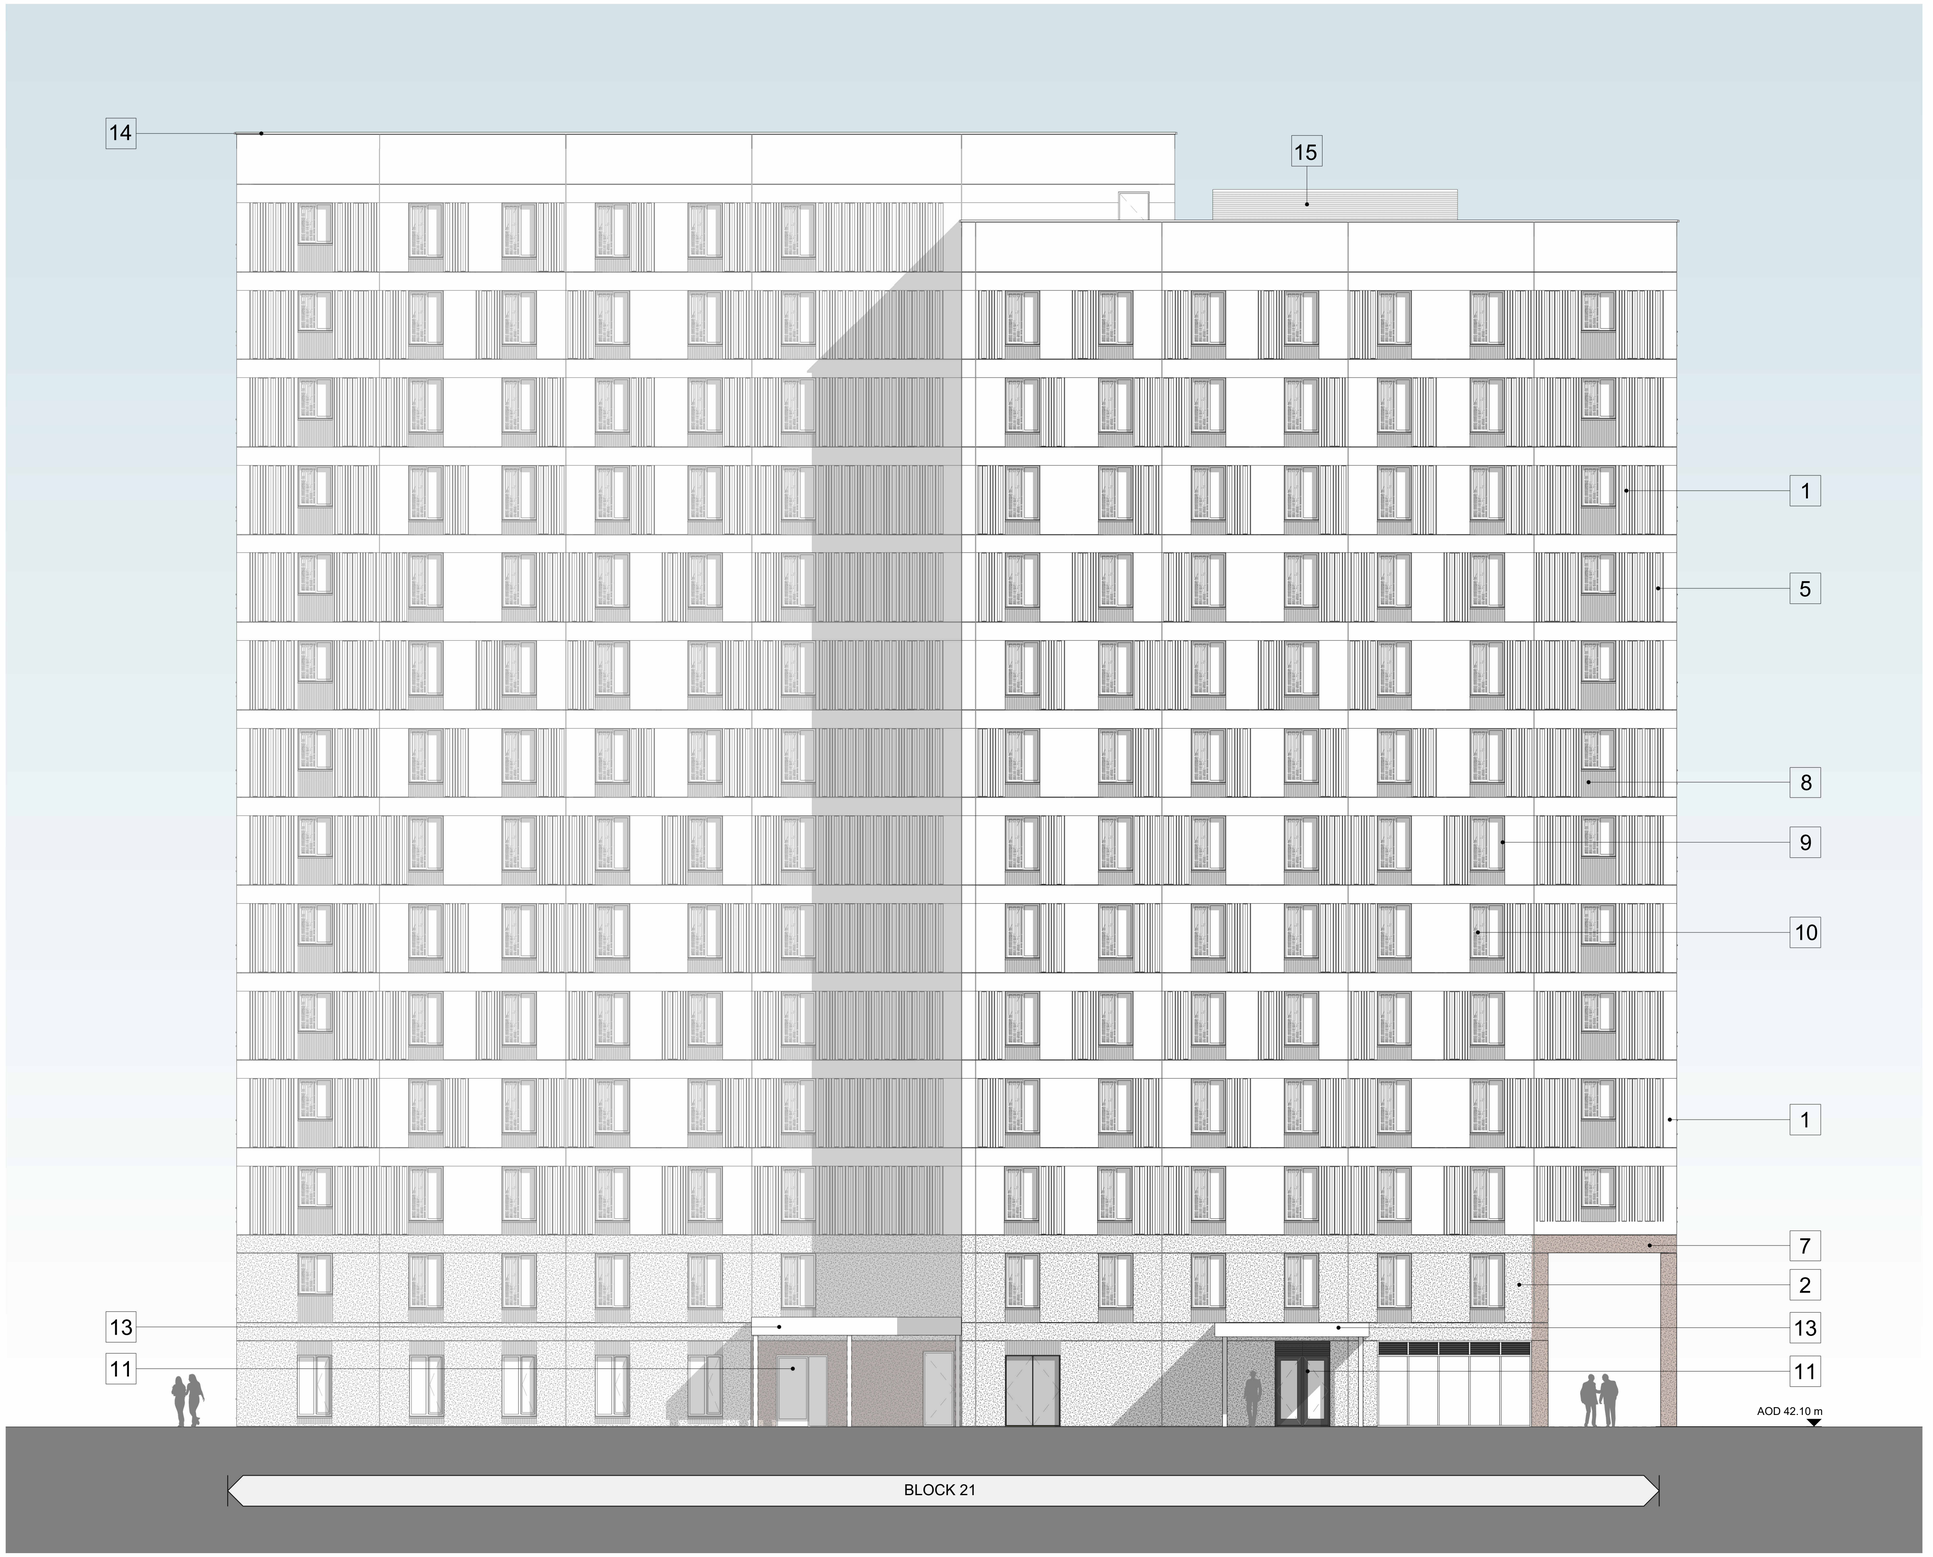


Elevation E
1 : 100

A1

© COPYRIGHT
The copyright in this drawing is vested in Sheppard Robson and no license or assignment of any kind has been, or is, granted to any third party whether by provision of copies or originals or otherwise unless agreed in writing.


DO NOT SCALE FROM THIS DRAWING
The contractor shall check and verify all dimensions on site and report any discrepancies in writing to Sheppard Robson before proceeding work

FOR ELECTRONIC DATA ISSUE
Electronic Data / drawings are issued as "read only" and should not be interrogated for measurement. All dimensions and levels should read, only from those values stated in text on the drawing.

NOTES

Materials	
1	Reconstituted Stone in Light Grey Tone TBC
2	Polished Reconstituted Stone in Light Grey Tone TBC
3	Reconstituted Stone in Medium Grey Tone TBC
4	Polished Reconstituted Stone in Medium Grey Tone TBC
5	Cast in Feature Pattern Type 01 (see dwg 02862)
7	Polished Reconstituted Stone in Brown Tone TBC
8	Type 02 Glazed Brick beneath window
9	PPC Aluminium window frame with clear glazing RAL TBC
10	Decorative Screen in PPC Aluminium RAL to match window frame
11	Glazed door with PPC Aluminium frame RAL to match windows
12	Louvered Metal Plant room door RAL to match window
13	Lightweight Metal Entrance Canopy RAL TBC
14	Profiled Metal Coping RAL TBC
15	Aluminium Louvered Plant Screen RAL TBC
16	Acid Etched Concrete Mural

KEYPLAN

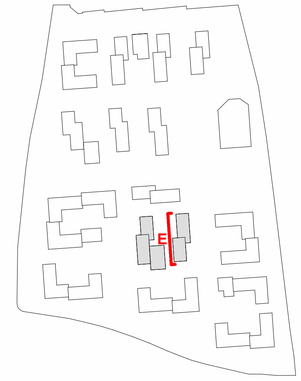

REVISIONS

REV.	DATE	AMENDMENT
P01	13/12/24	Draft Planning Issue
P02	20/02/25	FINAL PLANNING ISSUE

CLIENT

GRAHAM

SHEPPARD ROBSON

77 Parkway Camden Town London NW1 7PU
T: +44 (0)20 7504 1700 E: enquiries@sheppardrobson.co.uk

PROJECT
UoM Residences DBFO

SCALE@A1	DATE	ORIGINATOR	CHECKED	AUTHORISED
1 : 100	20/02/25	SA	MM	NM

DESCRIPTION
Zone J - Block 19, 20 and 21 - General Arrangement Elevations Sheet 5

STAGE
Stage 3

STATUS	PURPOSE FOR ISSUE	SR NO.
S2	Planning	7172

DRAWING NO.	REV.
UMRF-SRA-ZJ00-XX-DR-A-02825	P02