

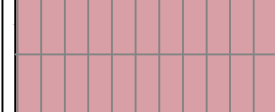
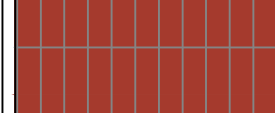
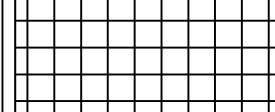


WALL FINISHES LEGEND	
SYMBOL	DESCRIPTION
	WF04: WALL FINISH PRODUCT: Blackfriars FINISH: Chalk Board Paint COLOUR: Black
	WF 05: WALL FINISH PRODUCT: Crown Paints FINISH: Matt Emulsion COLOUR: Y1123R - Burning Incense
	WF 06: WALL FINISH PRODUCT: Crown Paints FINISH: Matt Emulsion COLOUR: Clean Extreme Matt - RAL 3015
	WF07: WALL FINISH PRODUCT: Crown Paints FINISH: Matt Emulsion COLOUR: J2262U (TBC BY CLIENT)
	WF08: WALL FINISH PRODUCT: Crown Paints FINISH: Matt Emulsion COLOUR: Clean Extreme Matt - RAL 6024
	WF09: WALL FINISH PRODUCT: Crown Paints FINISH: Matt Emulsion COLOUR: Belgrave Mill - B4520Q
	WF10: WALL FINISH SUPPLIER: WAXMAN CERAMICS jade.w@waxmanceramics.co.uk PRODUCT REF: Aria Pink Matt SIZE: TILES 100 x 300mm
	WF11: WALL FINISH SUPPLIER: WAXMAN CERAMICS jade.w@waxmanceramics.co.uk PRODUCT REF: Aria Burdeos Matt SIZE: TILES 100 x 300mm
	WF12: ROUTED MDF
	WF13: WALL FINISH SUPPLIER: archi.tile gary@archi-tile.co.uk PRODUCT REF: AS/AR SERIES - AR-93 Prism Matt Wall SIZE: TILES 200 x 200mm
	WF14: WALL FINISH PRODUCT: Hygienic Cladding FINISH: White Rock COLOUR: White
	DASHED LINE REFERS TO HIGH LEVEL FINISHES
	JF02: JOINERY FINISH PRODUCT: EGGER LAMINATE COLOUR: H3368 ST9 Natural Lancaster Oak
*ALL FINISHES TO HAVE A CLASS O SURFACE SPREAD OF FLAME	

NOTE: All existing walls are to be repaired to maintain their fire compartmentation and structural integrity.
All paint finishes to be eggshell.
All skirting to be hardwood timber to match relevant wall finish.



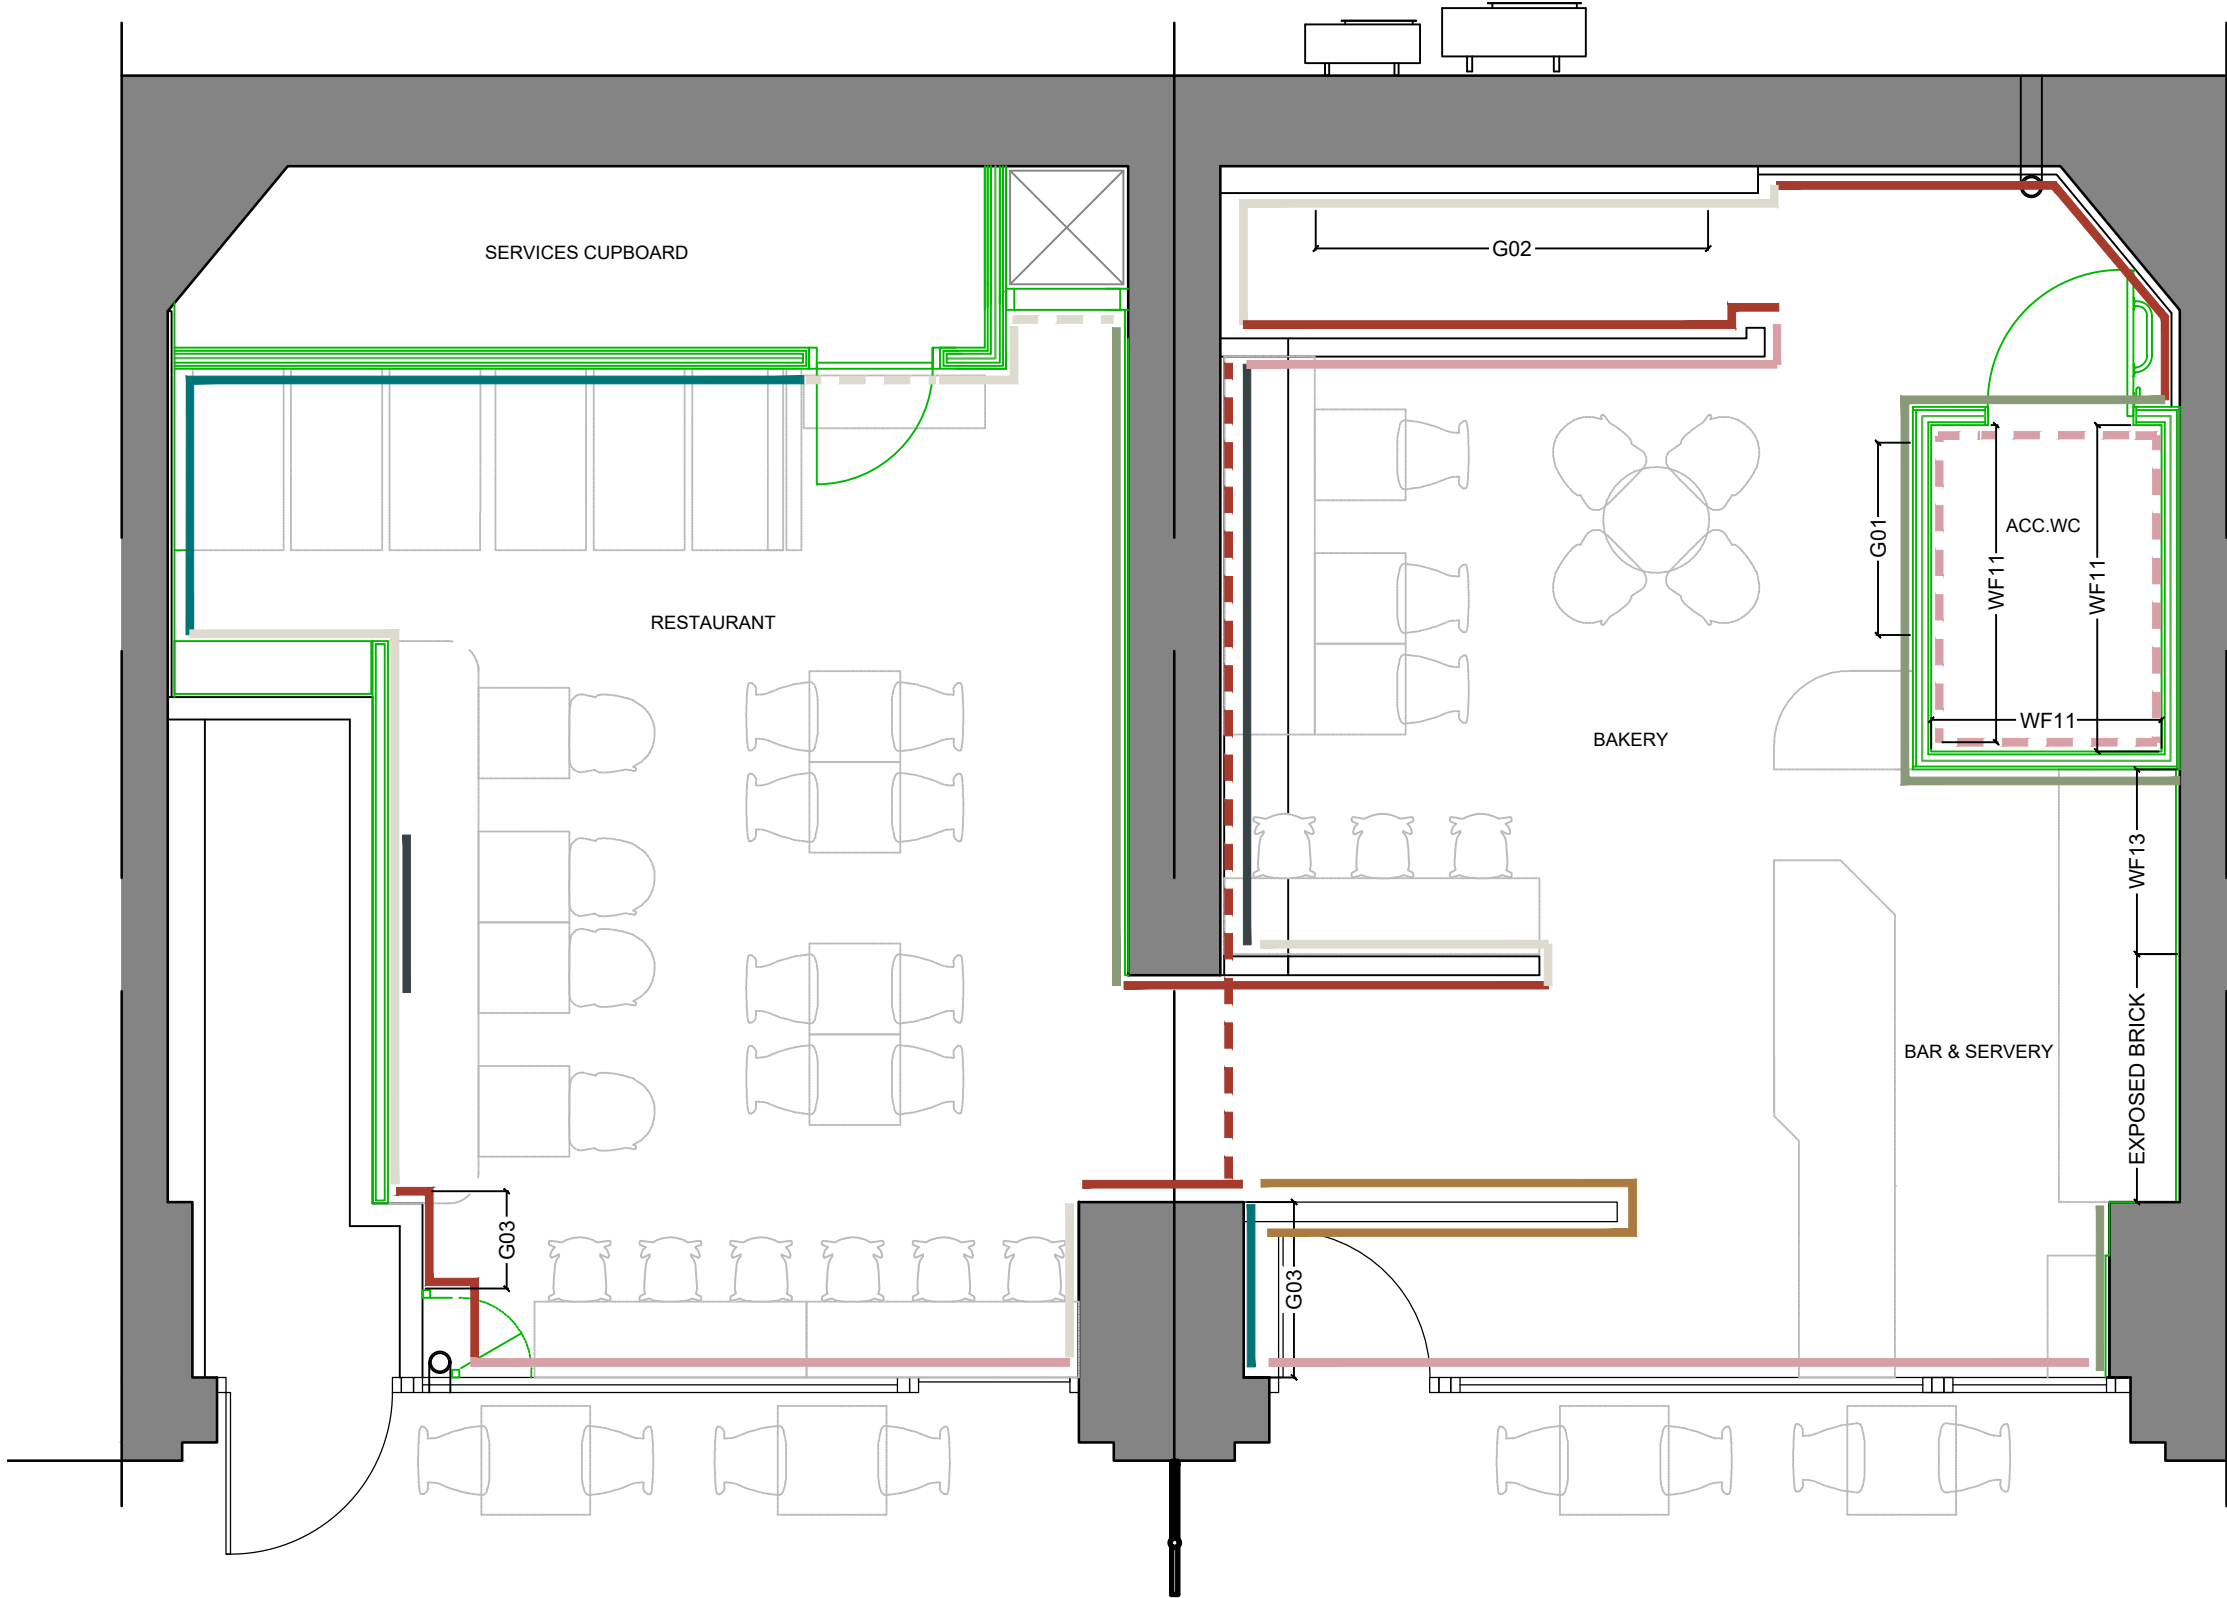


GROUND FLOOR - WALL FINISHES
SCALE 1:50

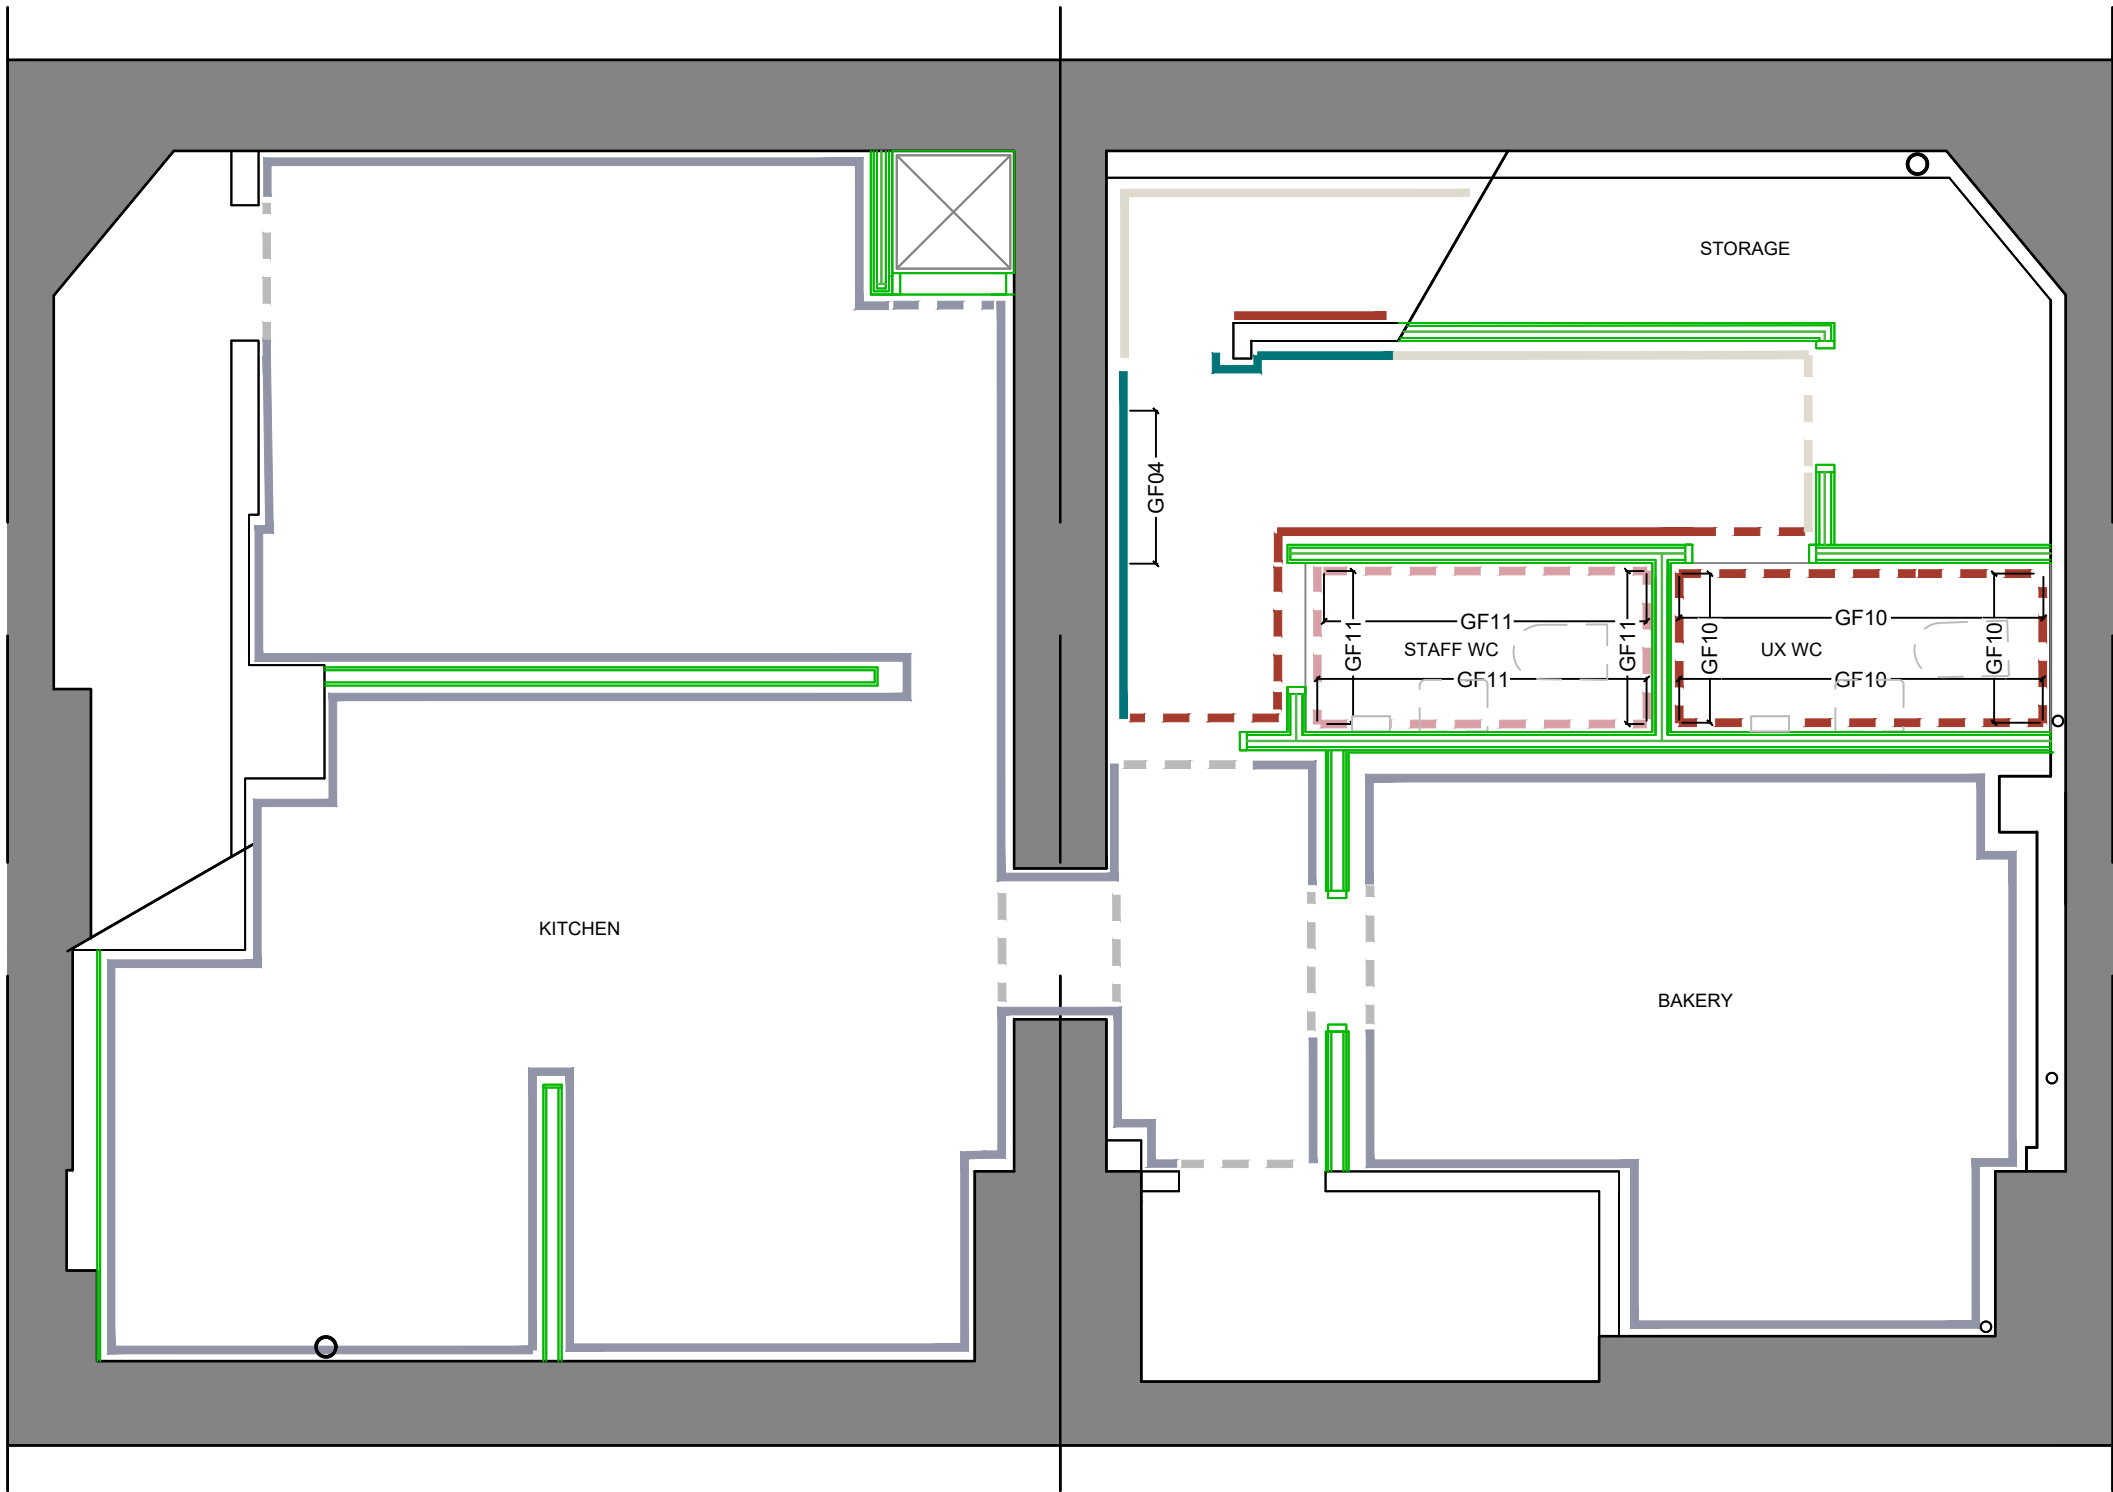

BASEMENT - WALL FINISHES
SCALE 1:50

© This Drawing and Design is the copyright of M1NT studio and should not be reproduced without written consent.
This non intrusive survey has been produced for spatial design purposes only.
Contractors are to check all levels and dimensions before setting out any site or shop work.
CDM 2015 Designers Risk Assessment
All works to be carried out under CDM regulations.
Contractor to ensure all relevant codes of practice and regulations for the proposed works are adhered to. No residual risk within the attached design unless specifically stated with the attached schedule.
DO NOT SCALE THIS DRAWING

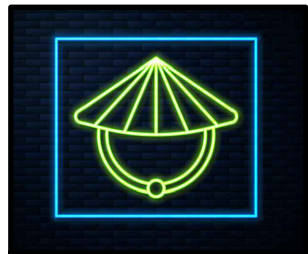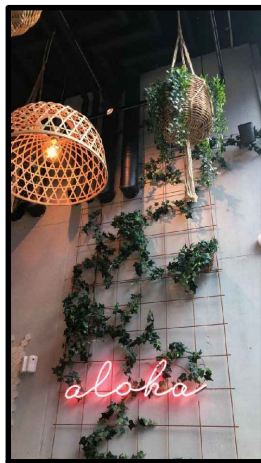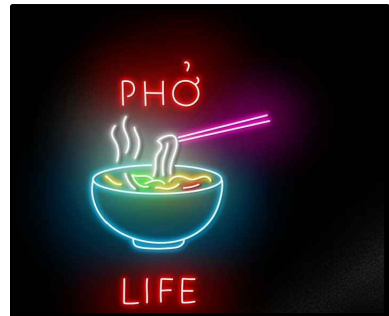

ALL GRAPHICS TBC FOLLOWING CLIENT APPROVAL. SUPPLIED BY CLIENT.
*Images are design precedent only - text and images are subject to change

11.03.24	P4	PLANNING ISSUE - Storage Room to Basement - Services cupboard added for ventilation ductwork - Dumb waiter added - Flooring updated to suit new arrangement	HE	LG
20.12.24	P3	PLANNING UPDATES TO JB EMAIL 19.12.24: - Dumb waiter omitted	HE	LG
22.10.24	P2	UPDATED TO NEW KITCHEN LAYOUT AND BLUE PAINT FINISH AMENDED FOLLOWING CLIENT FEEDBACK	HE	LG
16.09.24	P1	PRELIMINARY	HE	ES
Date	Rev	Details	Drwn	Chk

Issue:	For Information	Stage:
Client:	DOUX CHATON	
Project:	265-267 Deansgate Terrace Deansgate Manchester M3 4EW	
Title:	GROUND FLOOR AND BASEMENT WALL FINISHES - PROPOSED	
Date:	20.08.24	Drawn: HE
Scale:	1:50	Checked: LG

DWG NO:	Rev
202393_M1NT_XX_ZZ_A_DR_1006	P4

M1NT
STUDIO. www.m1ntstudio.com | hello@m1ntstudio.com