



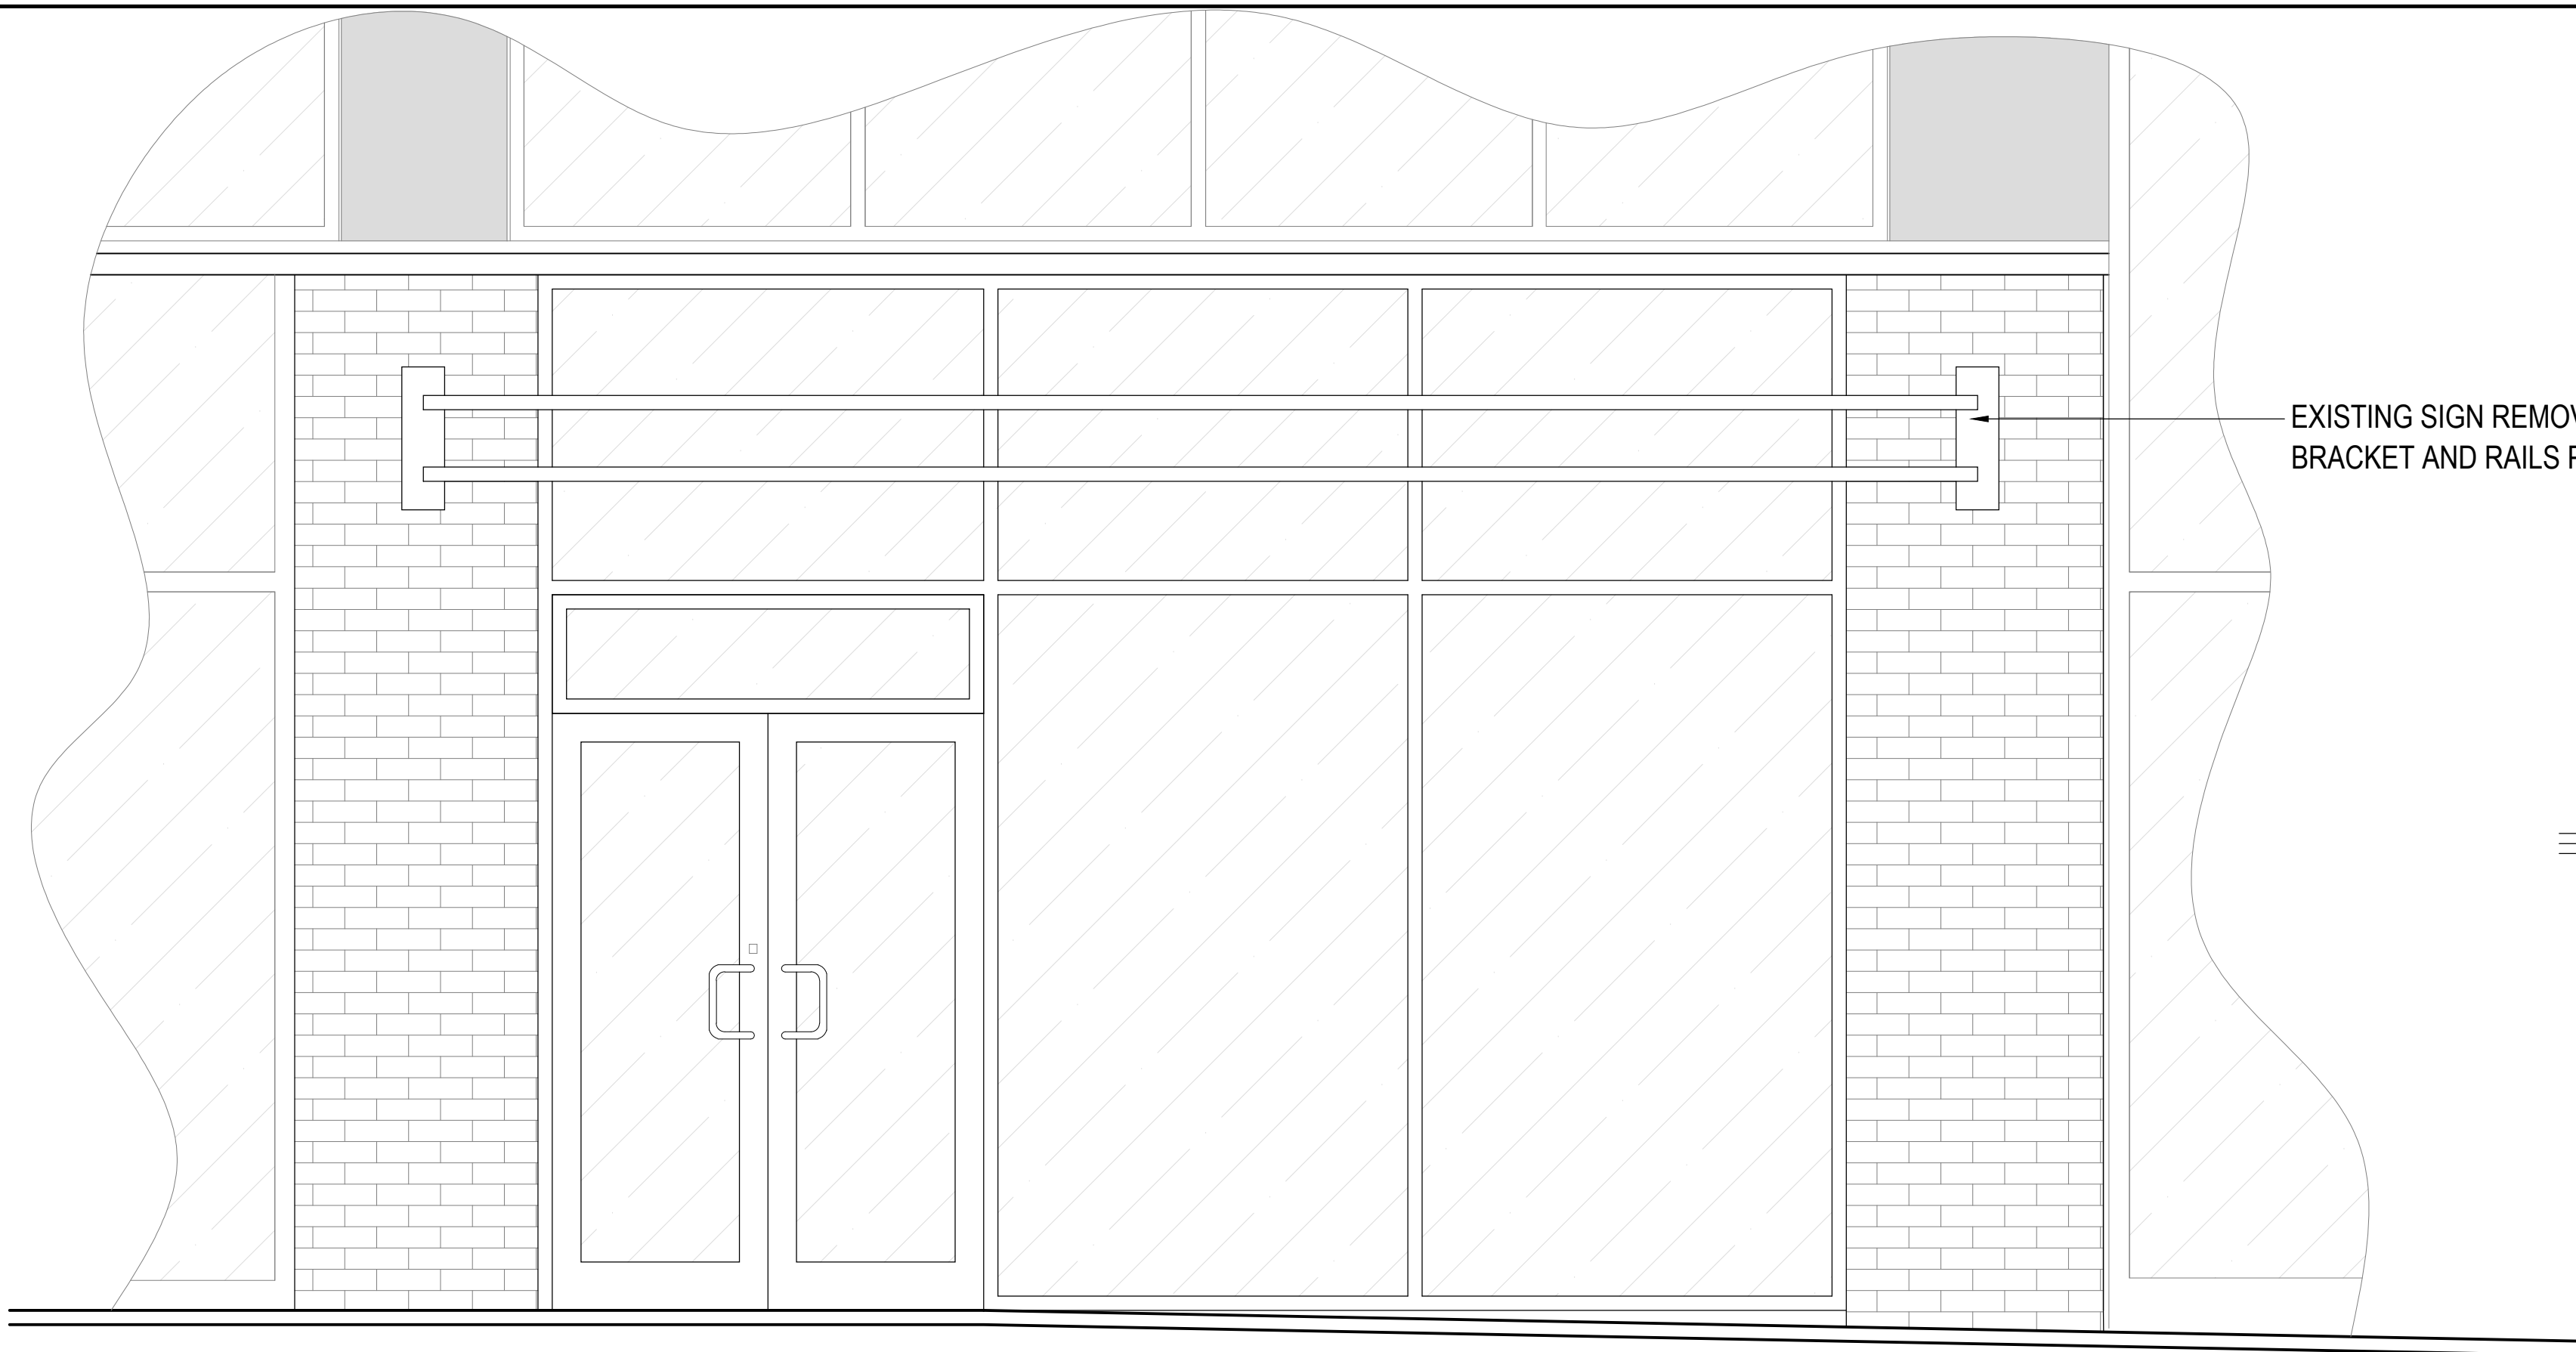


EXISTING SIGNAGE ELEVATION FRONT
1:20

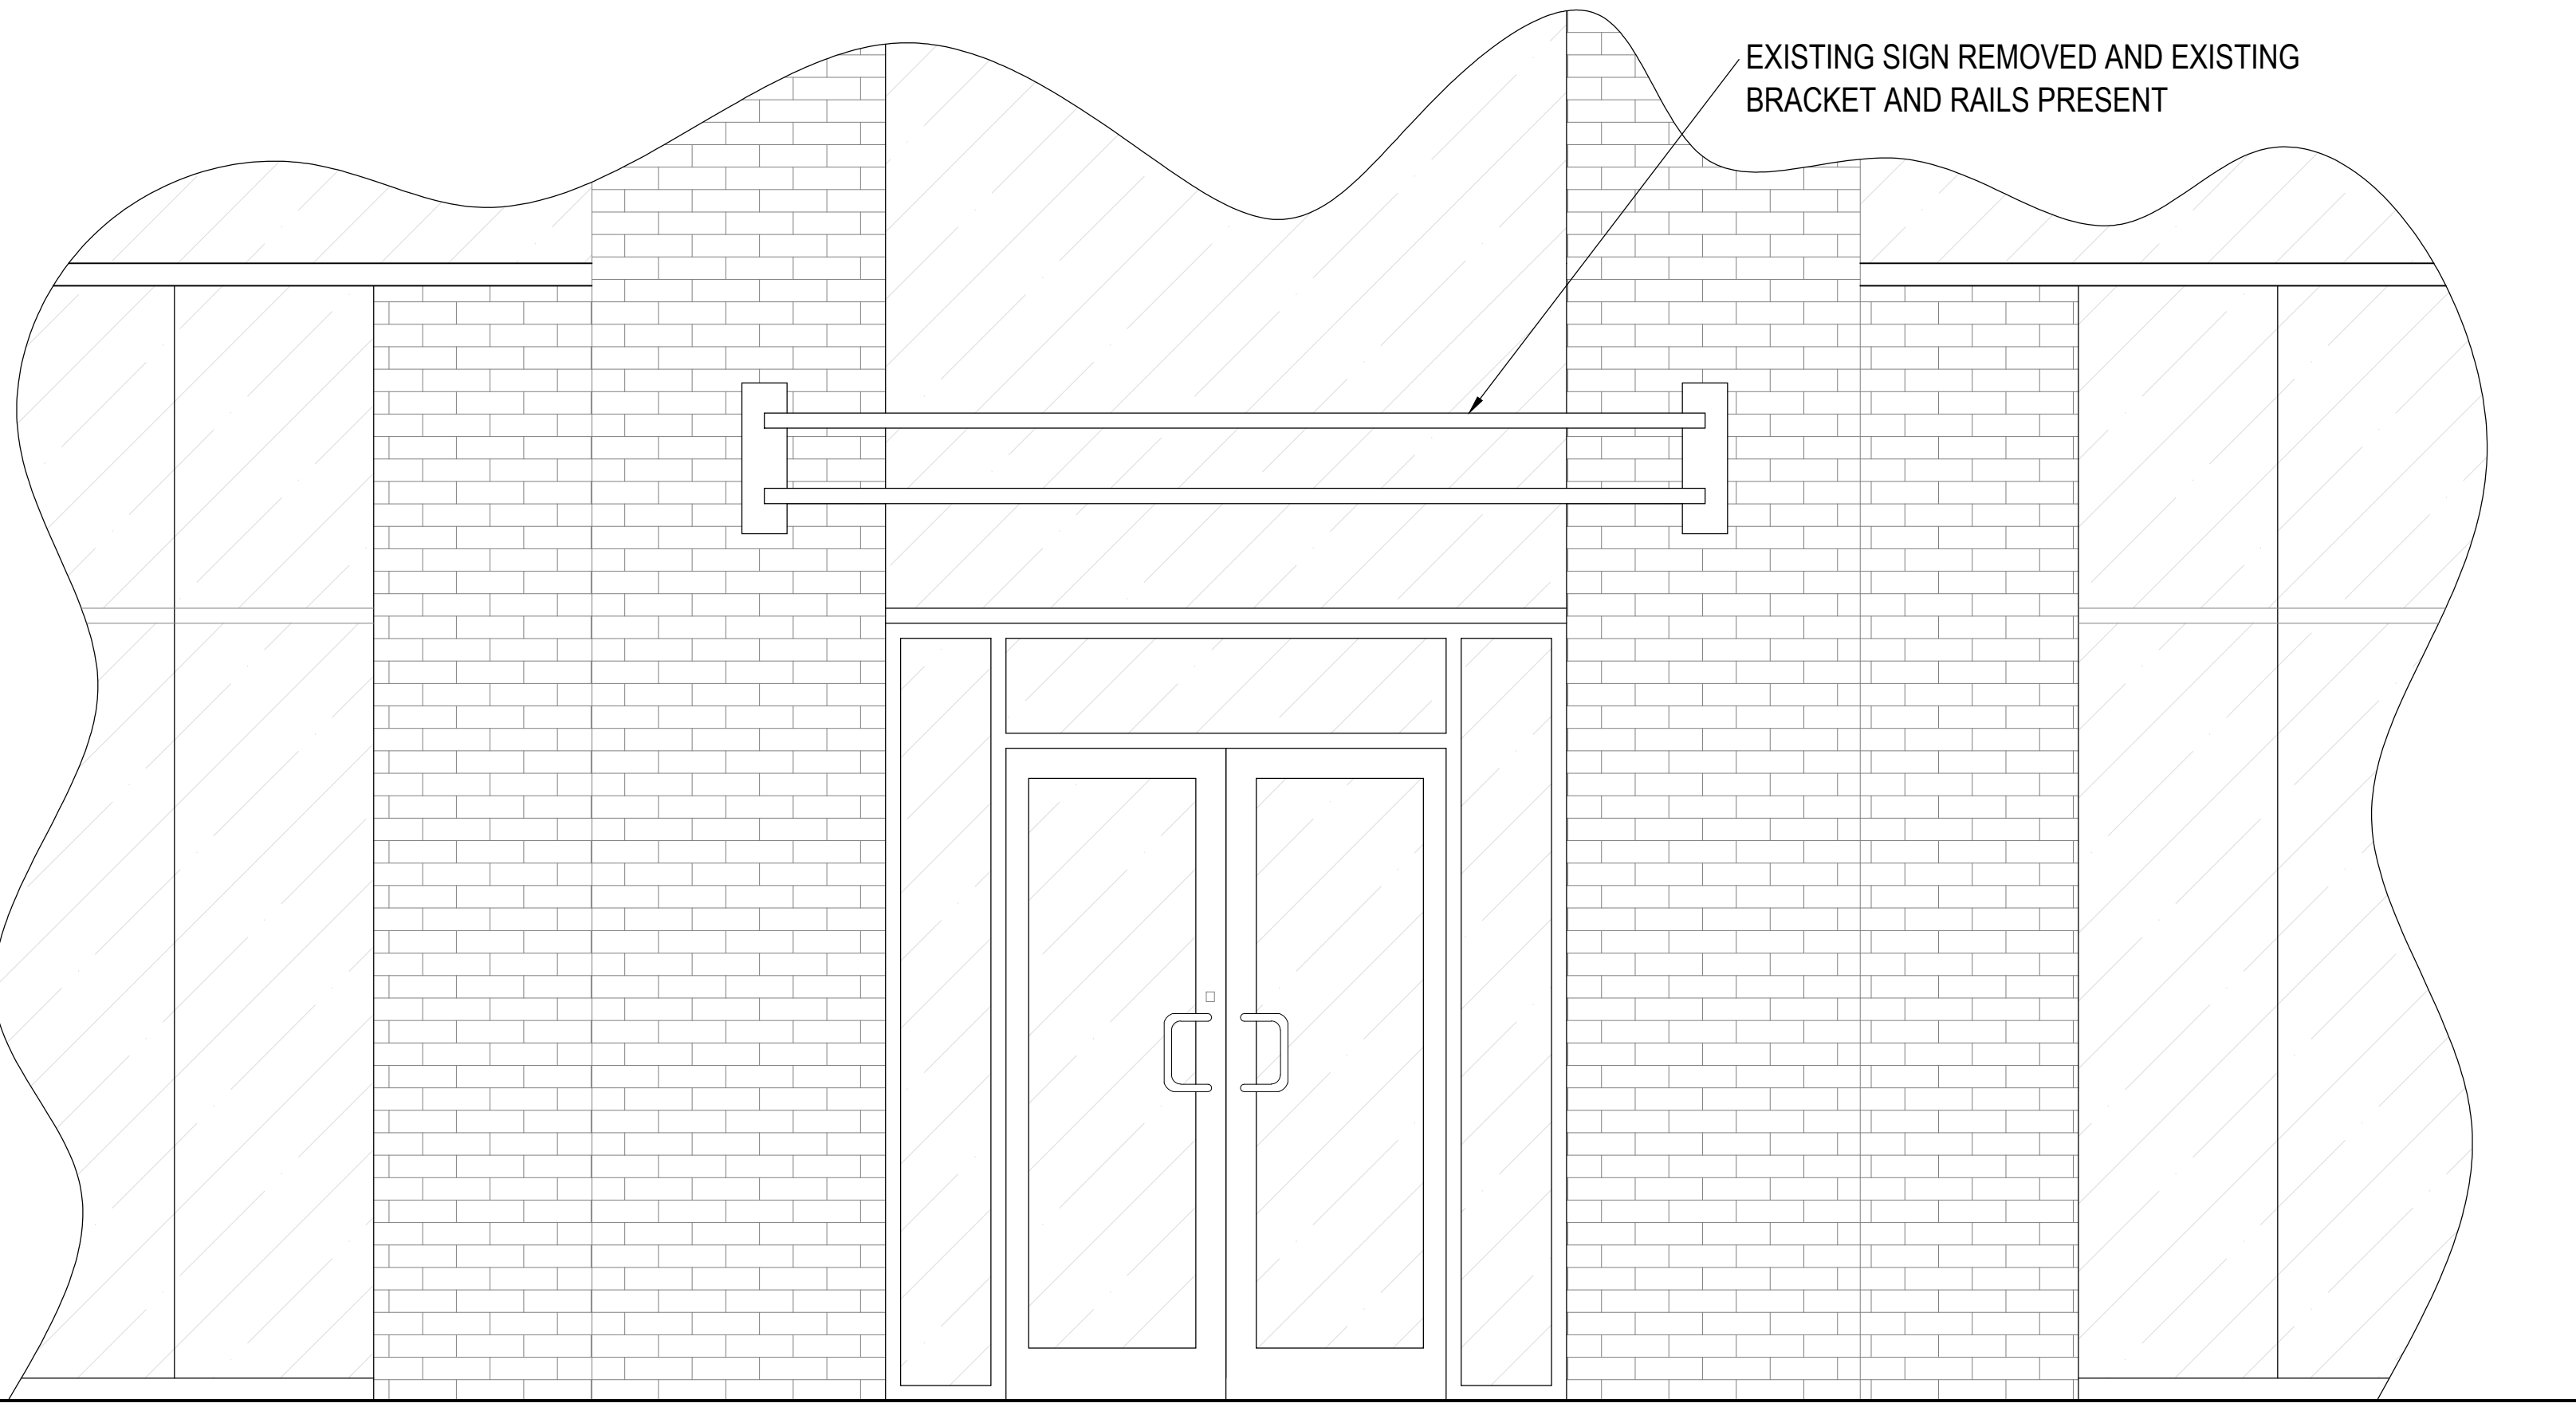


EXISTING SIGNAGE ELEVATION CORNER
1:20

0 1m
SCALE 1:20

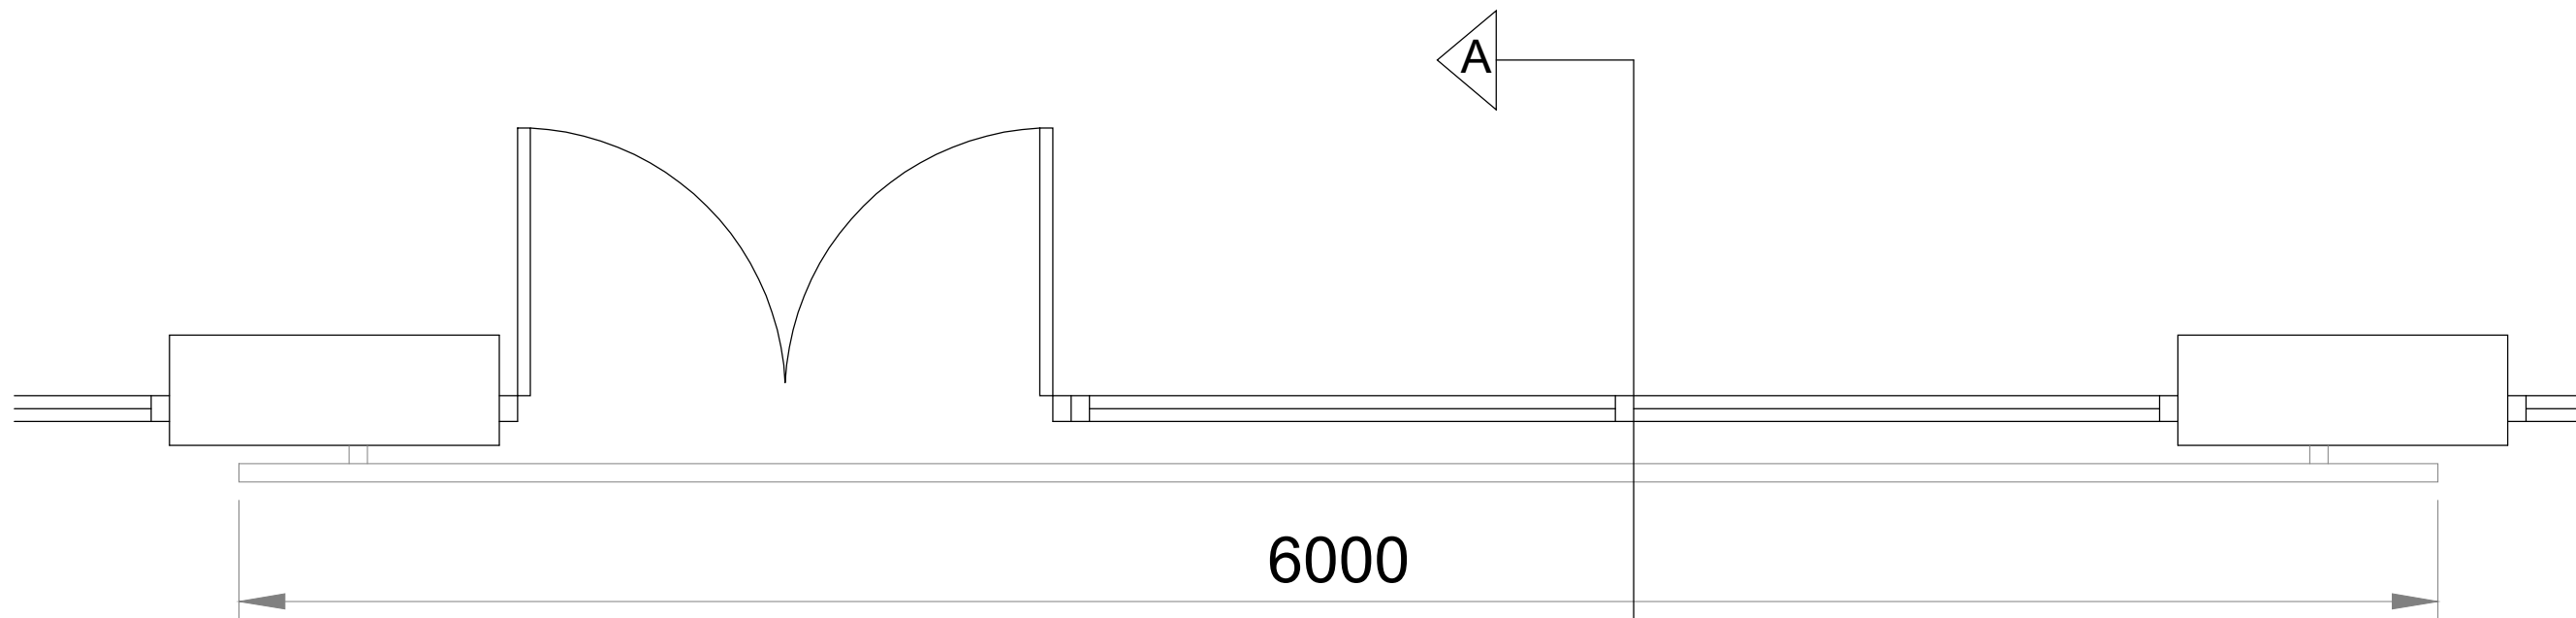

EXISTING SIGNAGE PLAN
1:20

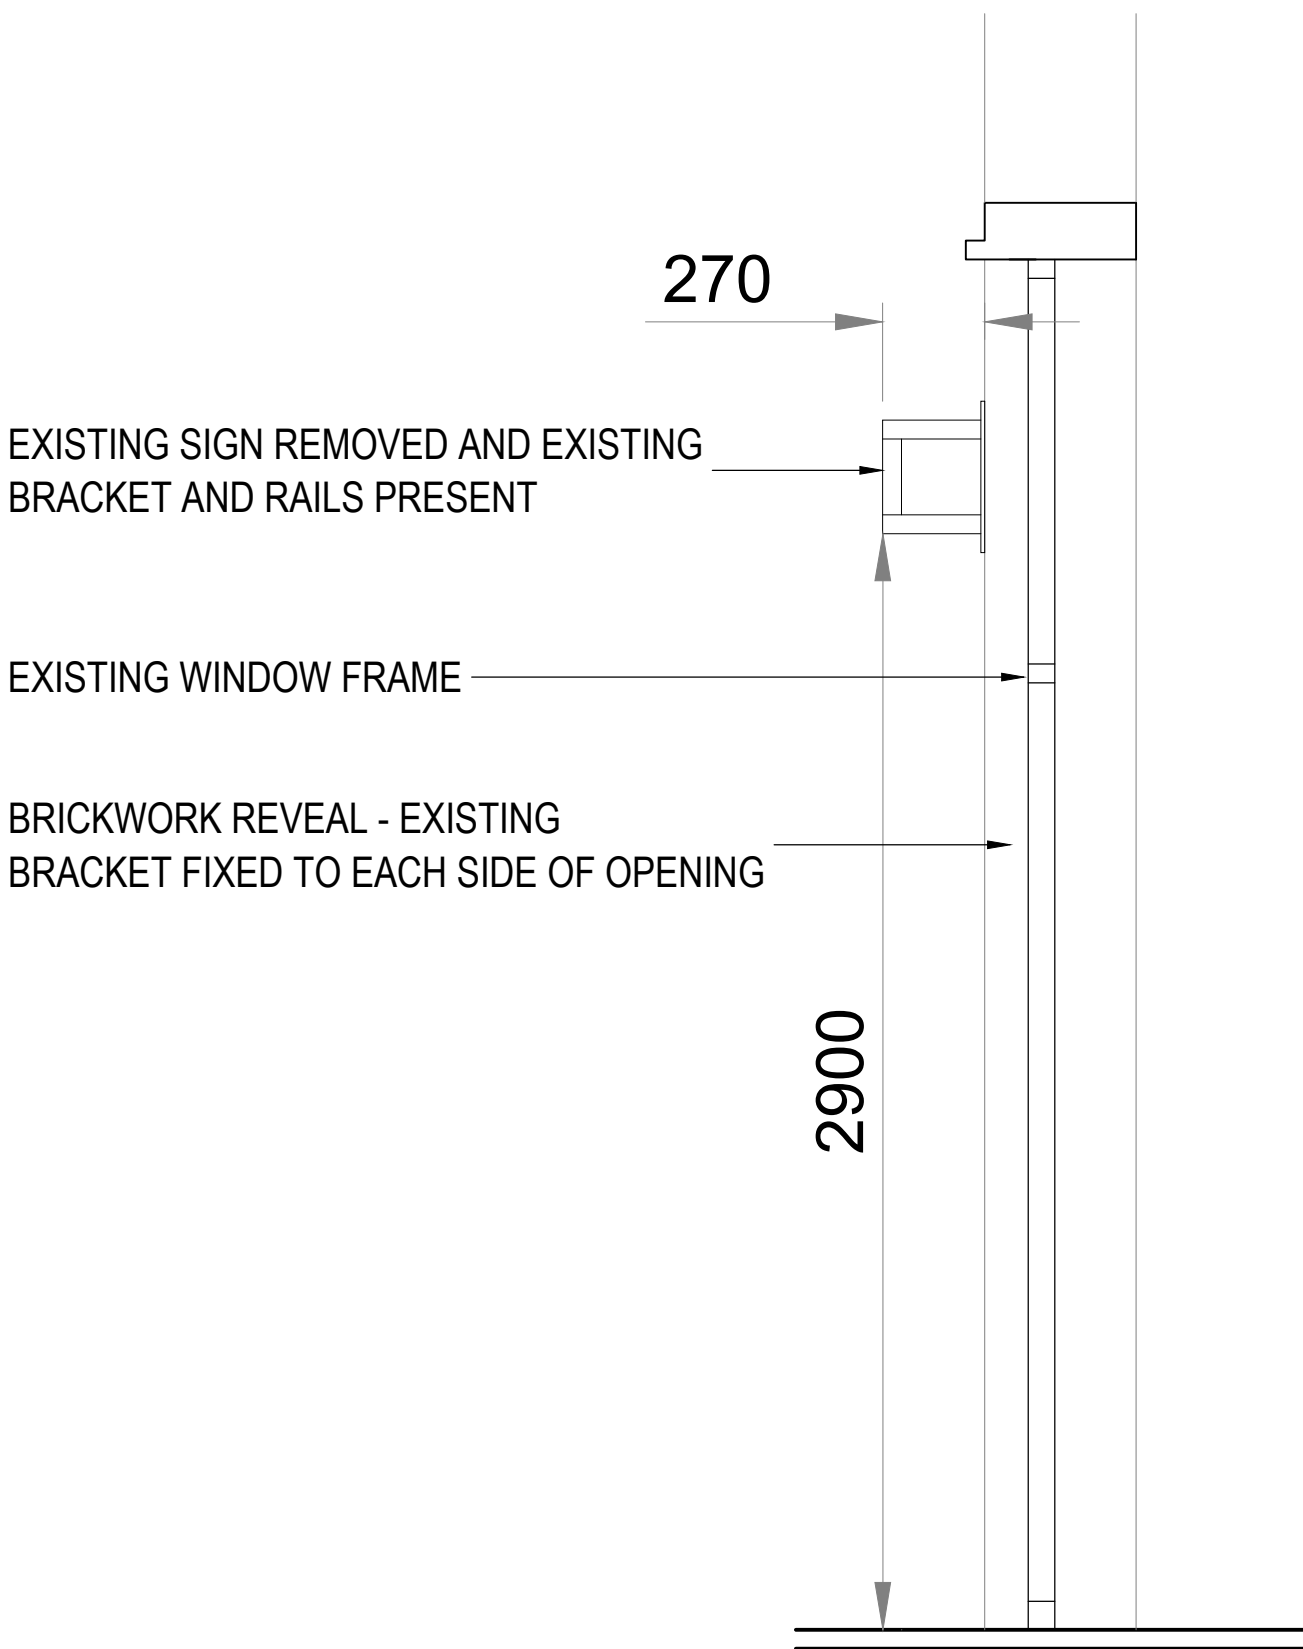

EXISTING SECTION A-A
1:20

A	FIRST ISSUE	16.02.25
REV		DATE
PROJECT PROPOSED SIGNAGE ALTERATIONS 11 WESTMINSTER HOUSE PORTLAND STREET MANCHESTER M1 3HU		
CLIENT MR SAM MAUGHAM		
DRAWING TITLE EXISTING SIGNAGE DETAILS		
DATE	16.02.25	
SCALE	1:20 (A1)	
DRG No.	00	REVISION A