

THIS DRAWING IS COPYRIGHT AND MAY
NOT BE USED OR REPRODUCED WITHOUT
PERMISSION OF KNOWLES & CO.

DRAWING TO SCALE FOR TOWN PLANNING
PURPOSES . NO DIMENSIONS TO BE TAKEN
FOR CONSTRUCTION PURPOSES.

ALL DETAILS OF EXISTING CONSTRUCTION
TO BE VERIFIED BY THE CONTRACTOR
PRIOR TO COMMENCEMENT OF ANY WORKS.

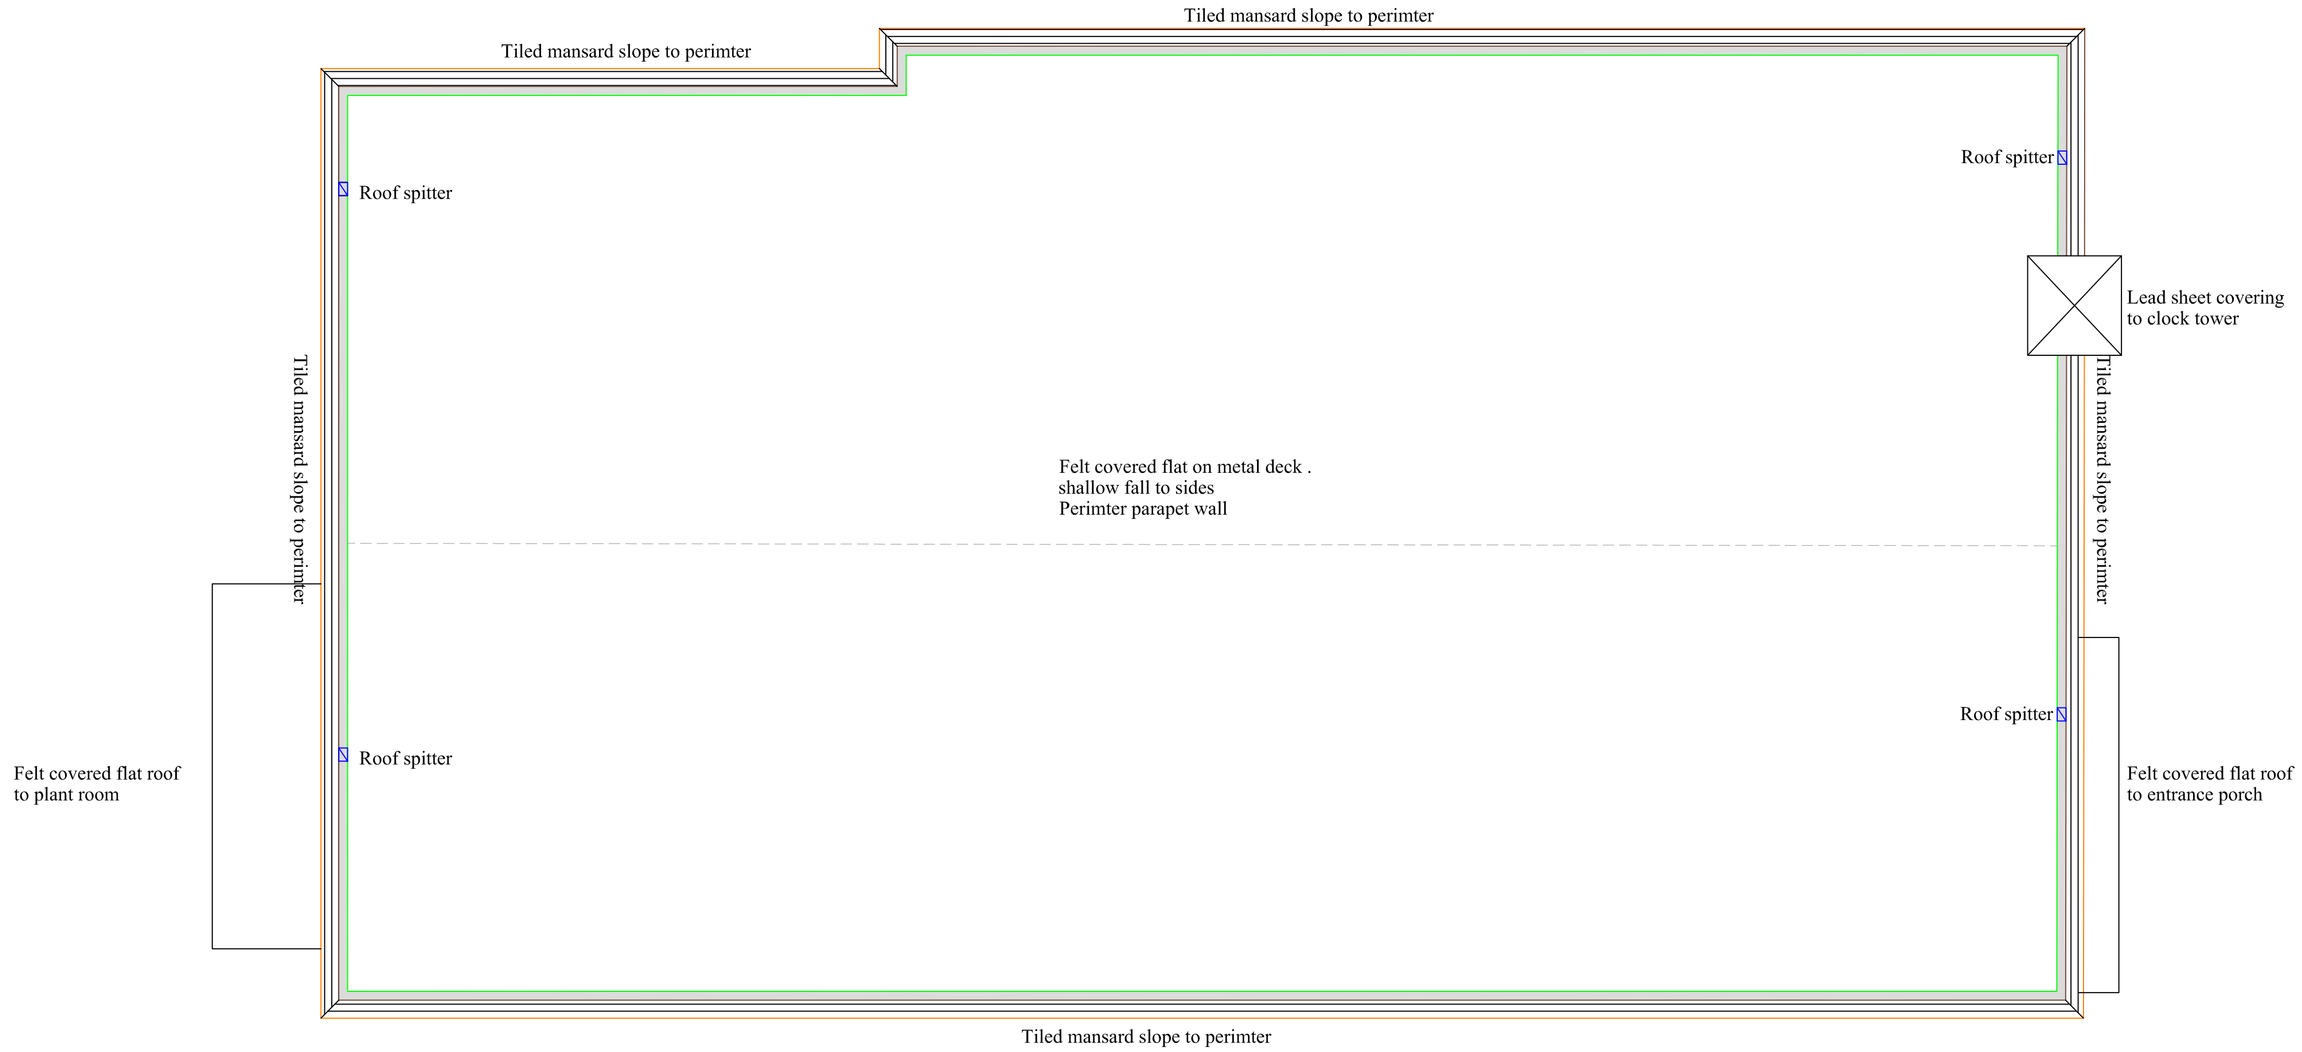

EXISTING ROOF ARRANGMENT

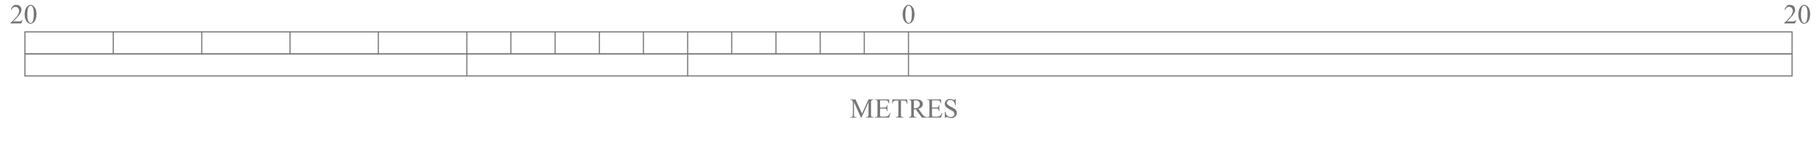

Notes

Rev	Date	Drawn	Description	Ch'k'd	App'd
0	29.02.25	rk	Original Drawing	rk	rk

Knowles & Co.
CHARTERED BUILDING CONSULTANCY & PROJECT MANAGEMENT

Suite 4 , 1 Bridewater Road ,
MANCHESTER , M28 3JE .
TEL. 0161 790 0377
E-MAIL. robert.knowles @robertknowles.co.uk

Client's Name and Address:

STARCRESTER PROPERTIES
I2, VAUGHAN STREET ,
MANCHESTER
MI2 5FQ

Project Name & Address:

PROPOSED RECONFIGURTION
35 COPSON STREET
WITHINGTON
MANCHESTER
M203HE

Job No.:	Dwg. No.:	Date:	Drawn:	Rev:
52978	P05	28.02.25	rk	"O"

Scale: 1:100 @ A1 & 1:200@A3

Drawing Title:
EXISTING ROOF ARRANGEMENT

Sheet No.:
5 of 6