




3no. Suspended Window Signs
Scale 1:10 @ A3

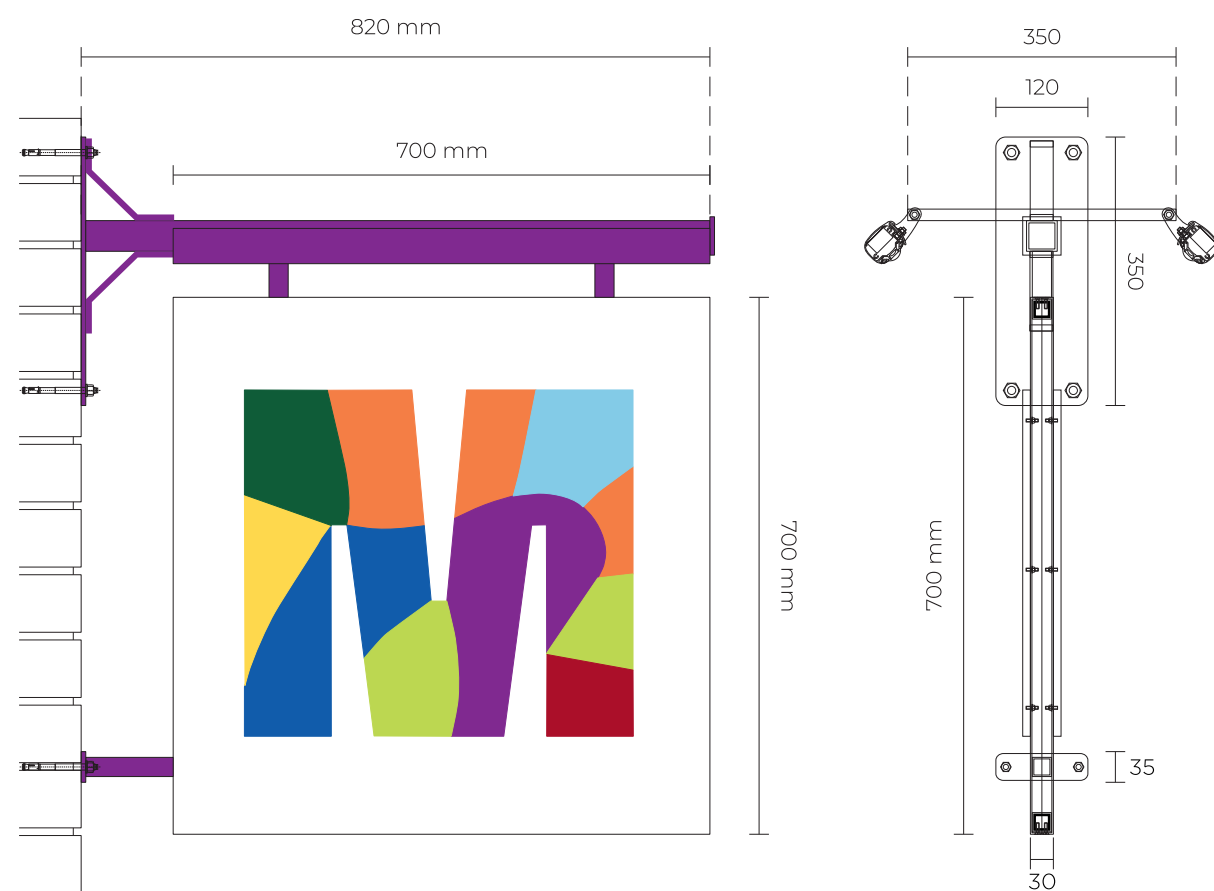

2no. Projection Signs
Scale 1:10 @ A3

3no. Suspended Window Signs:

25 x 25mm Satin stainless steel framework, fixing method TBC.
'M' - 50mm deep black aluminium returns, 5mm opal acrylic fronts faced with coloured translucent vinyls.
Internal white LED lighting.

'Manchester Building Society' 25mm deep black stainless steel returns, 5mm opal acrylic faces, internal white LED lighting.

2no. Double Sided Projecting Signs:

Purple steel fixing bracket, 15mm deep folded / fabricated white aluminium panels, 'M' - stud fixed 10mm white acrylic, faced with applied coloured vinyl graphics.
2no. Overhead 'EcoLux Mini' pelmet light illumination.

Existing fixing holes from previous projection sign to be utilised.

240v Power supplies brought to sign locations by Main Contractors / Clients Electrician.



HARPER SIGNS

Since 1954

Harvey Combe Station Road Killingworth
Newcastle upon Tyne NE12 6QQ
Tel (0191) 268 6394
www.harpersigns.co.uk
e: signs@harpersigns.co.uk

Client: Newcastle Building Society



Manchester Building Society
74 King Street
Manchester
M2 4NJ

Title: Proposed Signage

Drawn: *Mars*

Date: 21/02/25

Scale: Varies

Drawing No. 2304 - 01

Rev:2