


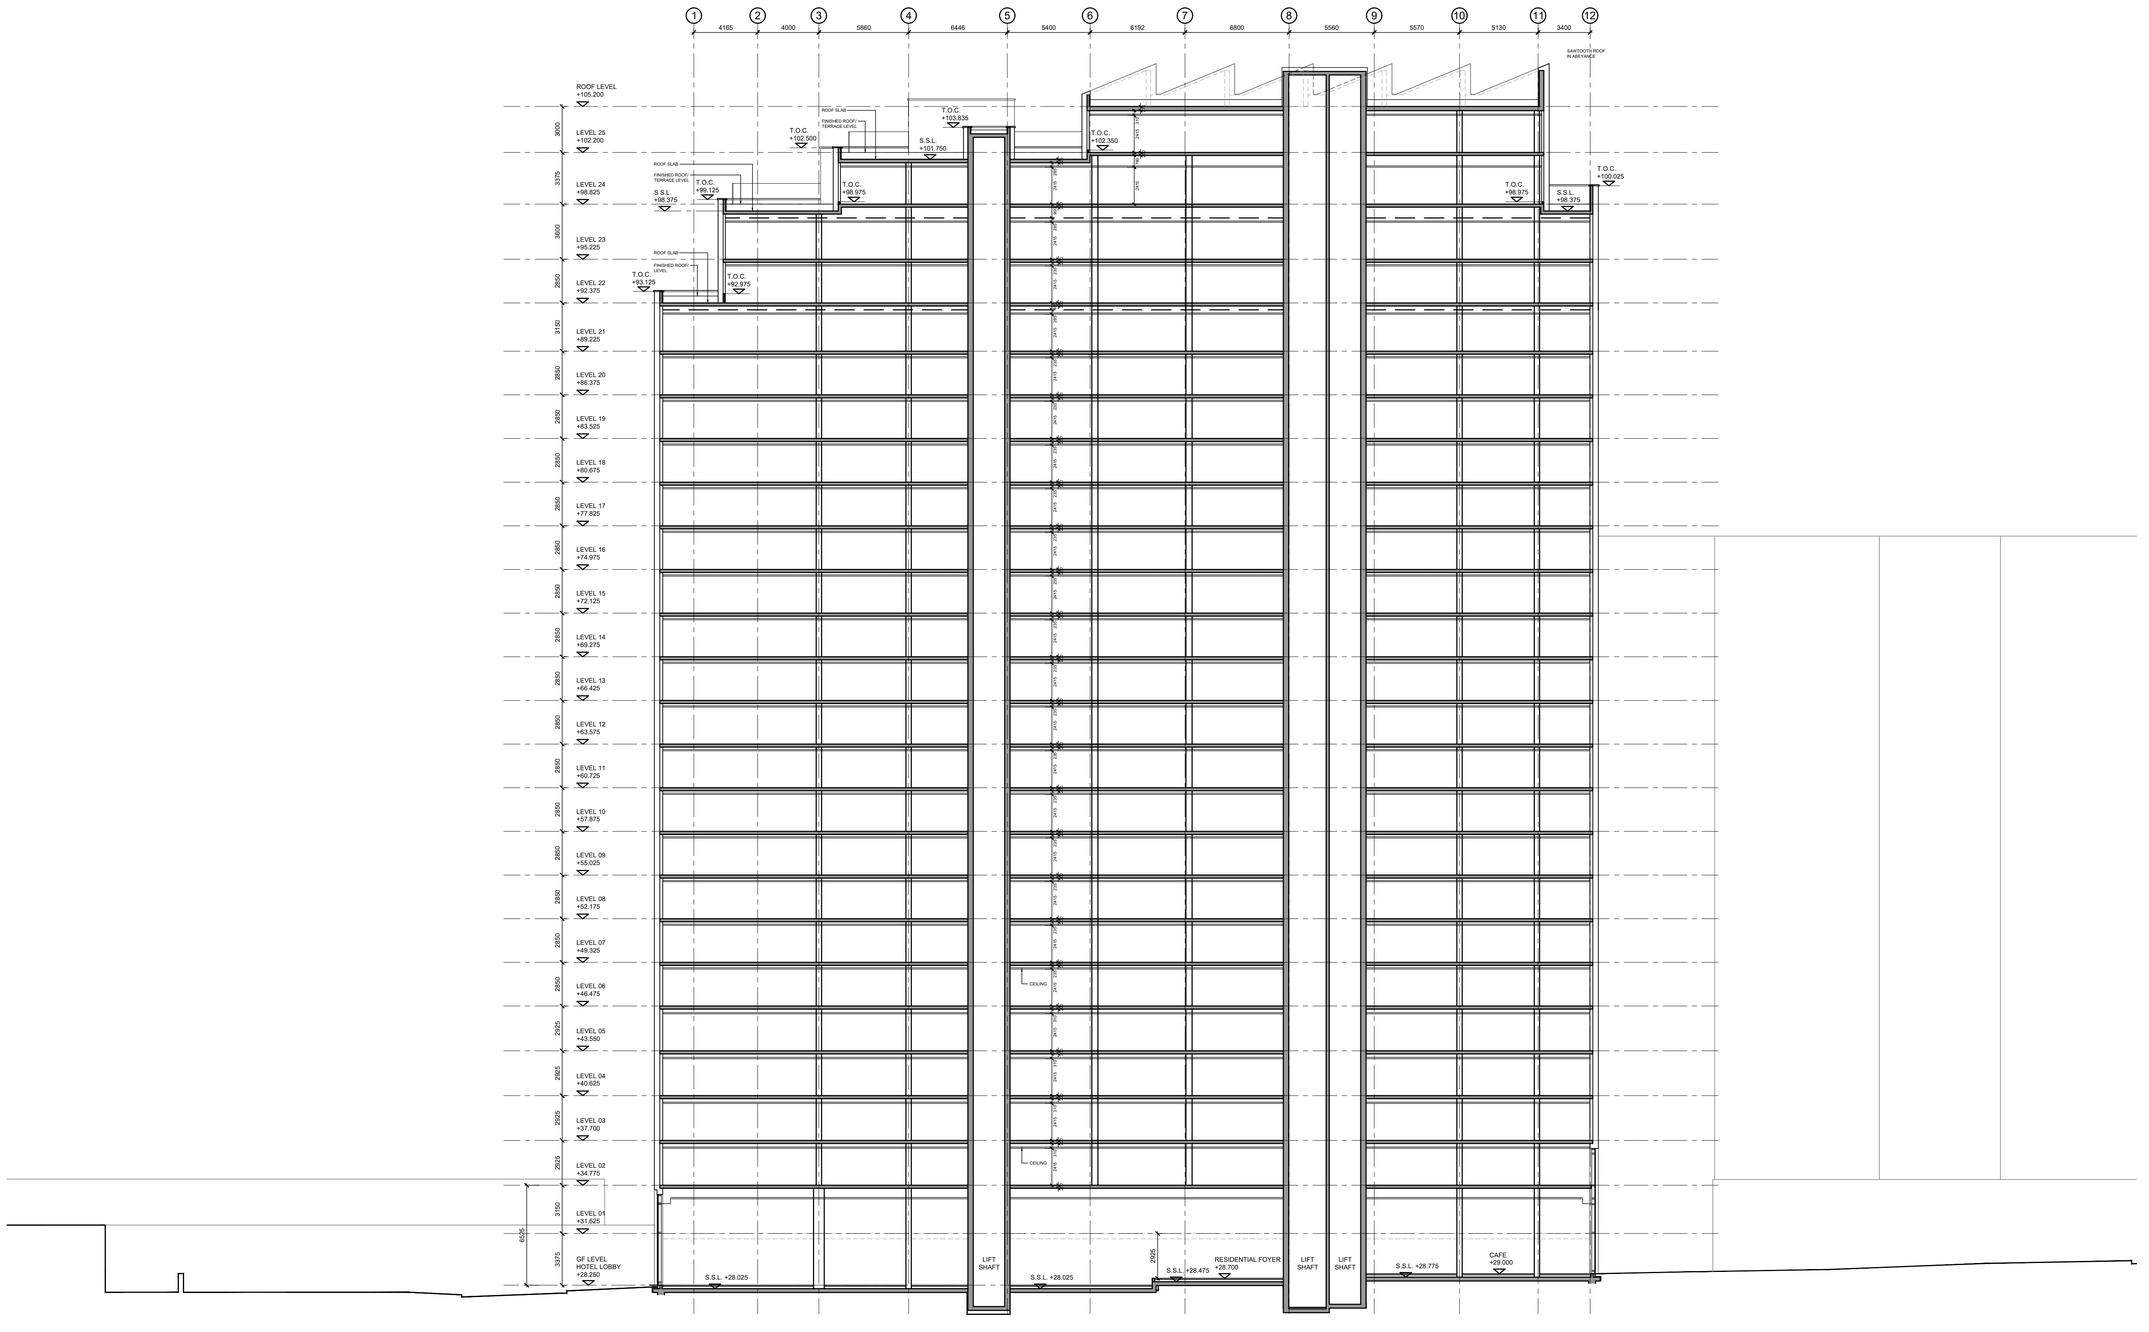

GENERAL NOTES:

ALL DIMENSIONS ARE TO BE CHECKED ON SITE WITH ANY DISCREPANCIES REPORTED TO THE ARCHITECT PRIOR TO THE WORKS BEING CARRIED OUT.

ALL WORKS ARE TO BE IN ACCORDANCE WITH THE PLANNING APPROVAL AND ANY SUBSEQUENT APPROVED LOCAL AUTHORITY PLANNING CORRESPONDENCE INCLUDING DRAWINGS, DOCUMENTS AND REPORTS.

ALL WORKS ARE TO COMPLY WITH THE BUILDING REGULATIONS, BRITISH STANDARDS, CODE OF PRACTICE, AND ANY LOCAL STATUTORY REQUIREMENTS.

ALL WORKS ARE TO COMPLY WITH CURRENT HEALTH AND SAFETY LEGISLATION, H.S.E. RECOMMENDATIONS/GUIDANCE AND THE CURRENT C.D.M. REGULATIONS.

THIS DRAWING IS TO BE READ IN CONJUNCTION WITH LEACH RHODES WALKER ARCHITECTS GENERAL ARRANGEMENT DRAWINGS, TOGETHER WITH RELEVANT DETAILED DRAWINGS AND SPECIFICATIONS.

FOR ALL STRUCTURAL WORKS REFER TO THE STRUCTURAL ENGINEERS INFORMATION.

FOR ALL MECHANICAL AND ELECTRICAL WORKS REFER TO THE MECHANICAL AND ELECTRICAL ENGINEERS INFORMATION.

FOR ALL ABOVE GROUND DRAINAGE WORKS REFER TO THE PUBLIC HEALTH ENGINEERS INFORMATION.

ALL PRODUCTS SPECIFIED ARE TO BE INSTALLED STRICTLY IN ACCORDANCE WITH THE MANUFACTURERS RECOMMENDATIONS, SPECIFICATION AND DETAILS.

P07	S73 Update	DL	CJG	17.03.25
P06	Sawtooth Roof Amends.	JDC	CJG	29.08.24
P05	Mezzanine Added. Co-ordinated with SE & MEP Requirements	JDC	CJG	15.08.24
P04	Updated in line with GA Plans	JDC	CJG	25.01.24
P03	Updated in line with GA Plans	JDC	CJG	17.01.24
P02	Issued for Planning	JDC	CJG	19.12.23
P01	First Issue	JDC	CJG	14.12.23
rev.	description	drwn	auth	date

DO NOT SCALE OFF THIS DRAWING
© LEACH RHODES WALKER

LeachRhodesWalker Architects

info@lrw.co.uk | www.lrw.co.uk
H.Q. 50 Dearmans Place Manchester M3 5LH

Manchester +44 (0)161 833 0211
London +44 (0)207 993 1363

CLIENT
FORSHAW GROUP

PROJECT
CORNBROOK RESIDENTIAL

DOCUMENT NAME
8353-LRW-ZZ-ZZ-DR-A-00-300

DESCRIPTION
PROPOSED SECTION

REVISION	SCALE		
P07	1:200@ A1		
LRW PROJECT No.	DATE CREATED	CREATED BY	AUTHORISED BY
8353	14.12.23	JDC	CJG

Rev:- E:\BD Central Yesterday\Drawings\8X-Cloud\3-Design Stage\Revit\8353LRWZZDORAS8353_R2_ForshawSite_SaveLocal_