
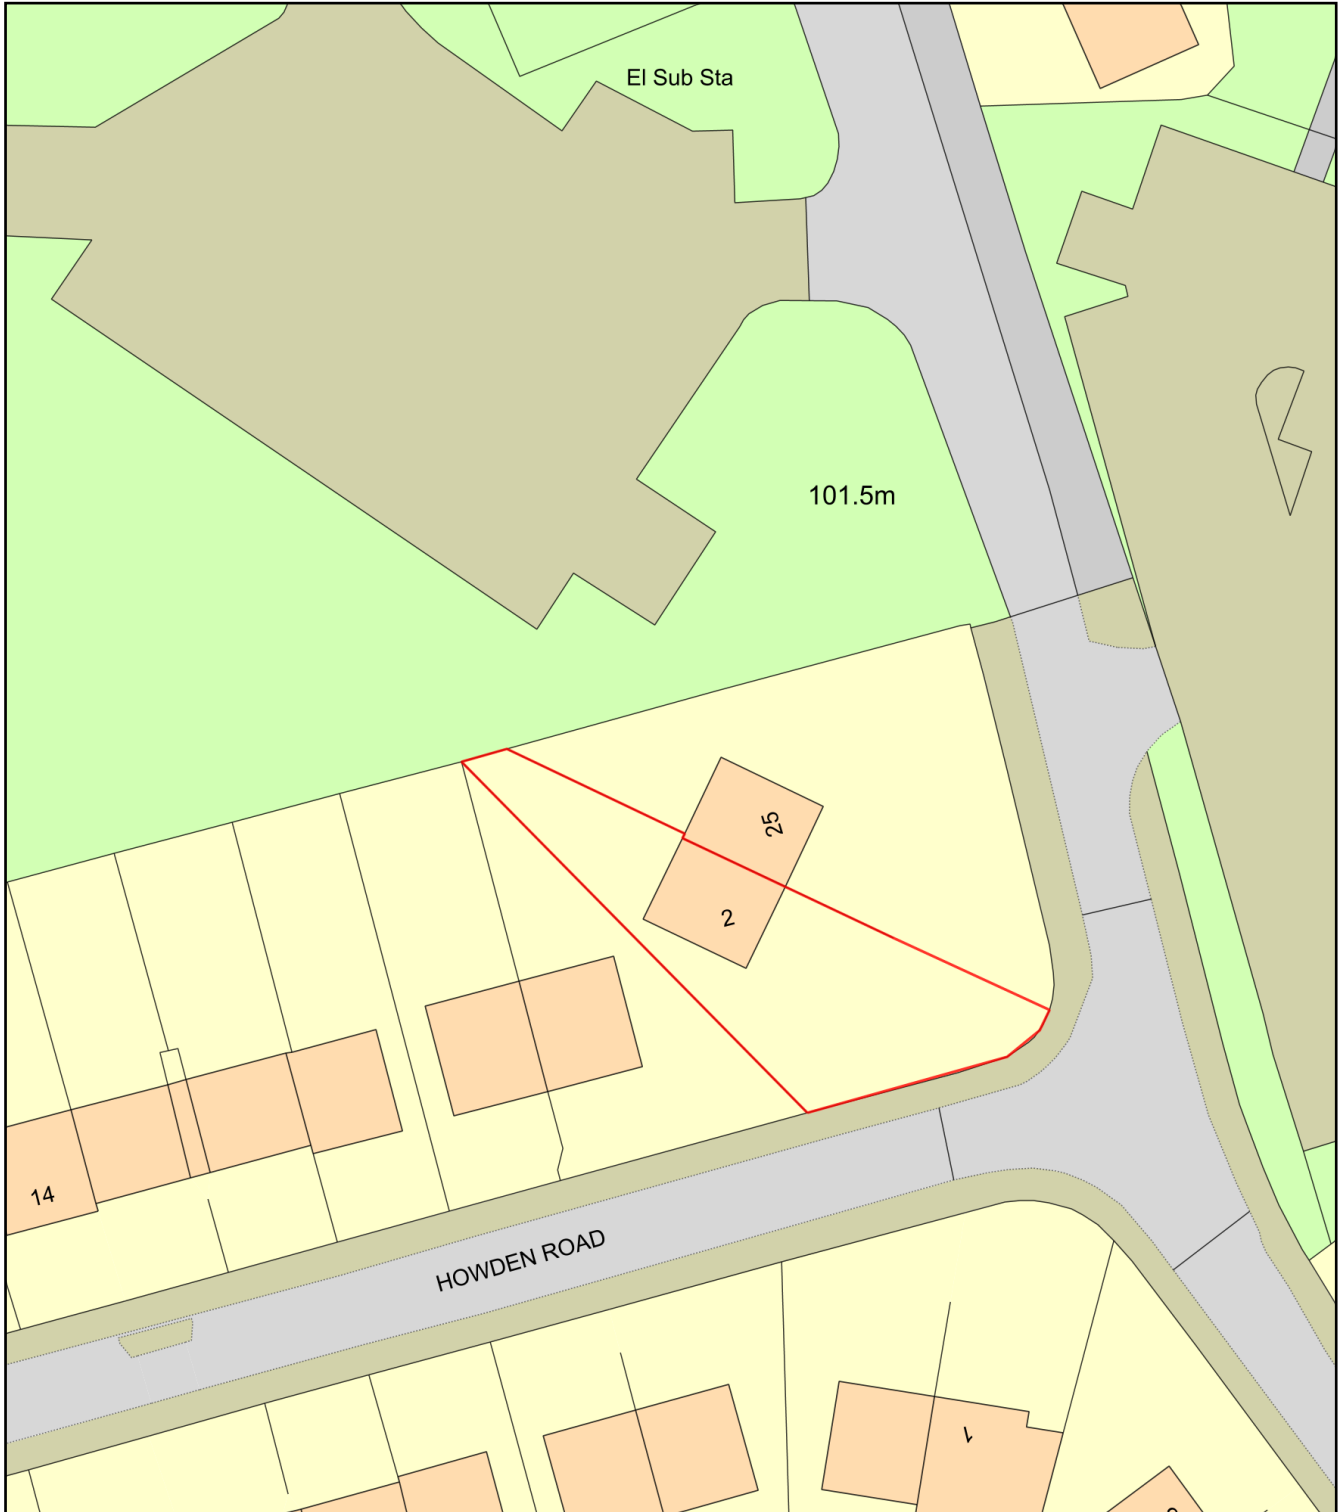


2 HOWDEN ROAD M9 0RQ

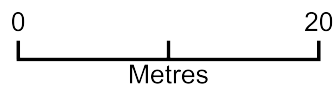

Plan Produced for: KWASI OSEI BOADUM

Date Produced: 10 Apr 2025

Plan Reference Number: TQRQM25100142020019

Scale: 1:500 @ A4