


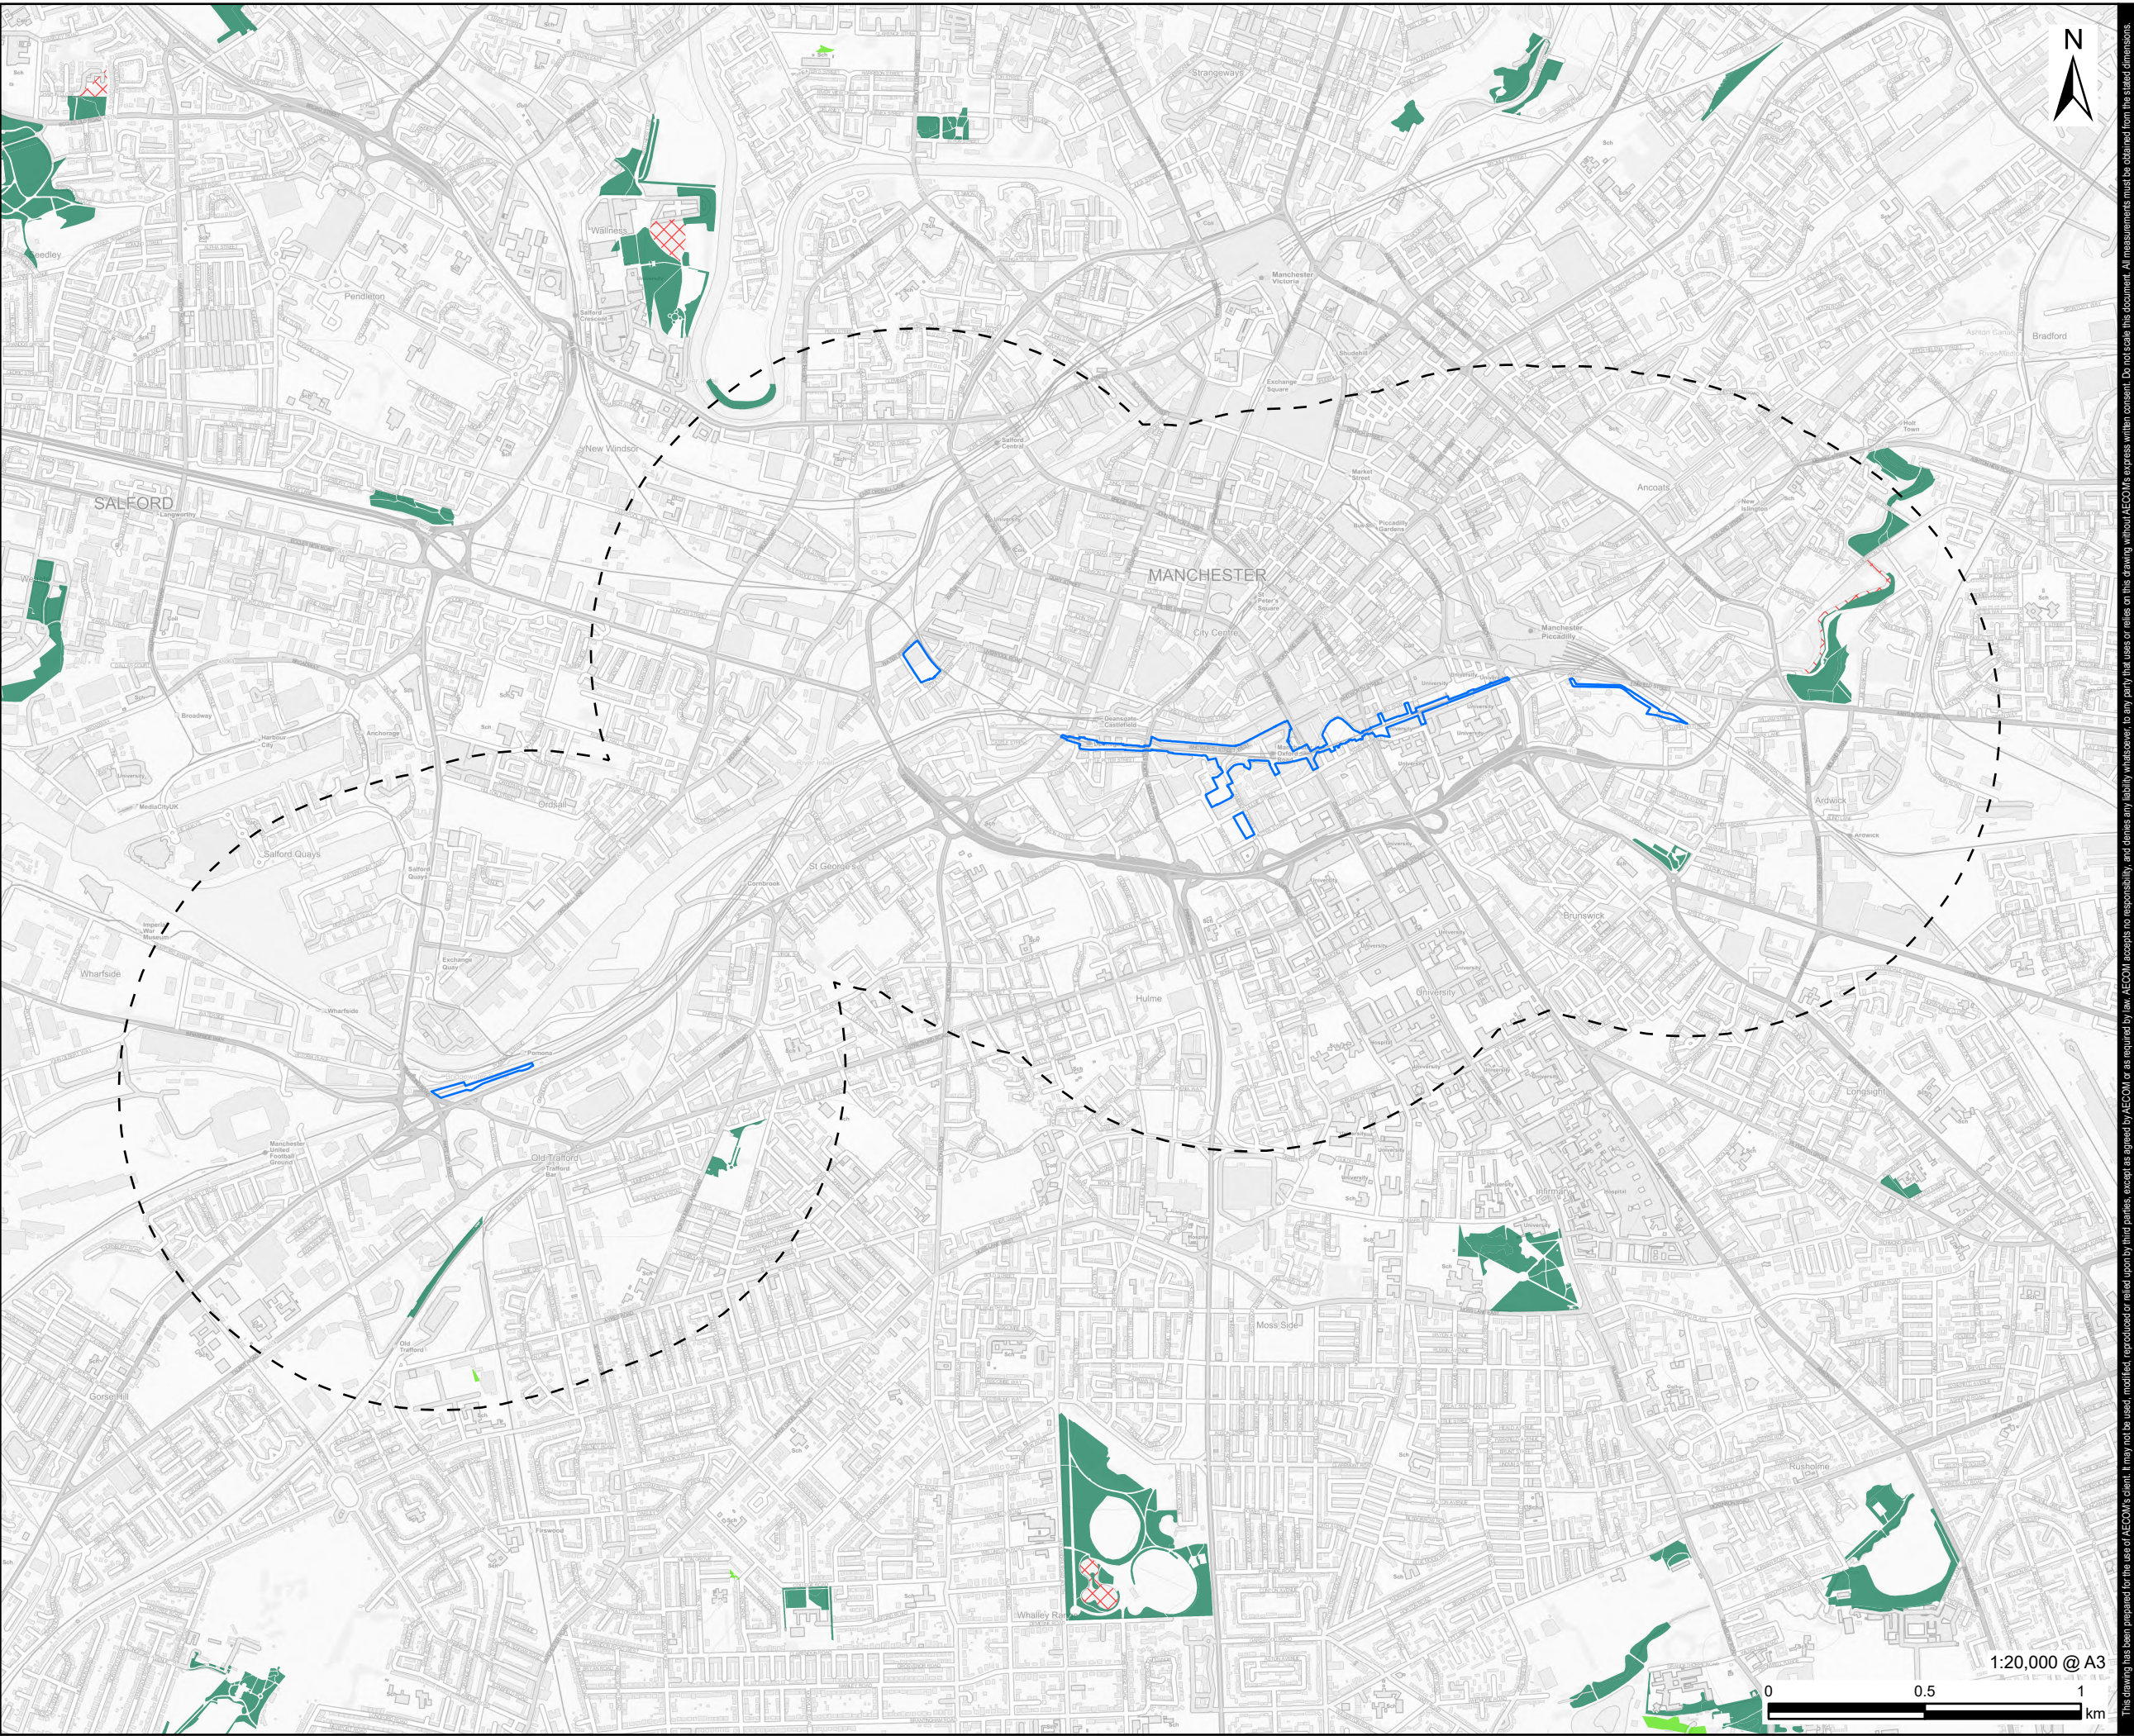

This drawing has been prepared for the use of AECOM's client. It may not be used, modified, reproduced or relied upon by third parties, except as agreed by AECOM or as required by law. AECOM accepts no responsibility, and denies any liability whatsoever, to any party that uses or relies on this drawing without AECOM's express written consent. Do not scale this document. All measurements must be obtained from the stated dimensions.

AECOM

PROJECT

Manchester Oxford Road
Station

CLIENT

Network Rail

CONSULTANT

Aldgate Tower
2, Leman Street
London E1 8FA
United Kingdom
T +44-0207-645-2000

LEGEND

 Indicative Site Boundary

 1km Study Area

Priority Habitat Inventory (North)

 Deciduous woodland

 Traditional orchard

 No main habitat but additional
habitats present

NOTES

1. Reproduced from Ordnance Survey digital map data © Crown copyright 2024. All rights reserved. Licence number 0100031673.
2. © Natural England copyright. Contains Ordnance Survey data © Crown Copyright and database right 2024.

No Ancient Woodland within the 1km Study Area.

ISSUE PURPOSE

Combined EIA Screening and Scoping

PROJECT NUMBER

60686616

FIGURE TITLE

Notable and Protected Habitats

FIGURE NUMBER

Figure 14