


DESIGN INTENT ONLY


Foundations to engineers specification.

subject to approval of manufacturers drawings, all measurements to be checked on site prior to ordering and fabrication.

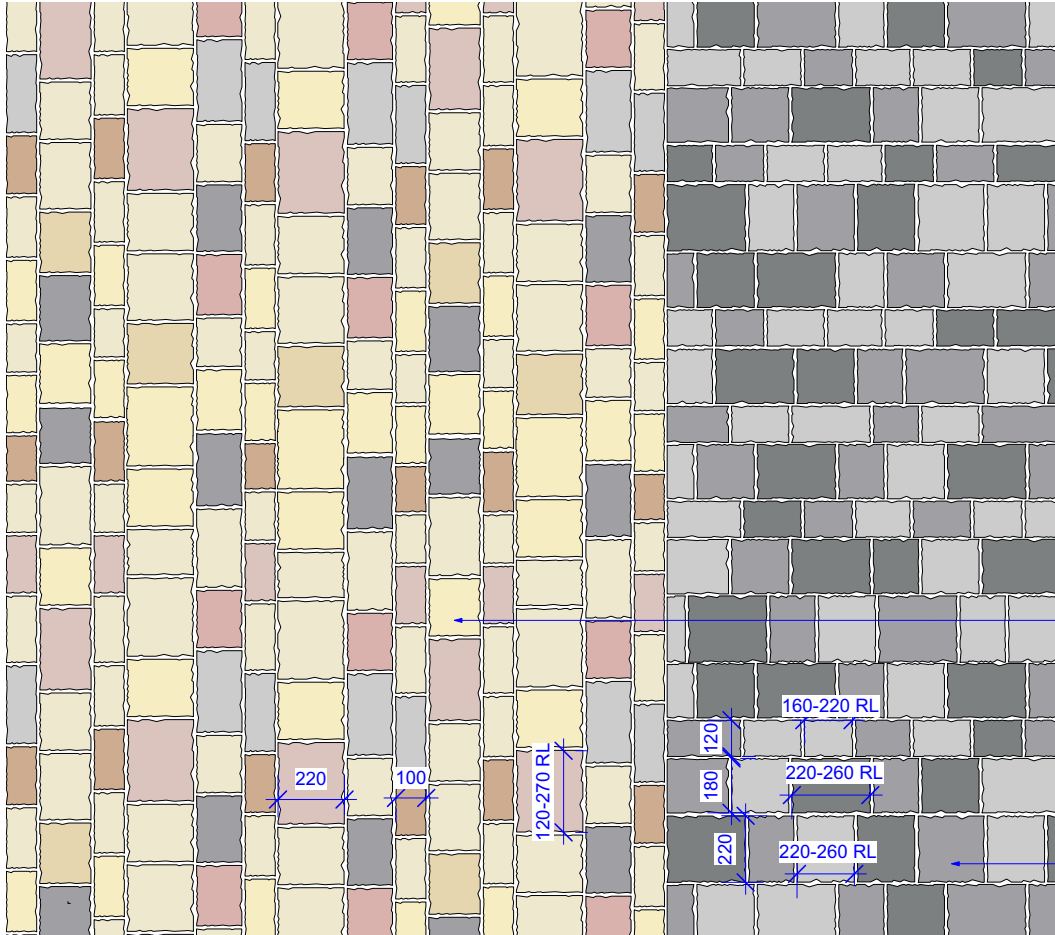


1 Edge To New Setts and Cobble Surface Perpendicular - Plan

Scale: 1:25

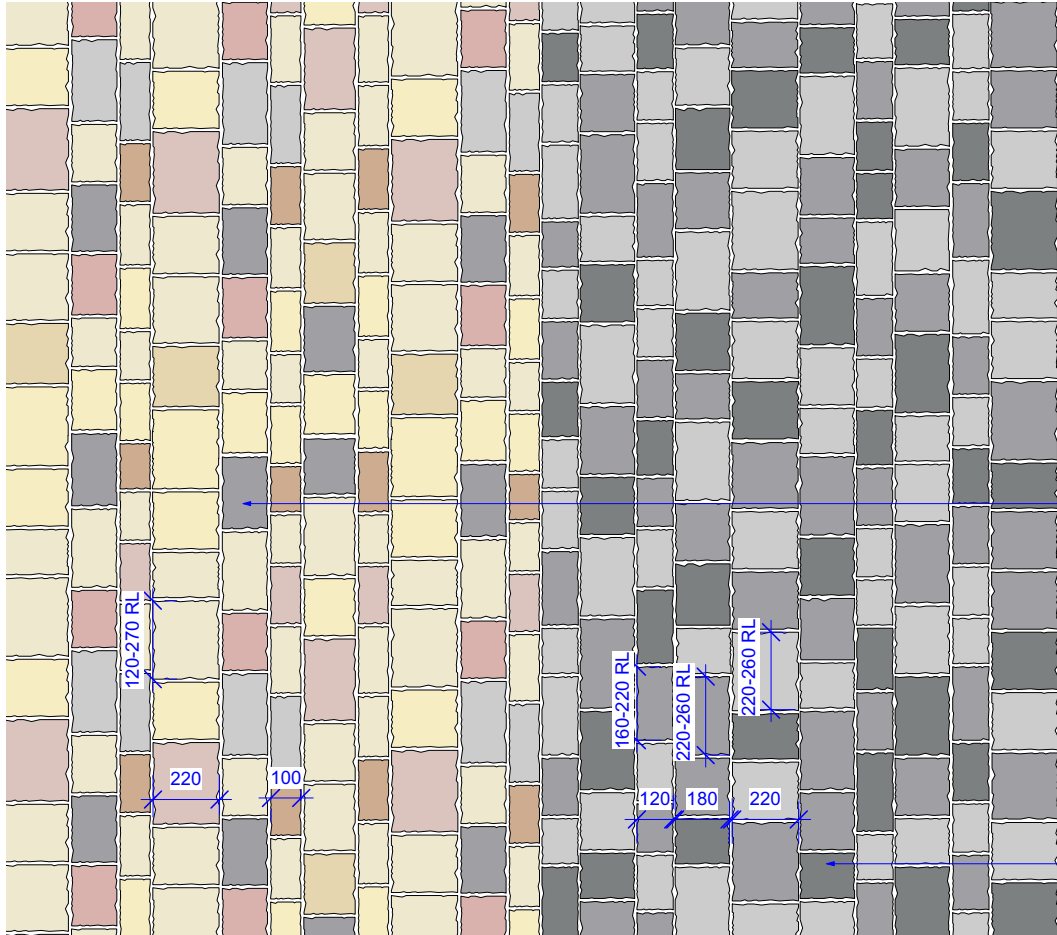


3 Edge To New Setts and Cobble Surface Parallel - Plan

Scale: 1:25

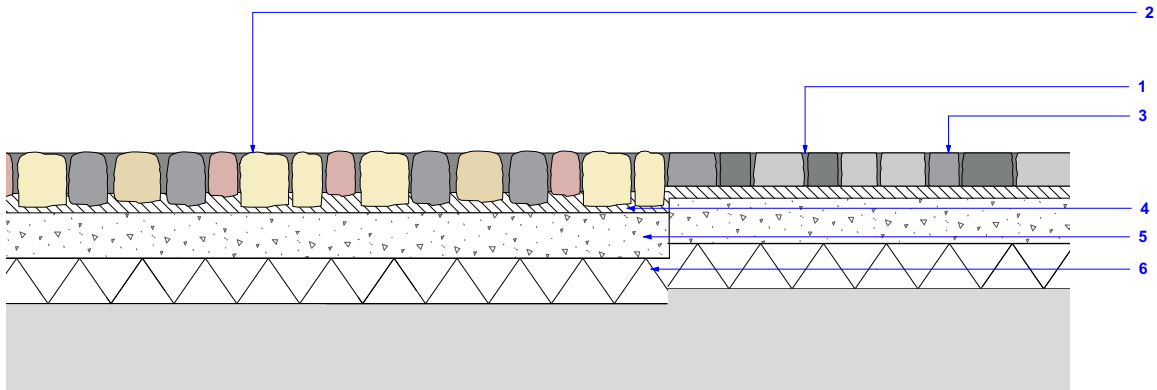

2 Edge To New Setts and Cobble Surface Perpendicular - Section

Scale: 1:25

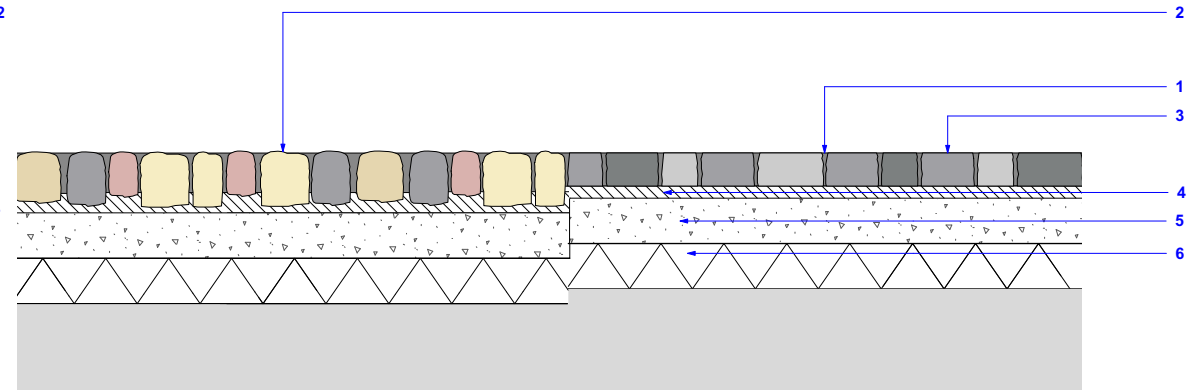

4 Edge To New Setts and Cobble Surface Parallel - Section

Scale: 1:25

KEY

1 - Jointing

2- Reclaimed Loafed Cobbles ST2

Product: Existing Granite lifted and rigidly relayed

Size: (L) varied length 120-270 x (w) varied gauge 100-220 x (D) 100-120mm

Colour: Pink, buff, dark grey, mid grey, and yellow

Laying Pattern: Random gauge and random stretcher bond.

3- Proposed Sett Paving ST10/ST17

Material: Granite and Sandstone

Dimensions:

120mm (W) x 160-220mm varied (L) x 100mm (D) - 10%

180mm (W) x 220-260mm varied (L) x100mm (D) - 50%

220mm (W) x 220-260mm varied (L) x100mm (D) - 40%

Product/Colour:

1. St Eulalia (pink/red/grey) – 30% flamed top

2. Rosa Porinho (pink/red/grey) – 30% flamed top

3. Amarello Alpendurado (buff/grey) – 15% flamed top

4. Scoutmoor (grey/buff) - 10% sawn and shotblasted top

5. Gris Caldaso (grey) – 10% sawn and shotblasted top

6. Azul Noche (dark grey) – 5% flamed top

Finish: Flamed,sawn and sandblasted top, cropped sides, and sawn bottom.

Bond: Random stretcher, random 3 gauges

4- Bedding Mortar / Priming Mortar

5- Concrete Base

To engineer's specification.

6- Sub-base

To engineer's specification.

This drawing is copyright protected and may not be reproduced in whole or part without written authority from the owner.

NOTES:

1. Do not scale from this drawing.

2. Always work to noted dimensions.

3. All dimensions are in millimetres unless otherwise stated.


4. All setting out, levels and dimensions to be agreed on site.

5. The dimensions of all materials must be checked on site before being laid out.

6. This drawing must be read with the relevant specification clauses and detail drawings.

7. Order of construction and setting out to be agreed on site.

LOCATION PLAN 1:3000

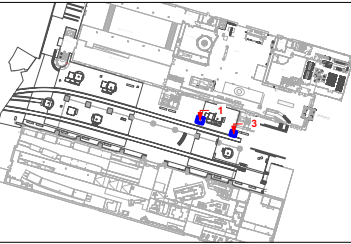

Revision	Date	Description	Drawn	Appr.
----------	------	-------------	-------	-------

PLANIT

Manchester | London | Liverpool | Leeds | Standish

Manchester
2 Back Grafton Street,
Altrincham,
Cheshire,
WA14 1DY

W: plantit-ie.com
E: info@plantit-ie.com
T: 0161 928 9281

Client Science Museum Group

Project Science Industry Museum

Drg Title Upper Yard Hardworks Details - Old/New Cobble/Sett Interface

Created on 12/08/24 Created by CS Approved by AM

Scale 1:25 Size A3 Workstage Planning

Drg No. 2913-PLA-XX-XX-DR-L-5012 Suitability S4 Revision P01