


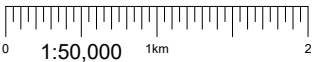


Reproduced by permission of Ordnance Survey on behalf of the Controller of Her Majesty's Stationery Office All rights reserved. © Crown Copyright licence no. 100022432

SITE AREA PLAN

Scale 1:50,000




SITE PHOTOGRAPH

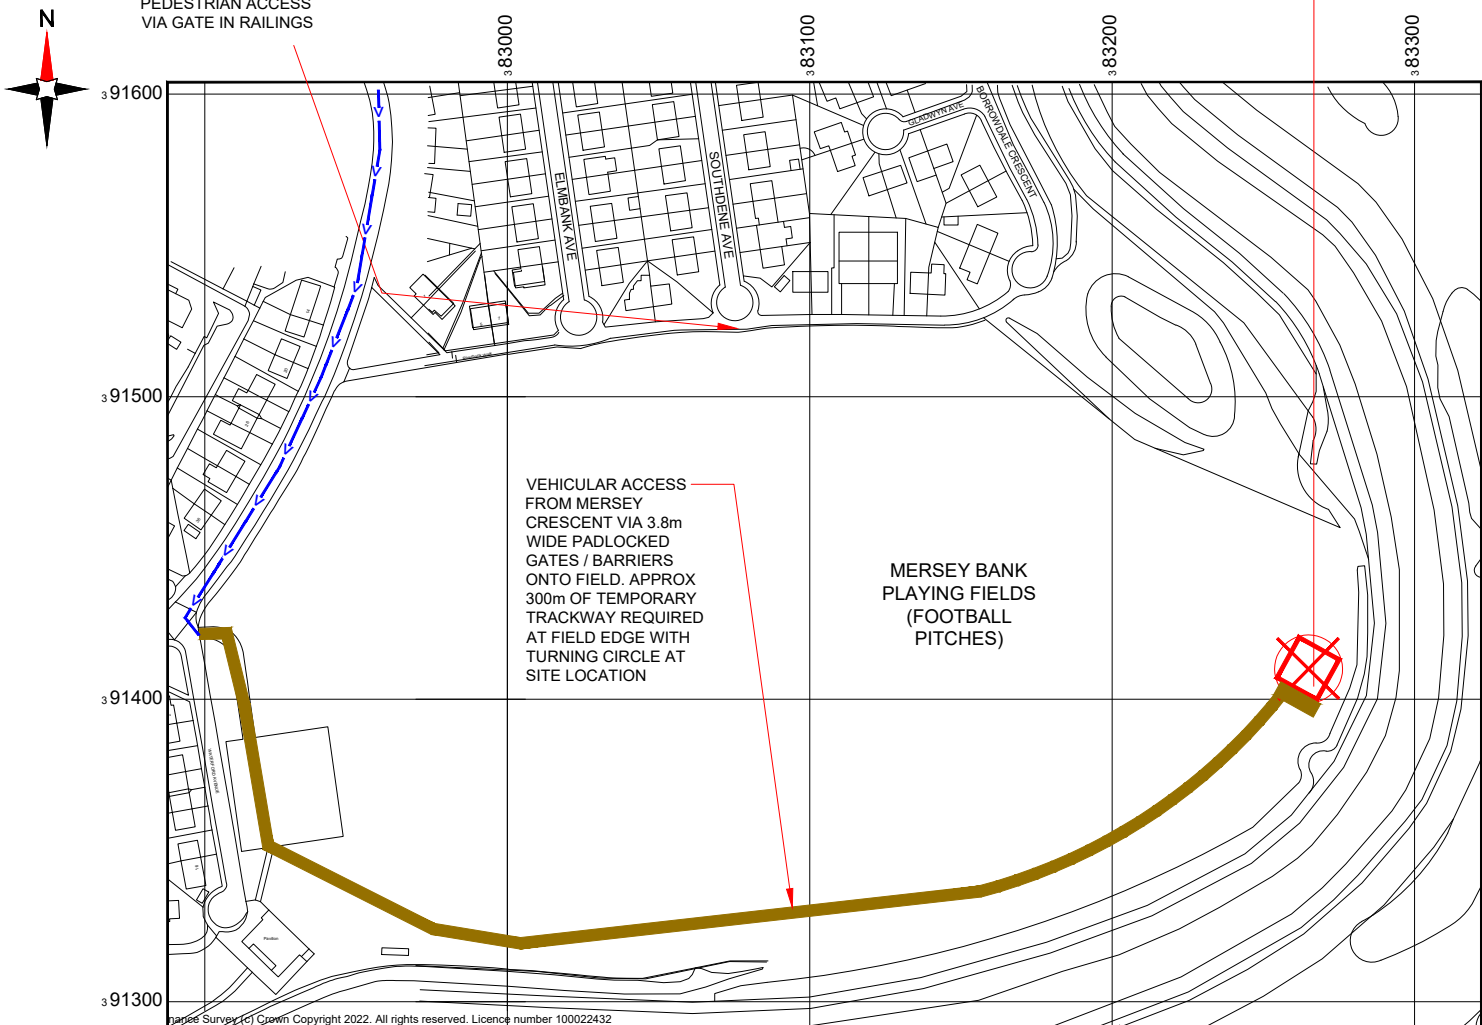

Reproduced by permission of Ordnance Survey on behalf of the Controller of Her Majesty's Stationery Office All rights reserved. © Crown Copyright licence no. 100022432

SITE LOCATION PLAN

Scale 1:2500

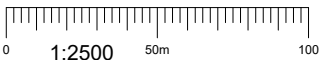

GOOGLE MAPS QR CODE

GOOGLE MAP - Hyperlink to map of the site

GOOGLE STREETVIEW - Hyperlink to streetview of the site

NOTES:
1. ALL DIMENSIONS IN MM UNLESS OTHERWISE NOTED.
From M60 junction 5 head towards Manchester on the A5103. At the junction with the A5145 perform a u-turn back on the A5103. Take the second left onto Mersey Crescent. Continue for 260m and vehicular access onto the playing fields is on the left hand side via padlocked gates / barriers. The site is located at the far end of the playing fields (approx. 300m along field edge).

Site Boundary:
Access Route To Site:
Access Route:

Master:	MBNL / EE / H3G:	Project:	Purpose of Issue:	Issue:
M004	MBNL	NTQ	Construction	A3
Date:	03/05/2022	Revision / Upgrade Description:		
Drawn:	D.PARTON	Tower Type & position Amended		
Checked:	A.FANNING			
Approved:	P.CONVERY			
Master:	MBNL / EE / H3G:	Project:	Purpose of Issue:	Issue:
M003	MBNL	NTQ	Construction	A2
Date:	15/03/22	Revision / Upgrade Description:		
Drawn:	L.COLEBOURN	Site location amended		
Checked:	A.FANNING			
Approved:	P.CONVERY			
Master:	MBNL / EE / H3G:	Project:	Purpose of Issue:	Issue:
M002	MBNL	NTQ	Construction	A1
Date:	04/03/22	Revision / Upgrade Description:		
Drawn:	A.FANNING	Construction Issue		
Checked:	J.CAMPBELL			
Approved:	J.CAMPBELL			
Master:	MBNL / EE / H3G:	Project:	Purpose of Issue:	Issue:
M001	MBNL	NTQ	Planning	A
Date:	13/01/22	Revision / Upgrade Description:		
Drawn:	J. BOOTE	First Issue		
Checked:	J. STOCKDALE			
Approved:	J. STOCKDALE			

Hutchison 3G UK Limited
Star House, 20 Grenfell Road
Maidenhead, SL6 1EH
Tel: 01628 765 000
Fax: 01628 765 001
H3G Base Station Information line:
0845 6043000
Available from 8pm Monday to Friday

Hatfield Business Park
Hatfield
Hertfordshire
AL10 9BW
Tel: 01707 315000
Fax: 01707 319001

Mobile Broadband Network Limited
Sixth Floor, Thames Tower, Station Road, Reading, RG1 1LX

Design Consultant & Principal Contractor:

WHP Telecoms
Unit 1 Maple Park,
Low Fields Avenue, Leeds
LS12 6HH
Tel: 01133023550
e-mail: info@whptelecoms.com

Site Name:
MERSEY BANK TEMP

Site ID:
1664166

Address:
MERSEY BANK PLAYING FIELDS,
MERSEY CRESCENT,
WEST DIDSBURY,
MANCHESTER,
M20 2YJ

Title:
002 SITE LOCATION PLAN

Project:
NTQ

Purpose of Issue:
CONSTRUCTION

EE Cell ID:	MBNL Cell ID:	3UK Cell ID:
39053	MAN560	-

Master Drawing No:
1664166_MAN560_39053_M004

Issue:
A3