


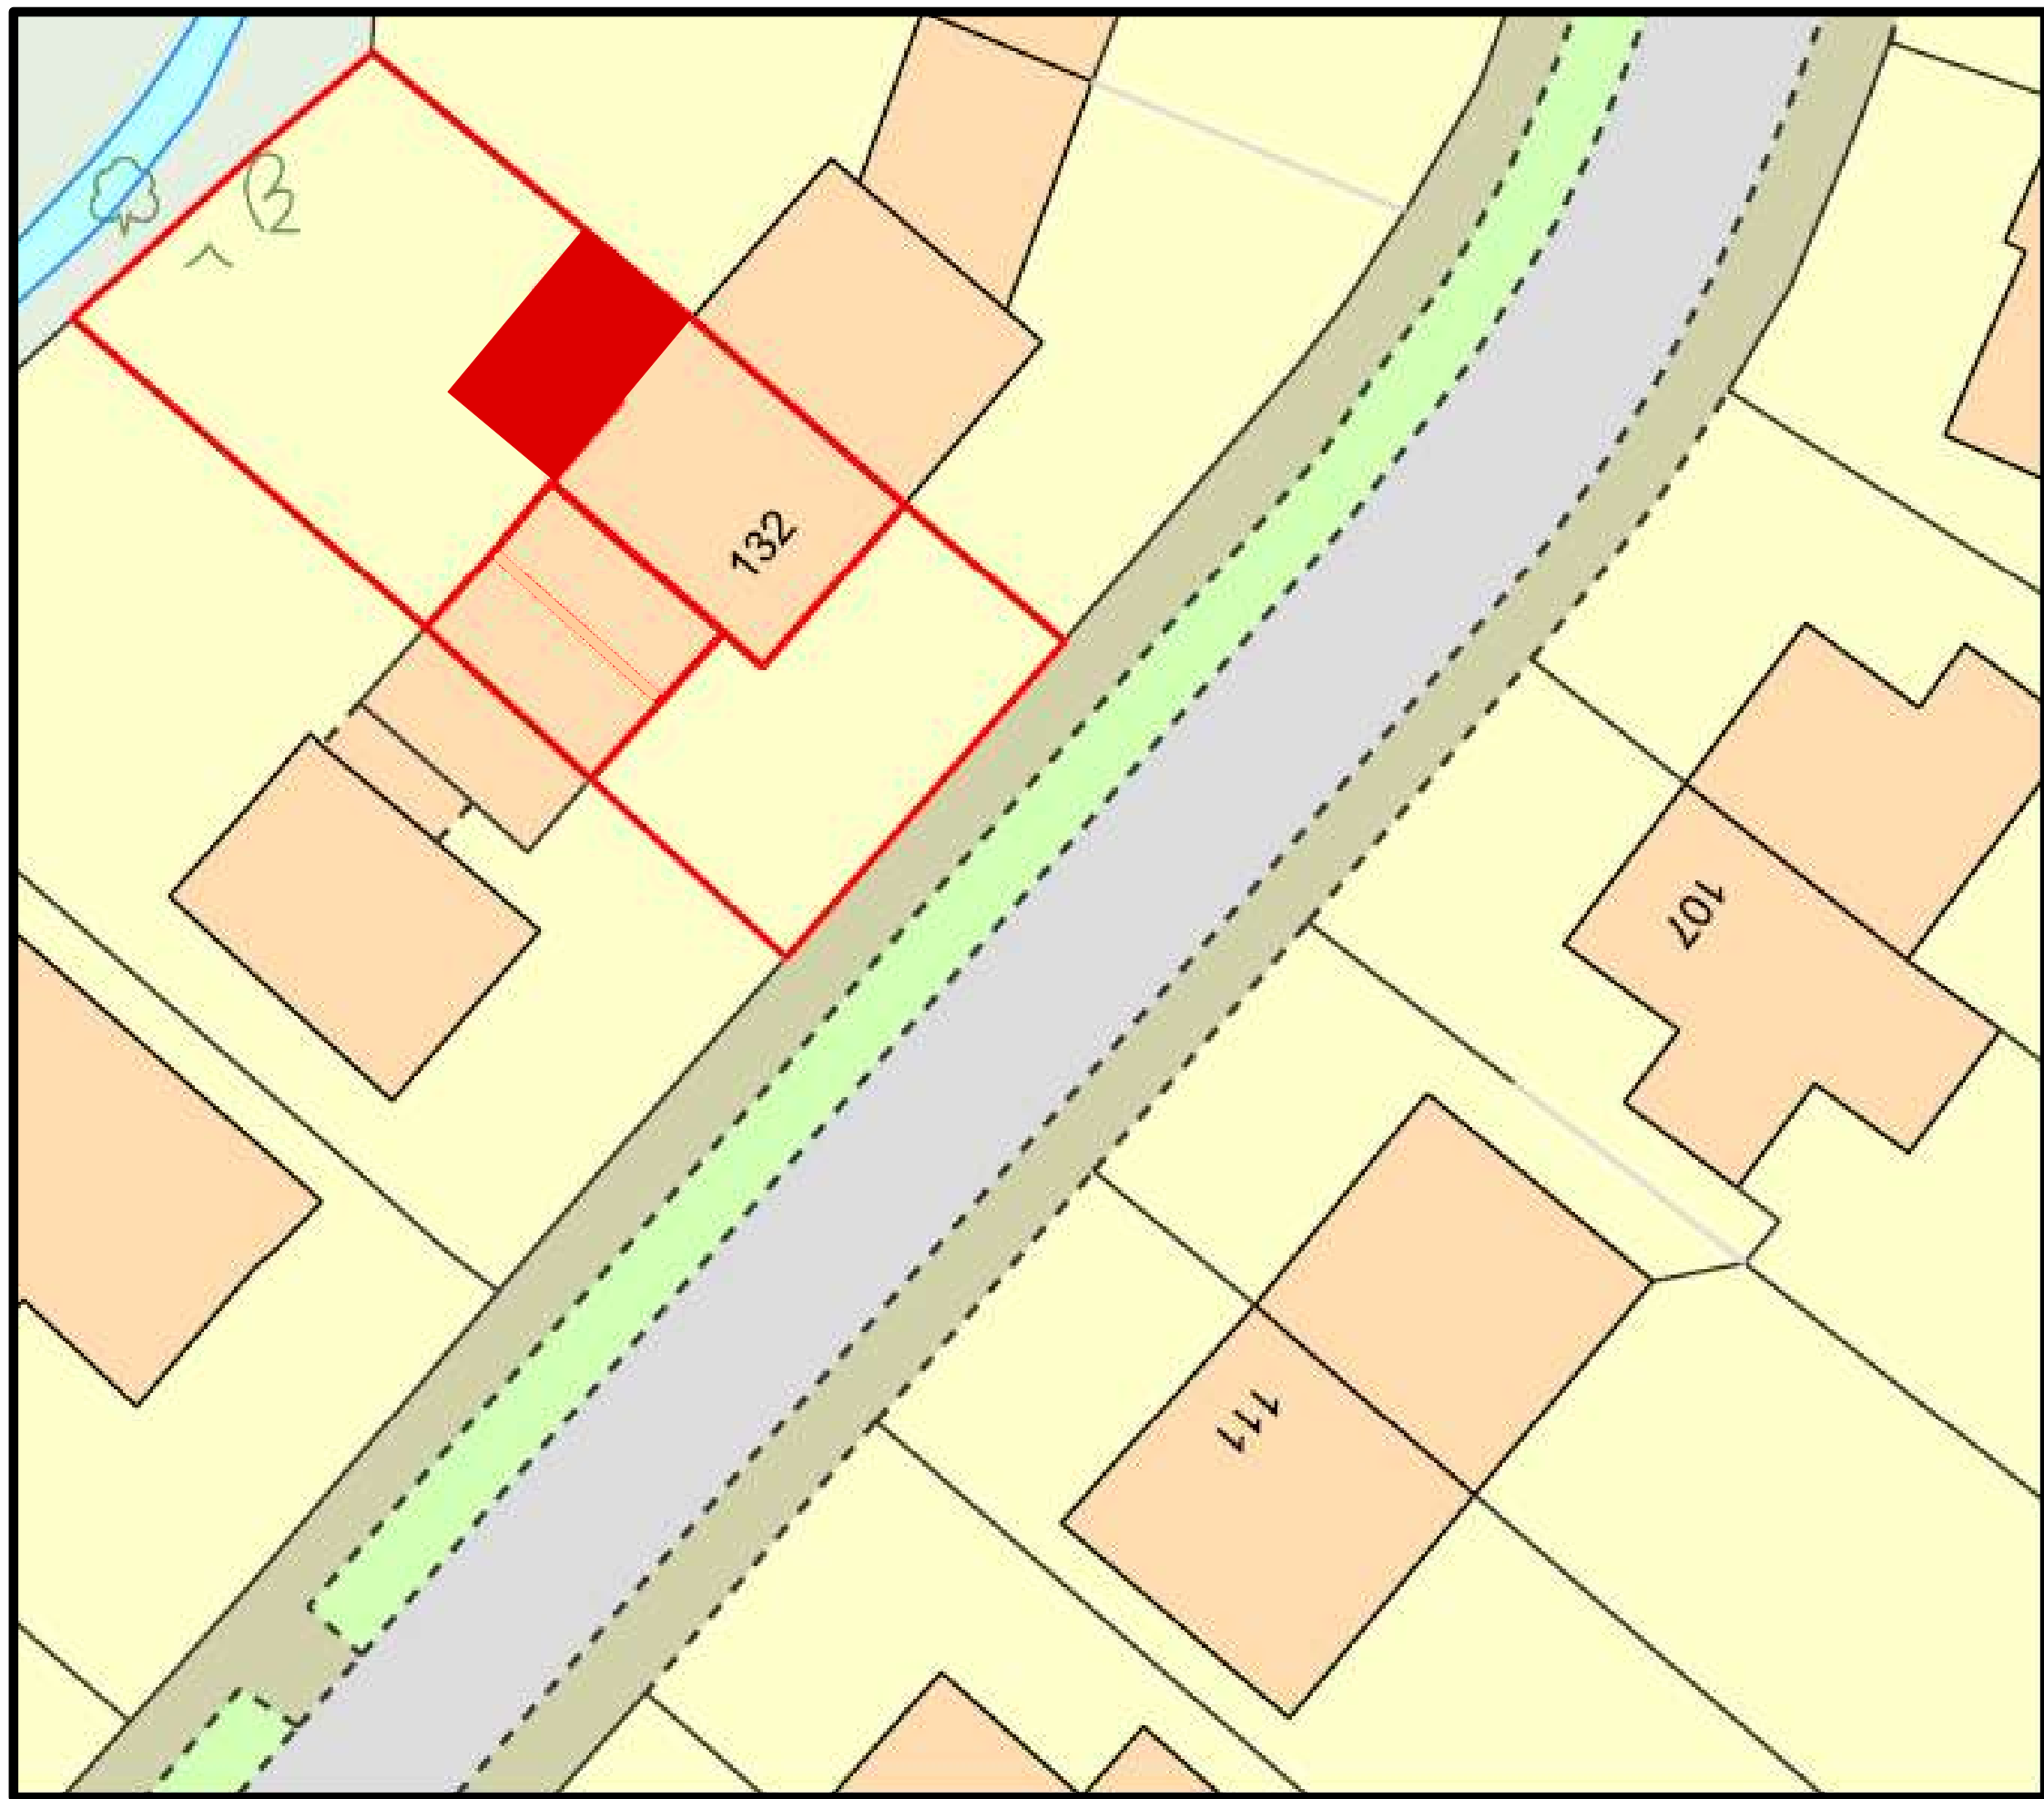

0m 5m 10m 15m 20m 25m 30m 35m 40m

PROPOSED SITE PLAN 1-200

Mr Pearson	S/S Rear Extension
132 Calvecroft Road	Alts + Patio
Peel Hall	November 2024
M22 5EX	Job No.331

Creative Design

2 Fernlea Heald Green Cheadle SK8 3RB 0161 610 3911