


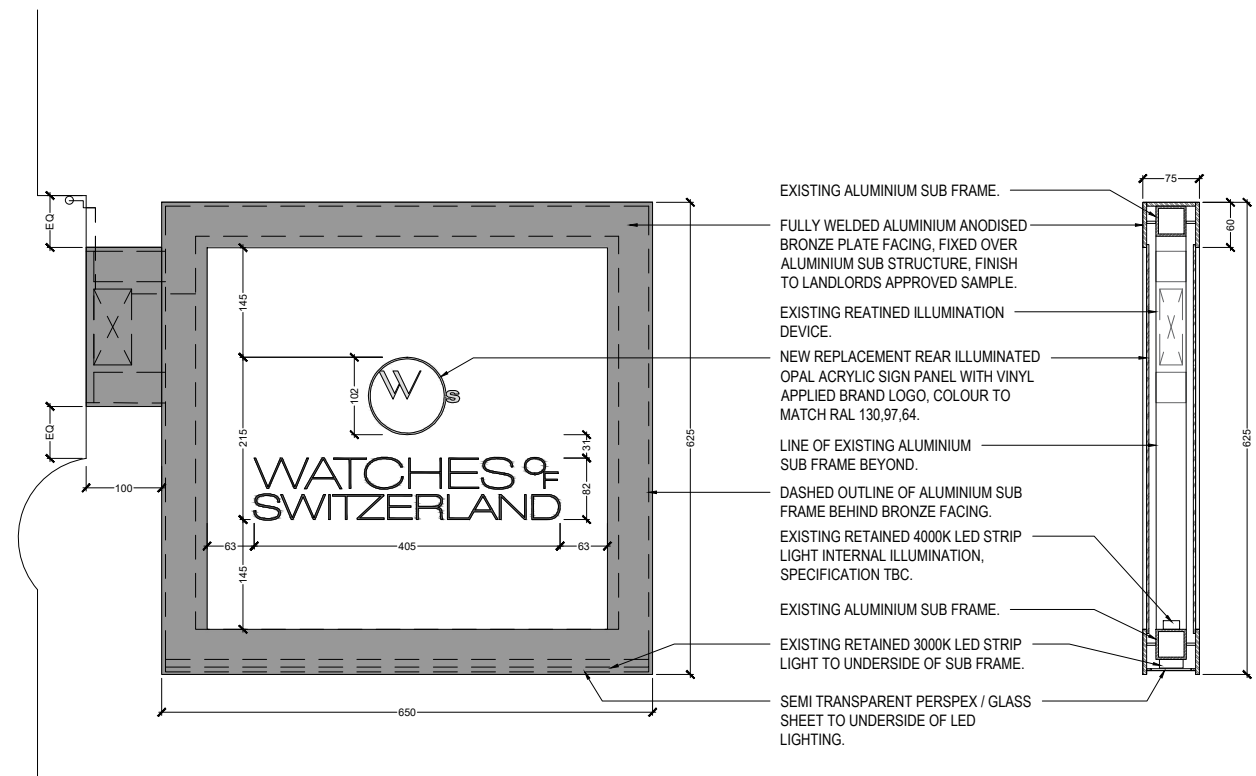

DETAIL 01 - BUS STOP SIGN
scale 1:5

NOTE:
ALL EXISTING BUS STOP SIGNS TO BE RETAINED,
ONLY REPLACE INDICATED SIGN PANEL WITH NEW
SIGN PANEL WOS LOGO DESIGN AND SIZE AS PER
LANDLORD SIGNAGE GUIDELINES.

WOS MANCHESTER 2023

GENERAL NOTES

1. THIS DRAWING MUST **NOT** BE SCALED.
2. FOLLOWING COMMENCEMENT OF WORK ON SITE, ISSUED DRAWINGS AND DETAILS MAY BE SUBJECT TO CHANGE DUE TO SITE CONDITIONS OR CONTRACTOR DESIGN MODIFICATIONS.
3. ALL WORKS **MUST BE** CARRIED OUT TO THE SATISFACTION OF LOCAL AND STATUTORY AUTHORITIES IN ACCORDANCE WITH CURRENT BUILDING REGULATIONS AND CODES OF PRACTICE.
4. ALL DIMENSIONS ARE TO BE VERIFIED WITH THE CONTRACTOR ON SITE PRIOR TO MANUFACTURE OR INSTALLATION.
5. QUADRANT DESIGN MUST BE INFORMED OF ANY AMENDMENTS TO THE DESIGN ON SITE.

MORE INFO




SCAN ME

SCAN THIS CODE TO ACCESS:
PROJECT SOW & SCHEDULES

REV.	DATE	UPDATE	BY
-	06.09.23	TENDER PACK ISSUE	CS
WORK STAGE	CONSTRUCTION		
CLIENT	WATCHES OF SWITZERLAND		
PROJECT	WOS MANCHESTER ROYAL EXCHANGE THEATRE 9-11 ST ANN'S SQUARE MANCHESTER, M2 7EF		
SHEET TITLE	PROPOSED BUS STOP SIGN DETAIL		
SCALE	AS SHOWN AT A1	DRAWN BY	JL
SHEET NO:	J002046-A4-01	REVISION:	-

SCALE 1:50

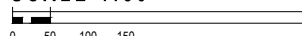



QUADRANT DESIGN
58 KINGS ROAD,
READING,
RG1 3AA

INTERIOR ARCHITECTURE
& DESIGN

(+44)0118 9591 581
hello@quadrantdesign.co.uk
www.quadrantdesign.co.uk