rev A. Servicing details added. 25/3/25

Block Plan

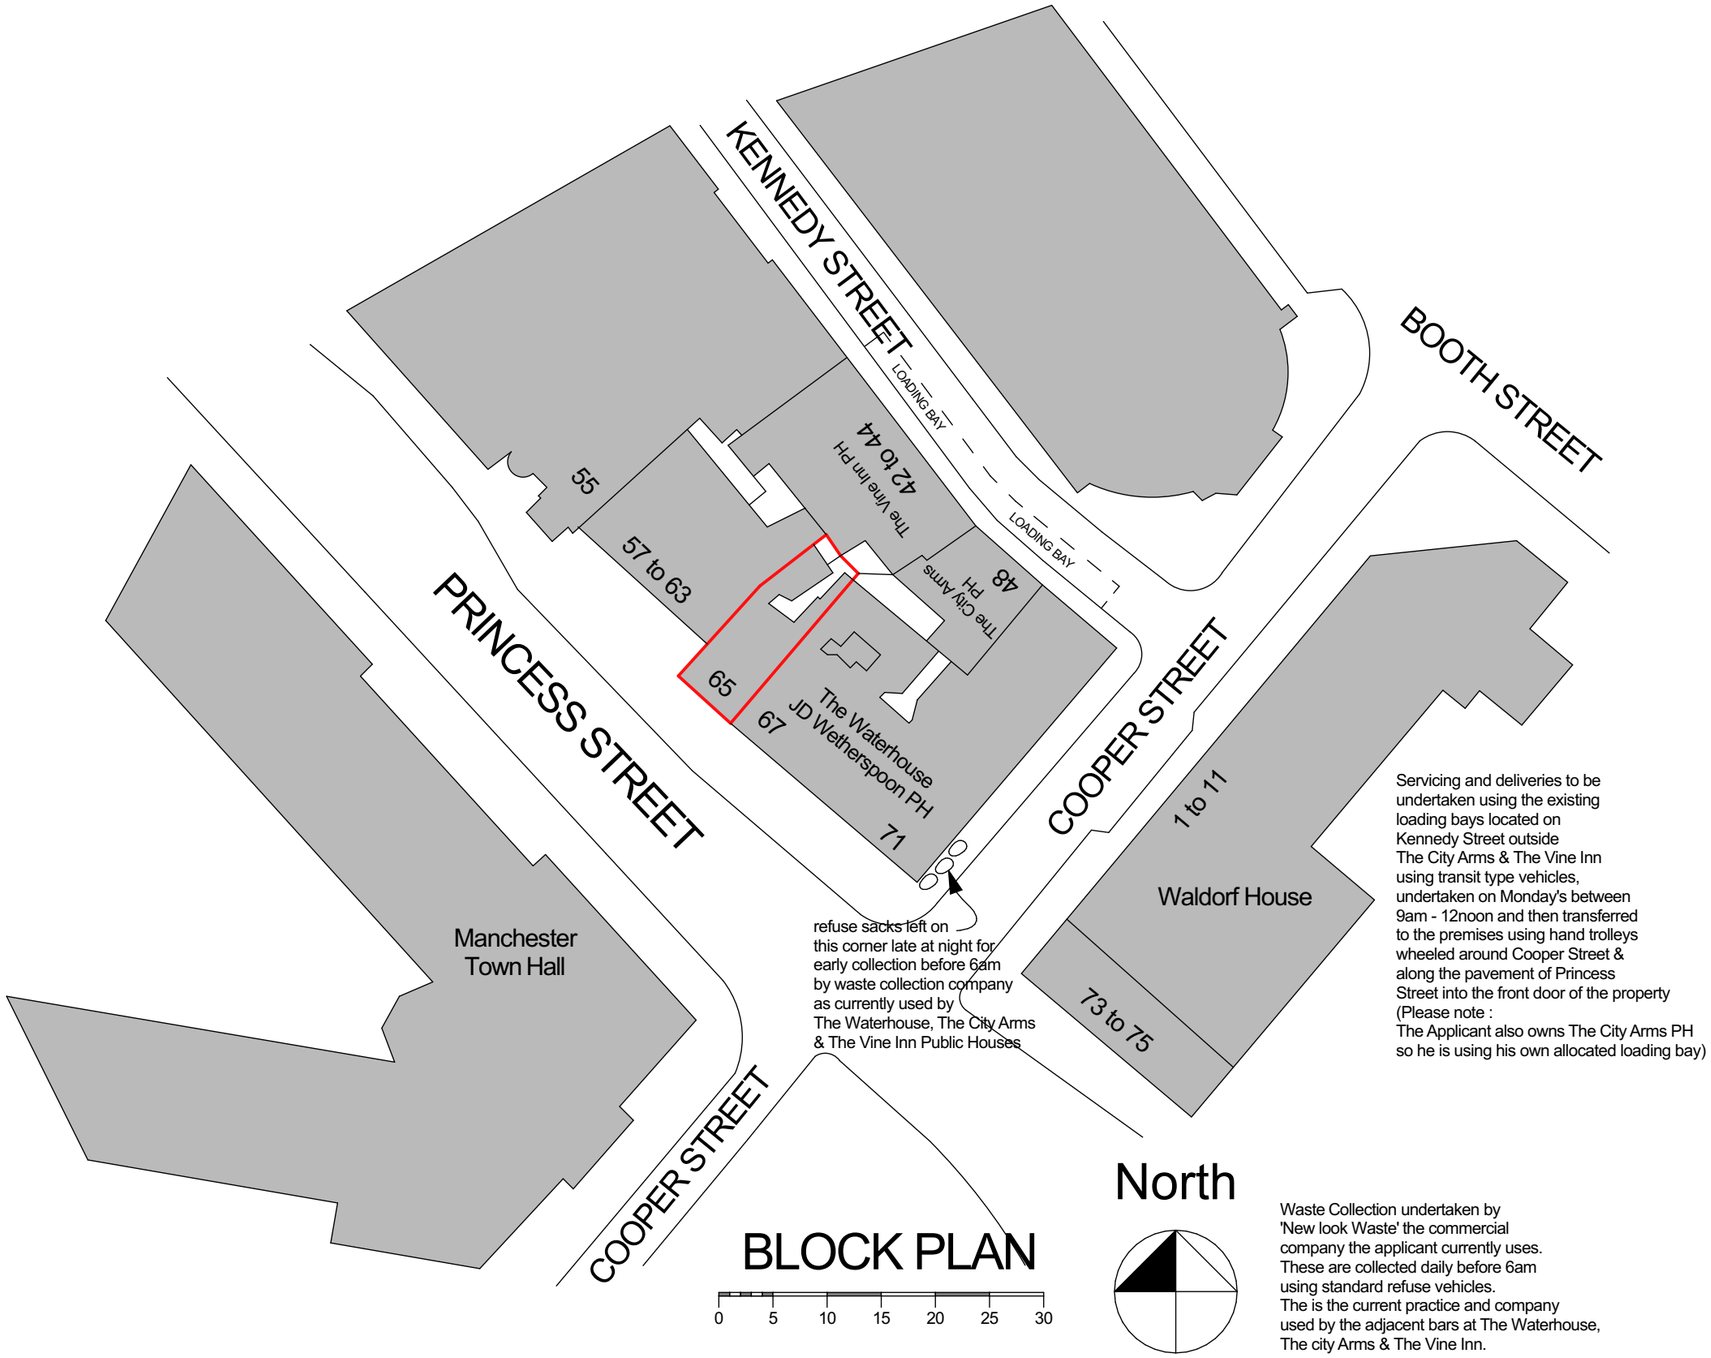

Waste Collection undertaken by
'New look Waste' the commercial
company the applicant currently uses.
These are collected daily before 6am
using standard refuse vehicles.
The is the current practice and company
used by the adjacent bars at The Waterhouse,
The city Arms & The Vine Inn.

phd DESIGN
CHARTERED ARCHITECTS

9 Mersey Road, Sale, Cheshire. M33 6HL
tel : 0161 973 9391 mobile : 07801 474646

e-mail : paul@phddesigns.co.uk
www.phddesigns.co.uk

project

65 Princess Street Manchester for JML Developments Ltd

drawing title

Block / Site Plan

drawing no.	revision.
202502 / OS3	'A'

drawn by.	scale.	date.
PD	1:200 (when printed at A3)	2.25

RIBA

1. All dimensions to be checked on site prior to fabrication.
2. All figured dimensions to be followed, DO NOT scale this drawing.
3. This drawing remains the copyright of the Architect and copies are only available with their consent.

Architects Registration Board