


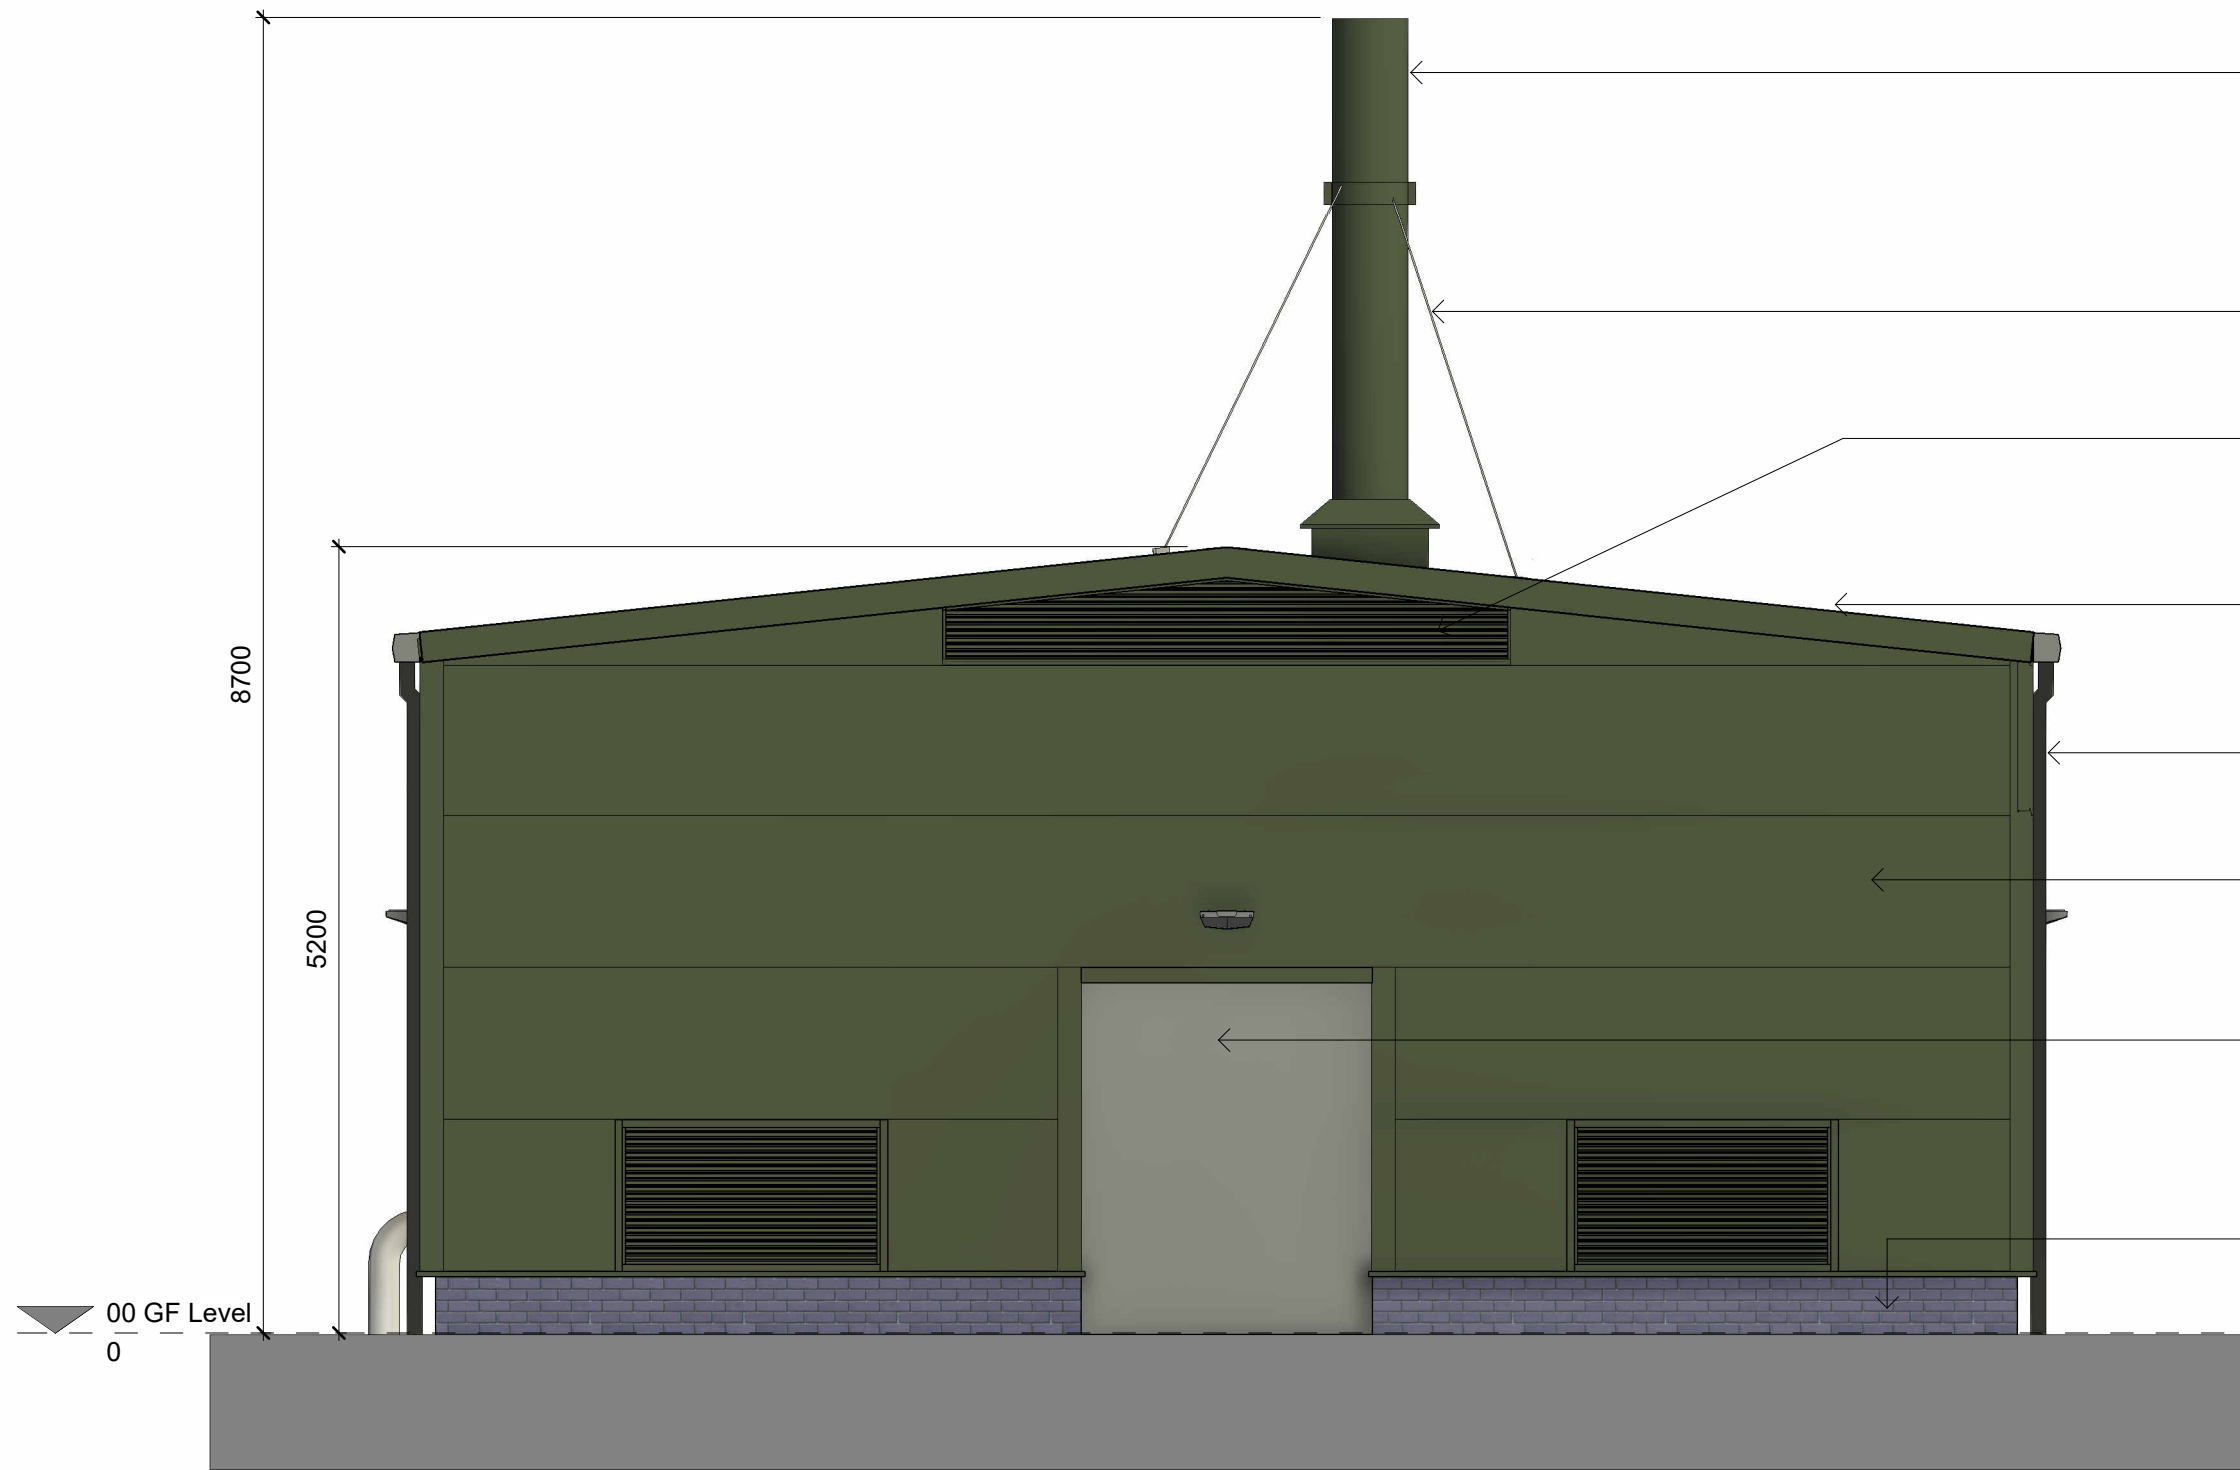


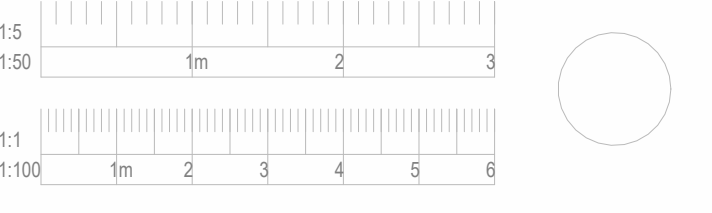


- Boiler flues to terminate 3500mm above the roof line
Colour: Powder coated RAL 6007 to match profiled insulated roof panel
- Guy wire structural supports to flues
- Ventilation louvres
Colour: Polyester Powder Coated RAL 6007
- Profiled insulated roof panel
Colour: RAL 6007
- RWP's - Black
- 1000mm high horizontal insulated cladding panels with Micro Rib finish.
Colour: RAL 6007
- Roller Shutter Door
Colour: Anthracite Grey
- Flow & Return Heating Pipes
- Blue engineering brick plinth

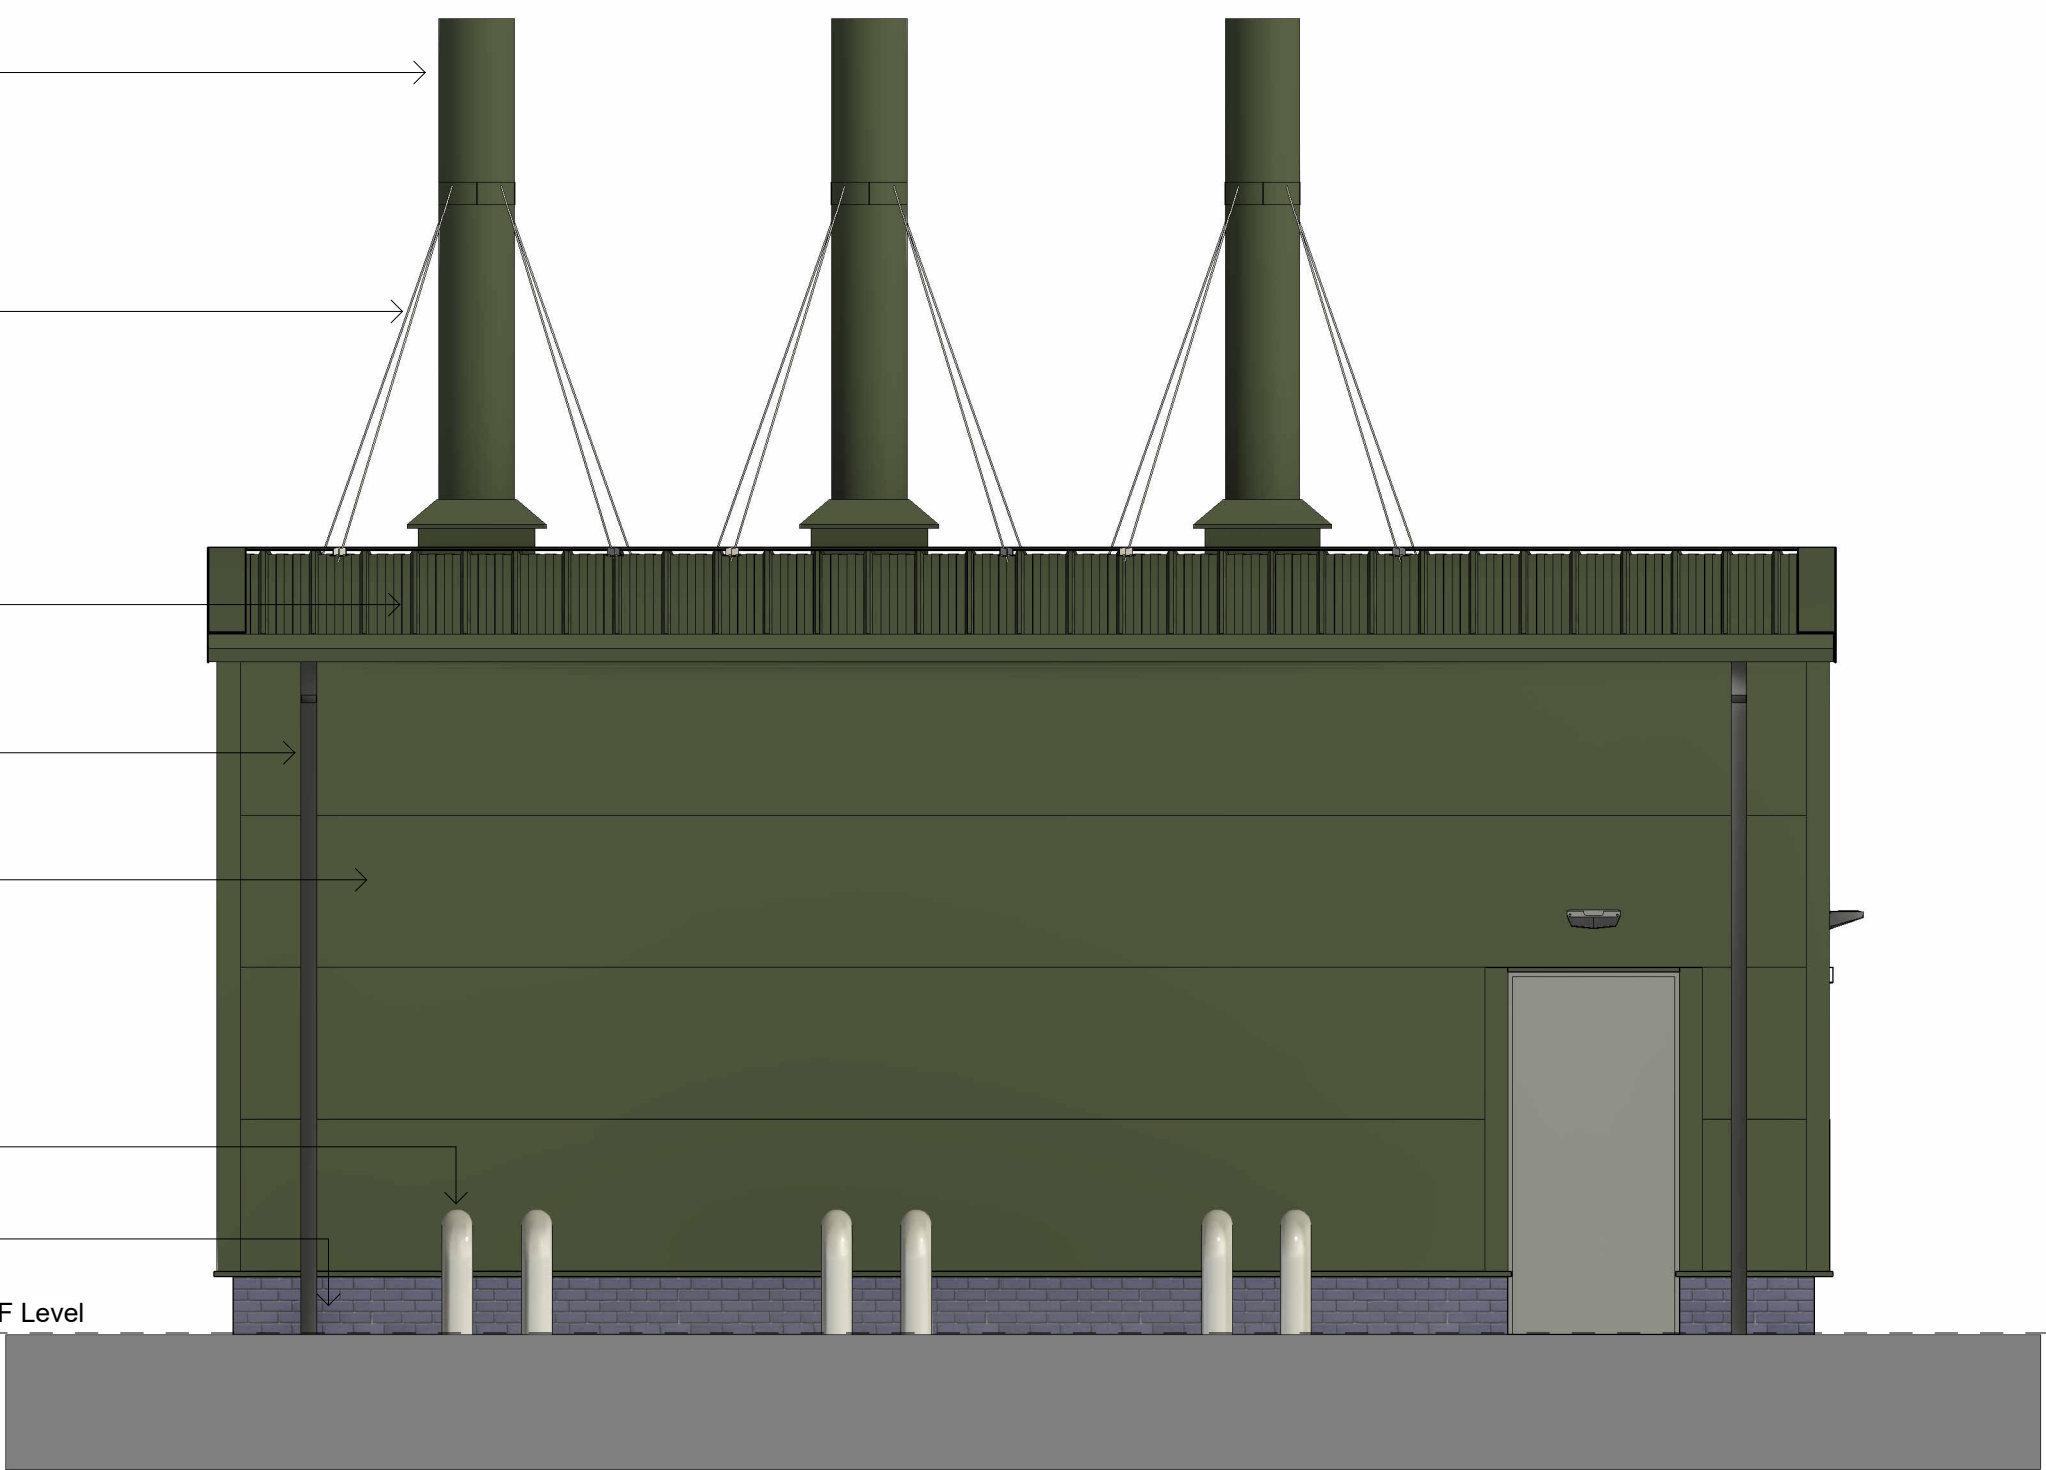

2 Proposed North East Facing Elevation
1 : 50

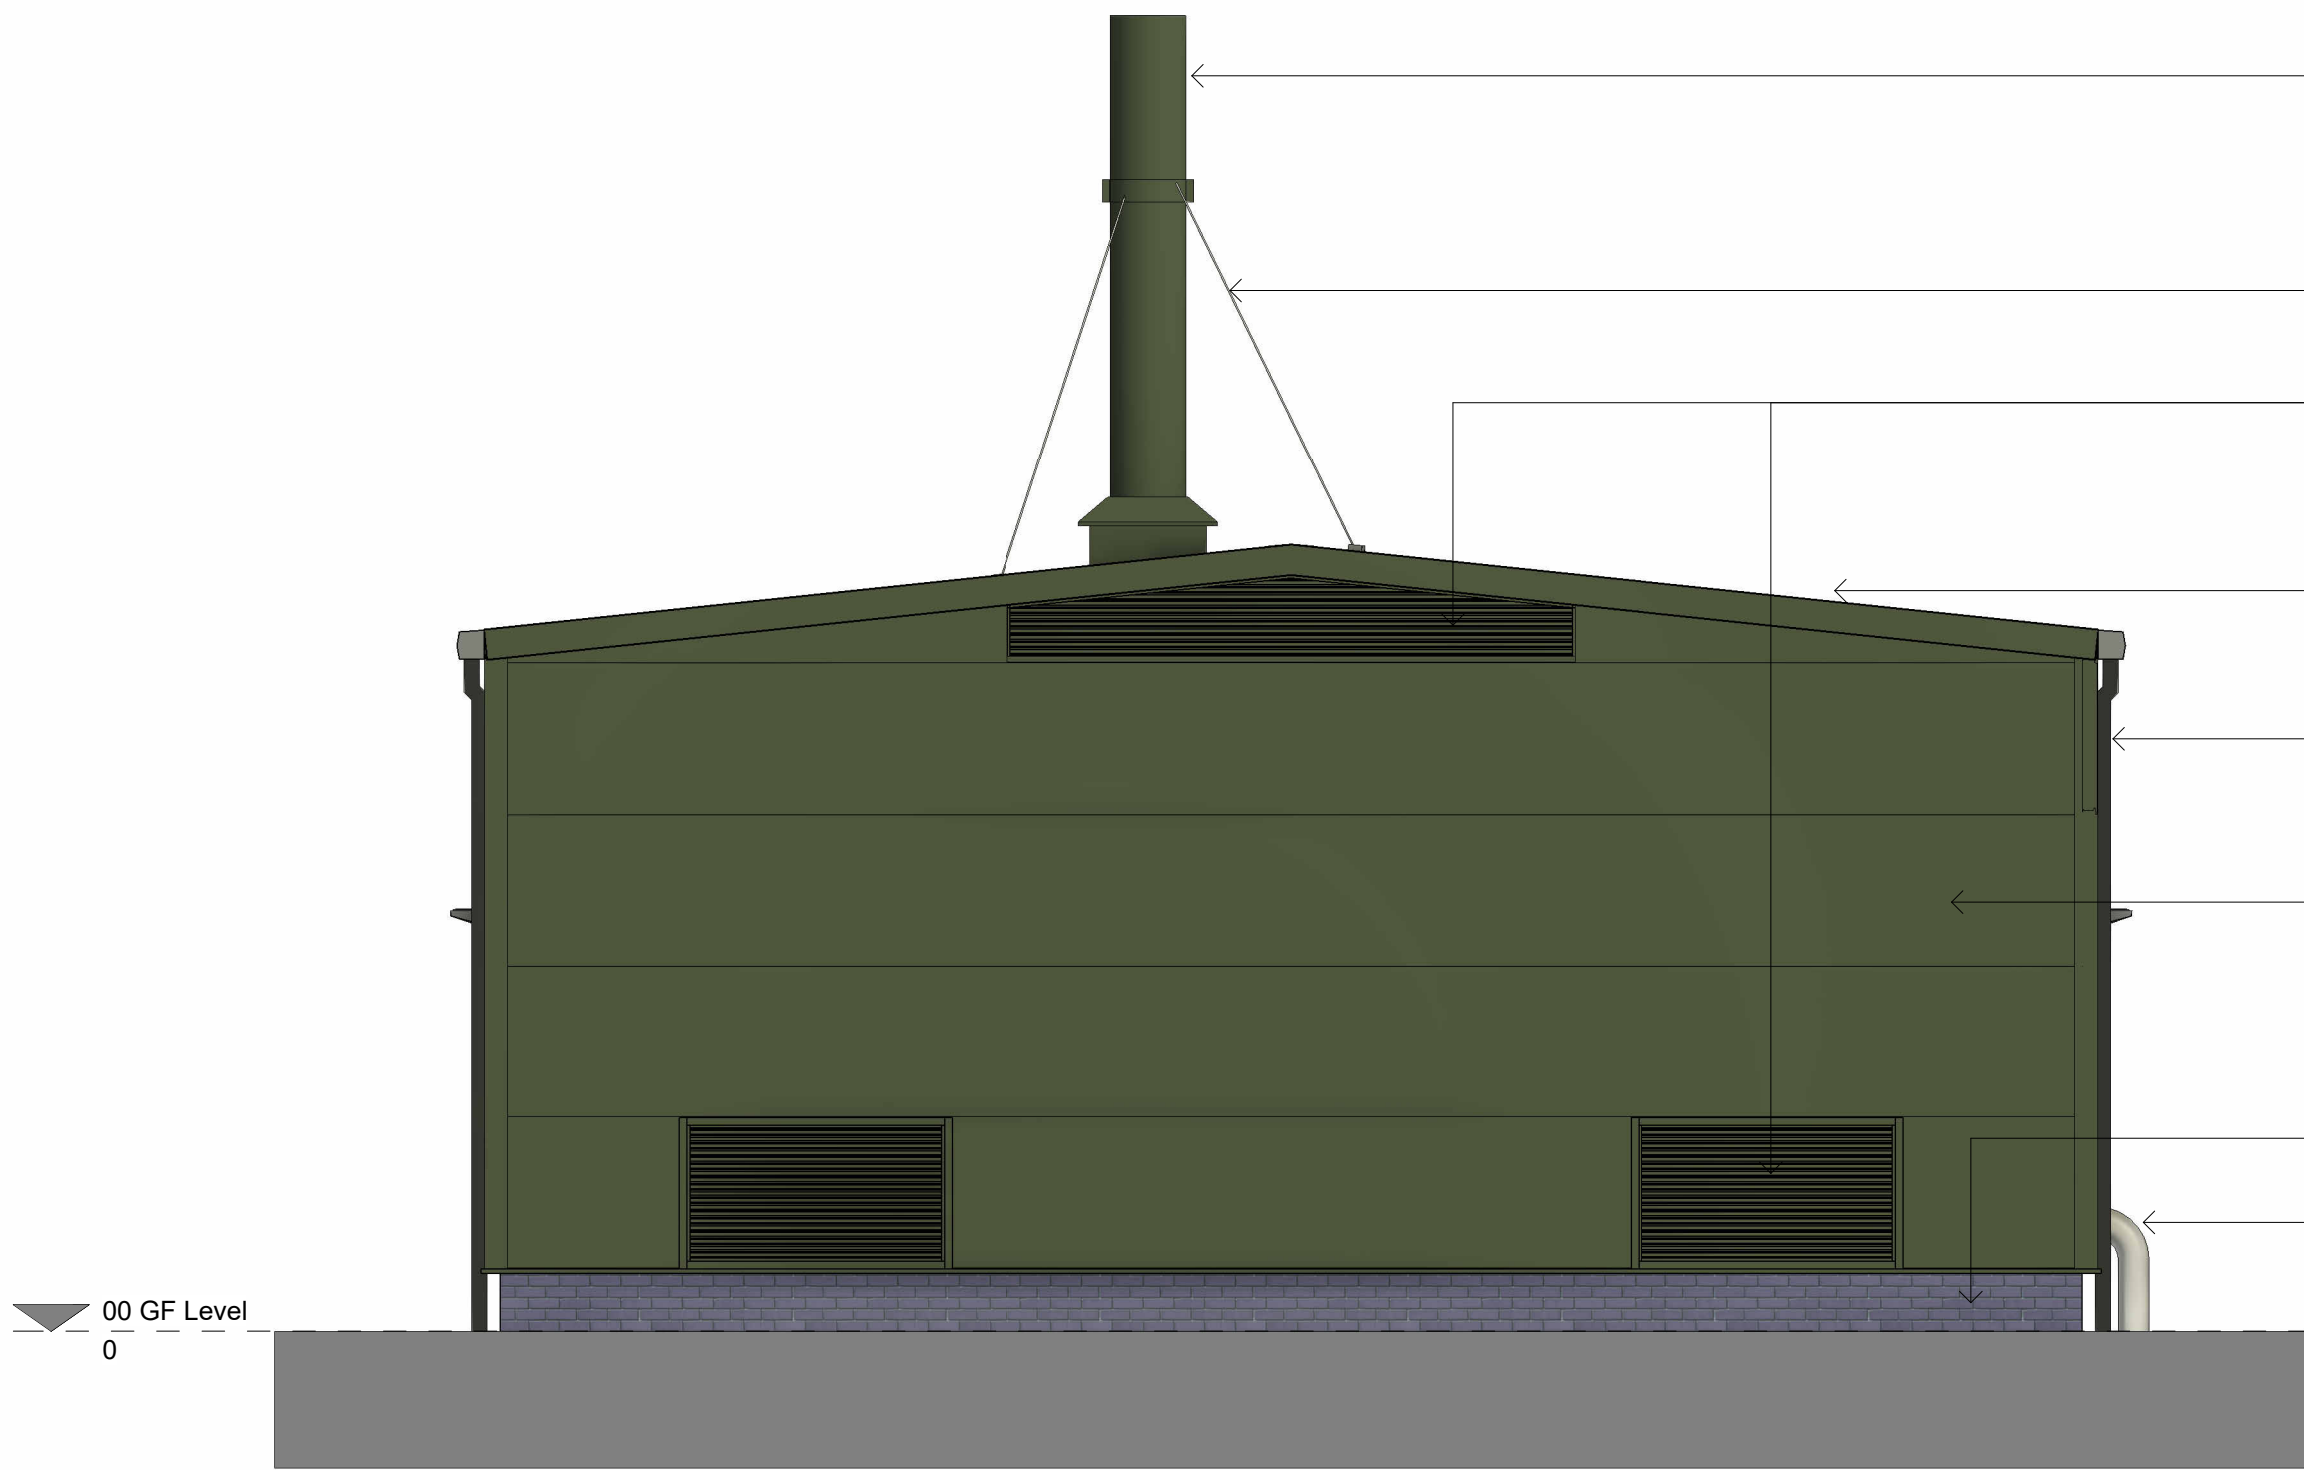

- Boiler flues to terminate 3500mm above the roof line
Colour: Powder coated RAL 6007 to match profiled insulated roof panel
- Guy wire structural supports to flues
- Ventilation louvres
Colour: Polyester Powder Coated RAL 6007
- Profiled insulated roof panel
Colour: RAL 6007
- RWP's - Black
- External light
- 1000mm high horizontal insulated cladding panels with Micro Rib finish.
Colour: RAL 6007
- Personnel Door
Colour: Anthracite Grey
- Blue engineering brick plinth
- Flow & Return Heating Pipes

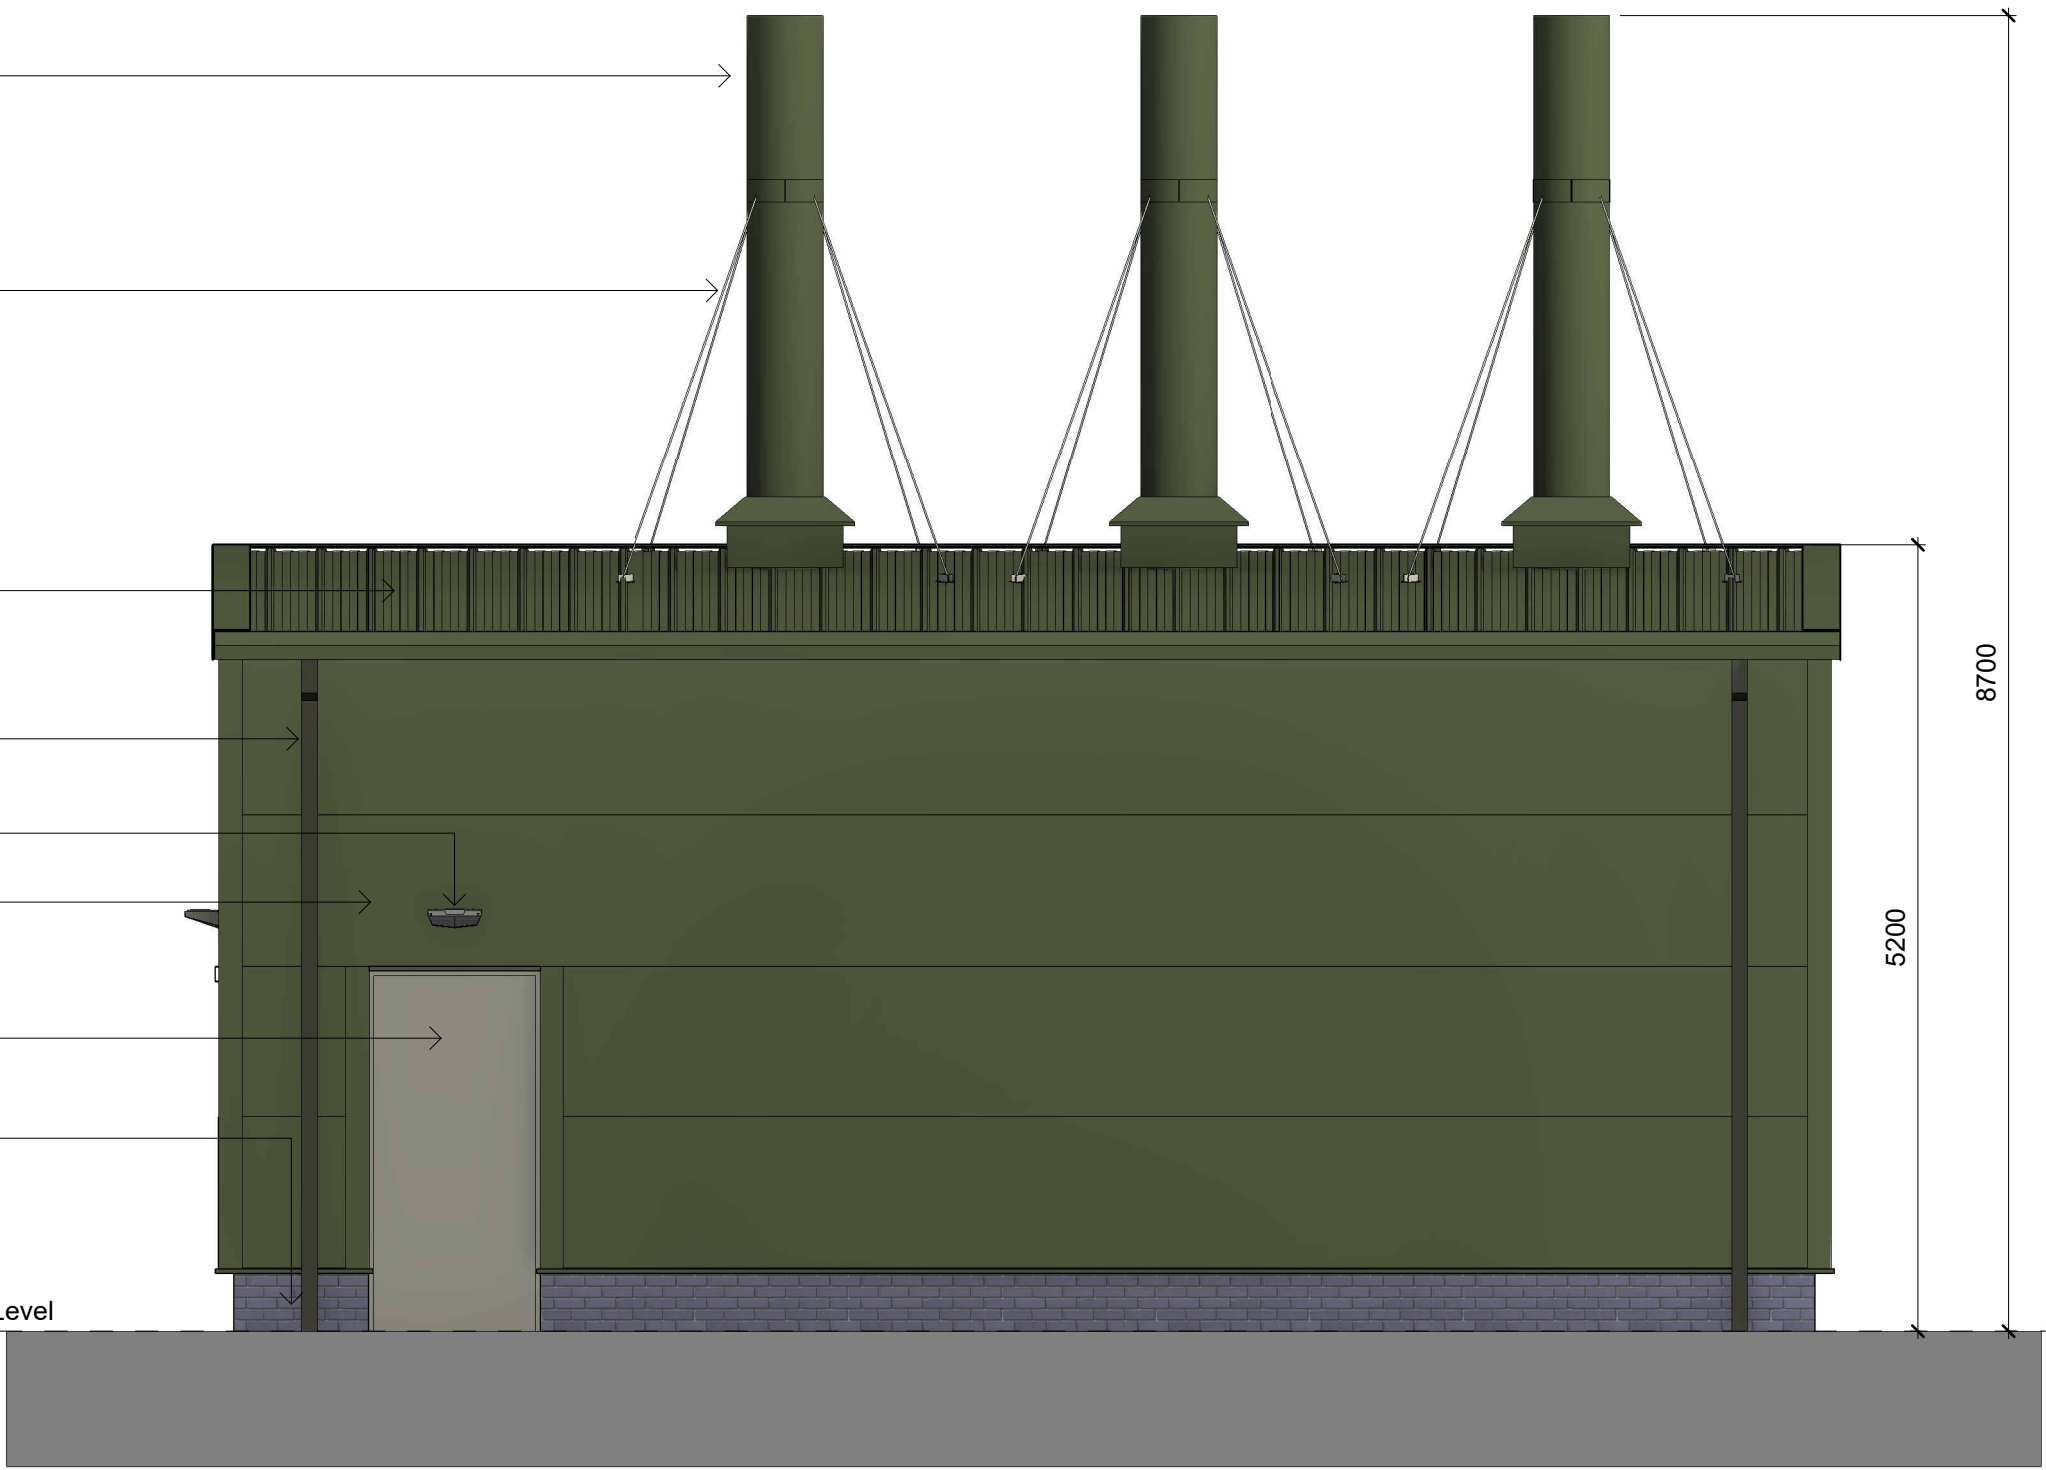

4 Proposed South West Facing Elevation
1 : 50

1 Proposed North West Facing Elevation
1 : 50

3 Proposed South East Facing Elevation
1 : 50

B	16.04.25	ADS	Wall cladding, roof cladding and flue colours revised, overall building height including flues added in accordance with Planning Officers request.	DL
A	31.03.25	ADS	Drawing updated	DL
Rev.	Date	Dim.		Chkd.

BowkerSadler

Project
Pump House

Client
City Football Group

Drawing
Pump House Proposed Elevations

Scale 1 : 50	Sheet Size @ A1	Drawn ADS	Checked DL	Date
Project No. 24-017	Originator BSA	Zone XX	Level XX	Form D
Discipline A	Number 1020	Revision B		
Status				

Planning

Hatherlow House, Hatherlow, Romiley, Stockport, SK6 3DY
0161 406 7333 office@bowker-sadler.co.uk www.bowker-sadler.co.uk