


01 Proposed Tree Detail

1:20 @ A3

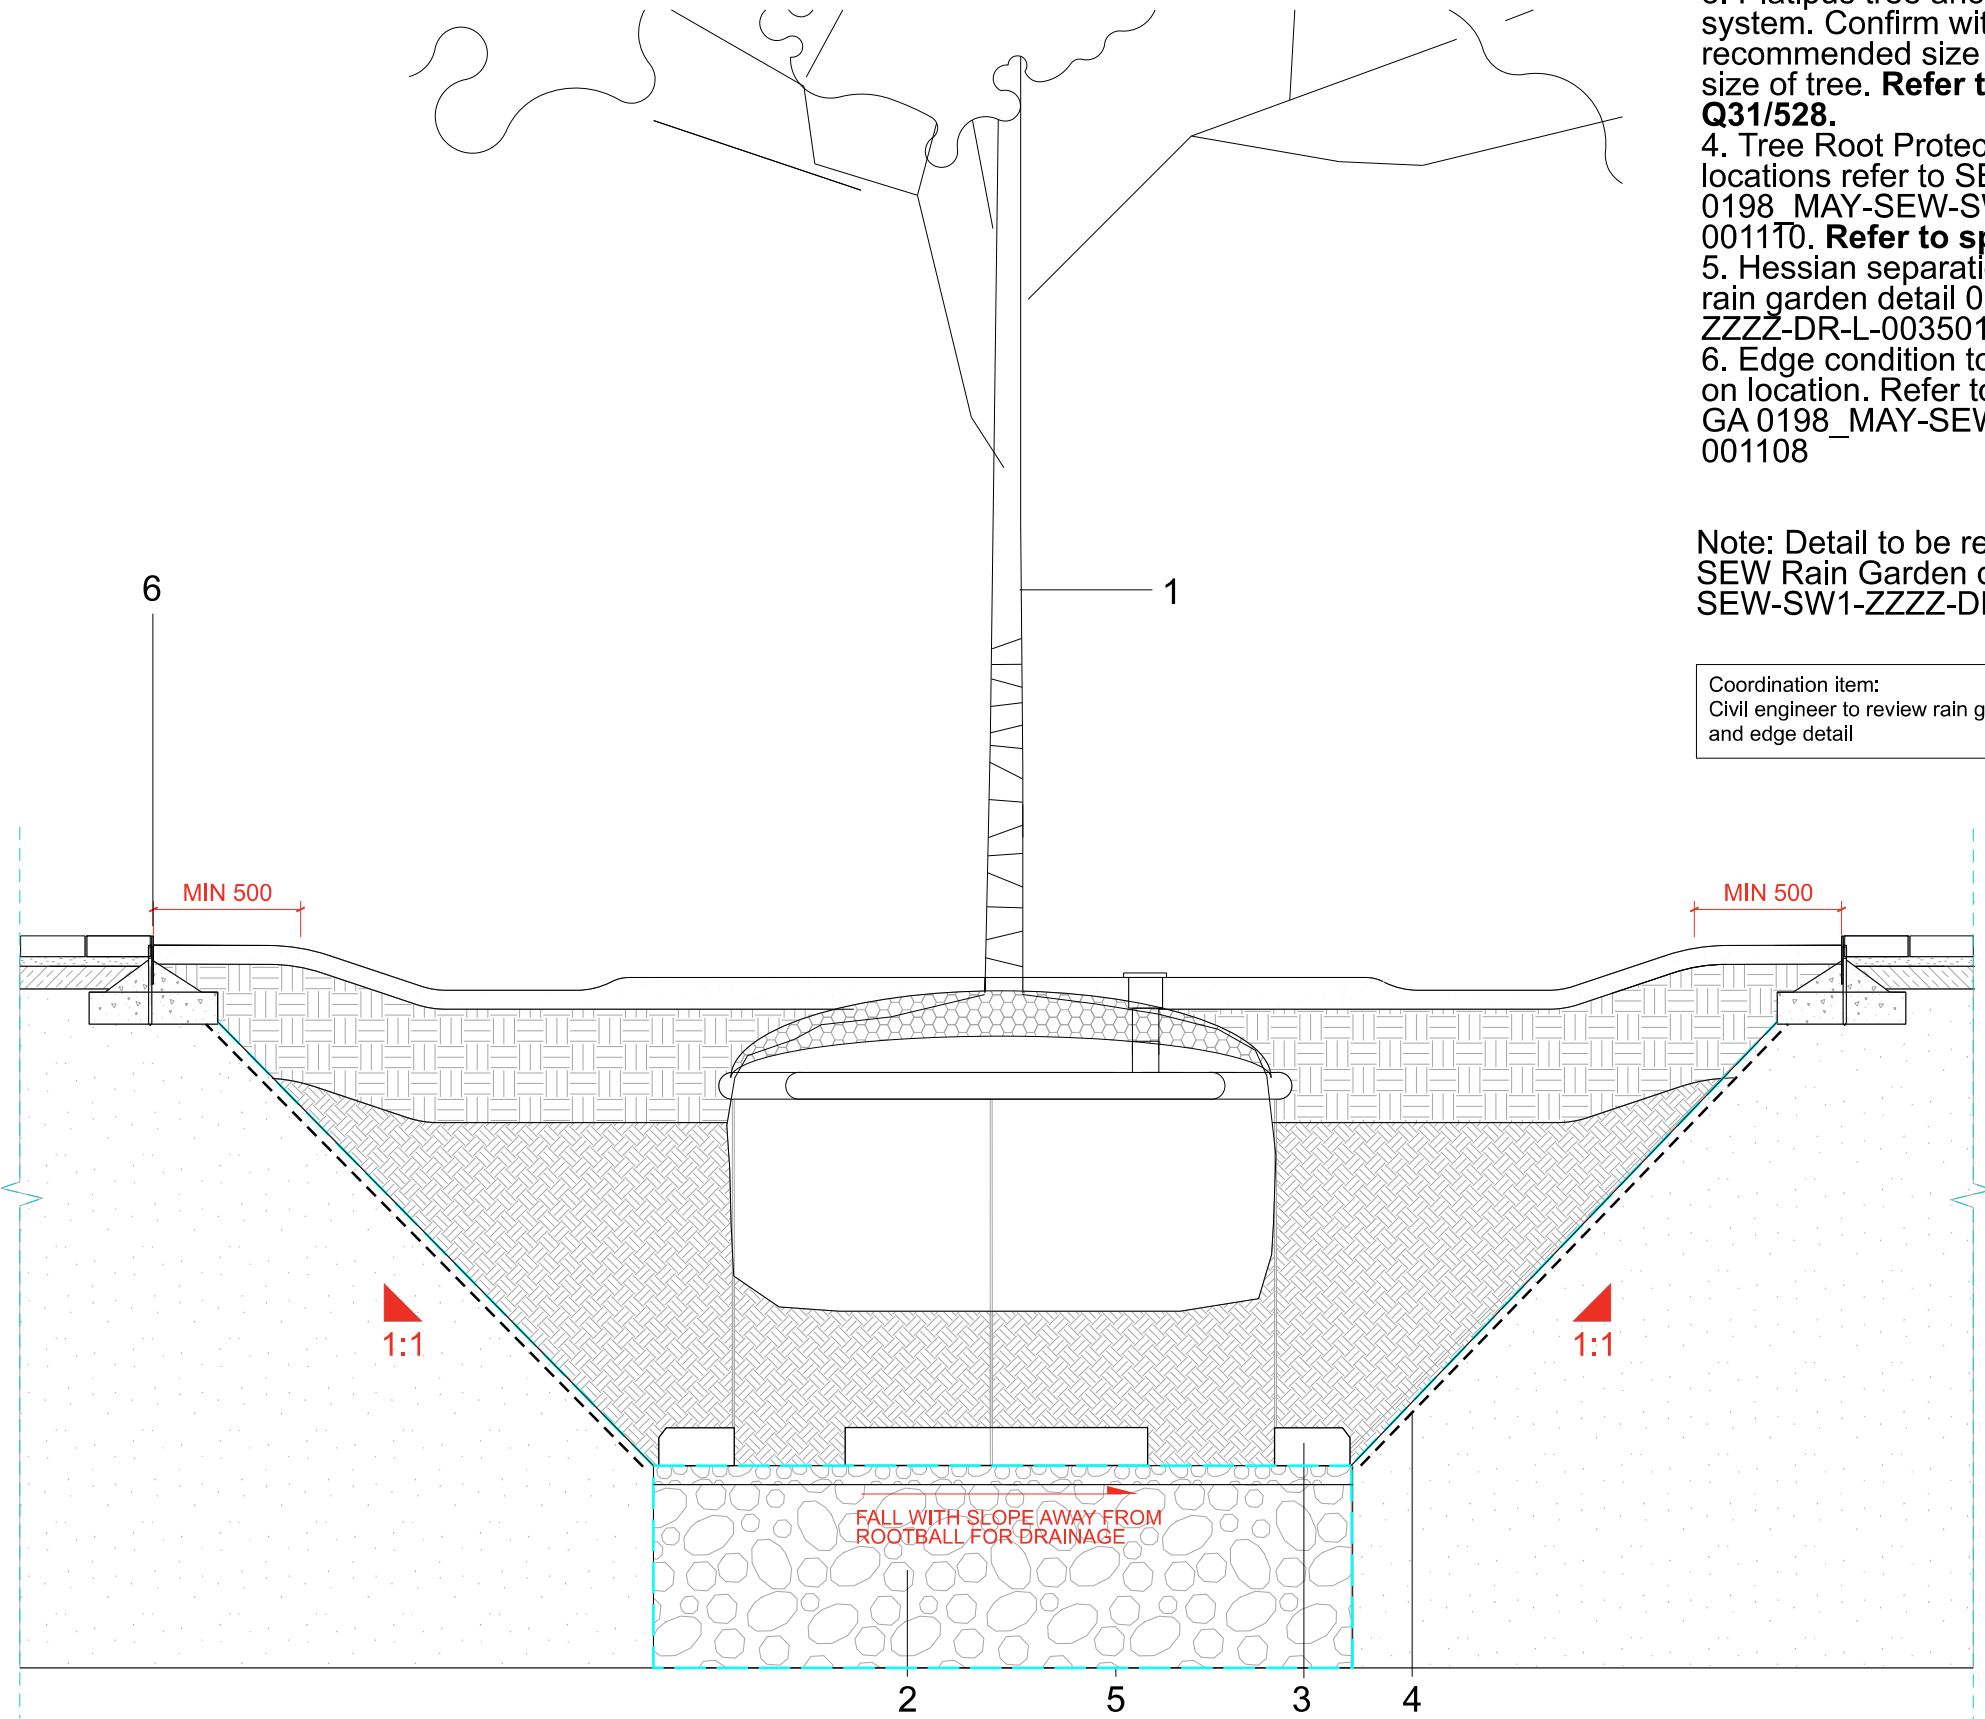

1. Proposed tree. Refer to typical tree pit proposals 0198_MAY-SEW-SW1-ZZZZ-DR-L-003503, 003504 & 003505
2. Rain garden aggregate. Refer to engineer's detail and specification.
3. Platipus tree anchoring Deadman system. Confirm with Manufacturer, recommended size of root anchor for each size of tree. **Refer to spec clause Q31/528.**
4. Tree Root Protection Barrier. For locations refer to SEW Soil Depth GA 0198_MAY-SEW-SW1-ZZZZ-DR-L-0011T0. **Refer to spec clause Q31/510A.**
5. Hessian separation layer. Refer to SEW rain garden detail 0198_MAY-SEW-SW1-ZZZZ-DR-L-003501
6. Edge condition to rain garden depends on location. Refer to SEW Kerbs & Edges GA 0198_MAY-SEW-SW1-ZZZZ-DR-L-001108

Note: Detail to be read in conjunction with SEW Rain Garden details 0198_MAY-SEW-SW1-ZZZZ-DR-003107 & 003108.

Coordination item:
Civil engineer to review rain garden build up and edge detail

General Notes

Do not scale from this drawing. All setting out, levels and dimensions to be agreed on site. The dimensions of all materials must be checked on site before being laid out. This drawing must be read with the relevant specification clauses and detail drawings. Order of construction and setting out to be agreed on site.

This drawing is copyright protected and may not be reproduced in whole or part without written authority. All dimensions are in millimetres unless otherwise stated. Services are present in the area. Contractor to establish the precise line and depth of all services prior to commencing any excavation works.

All structural concrete/ building work to Engineer's details & dwgs. All dimensions are to finished surface levels. All subsurface build-ups to Engineer's details.


Dwgs not to be scaled. Used dimensioned measurements only. Contractor to check and confirm.

All discrepancies must be reported to and resolved by the Landscape Architect before works commence.

All works and materials to be in accordance with current applicable statutory legislation and to comply with all relevant Codes of Practice & British Standards.

All annotations in italics are provided by the Project engineers.

P01	12.07.24	Stage 4A DRAFT	XX
P00	07.08.23	ER DRAFT	SEW
02	30.06.23	Stage 3 DRAFT	SEW
01	23.06.23	For Coordination	SEW
Rev	Date	Reason for Issue	Chk

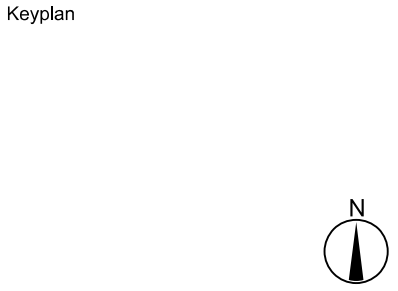

Scale Bar



Studio Egret West
3 Brewhouse Yard
London EC1V 4JQ

0207 549 1730
hello@egretwest.com
studio@egretwest.com
©2015 SEW Ltd

Client
Mayfield Medlock Ltd

Project
Mayfield Phase 1_ Public Realm

Drawing Title
**Typical Soft Landscape Details
Tree Pit in Rain Garden**

Project Number 0436	Status STAGE 4A DRAFT
Scale at A3 1:20	Date 23.06.23
Drawn by ML	Checked by SEW
Drawing Number 0198_MAY-SEW-SW1-ZZZZ-DR-L-003500	Revision P01