


DO NOT SCALE
Work to annotated dimensions only. Read drawings in conjunction with relevant specification, Structural Engineers' and Services Engineers' drawings. Confirm all dimensions before commencement of any work on site or fabrication.

CAMBRIDGE ST

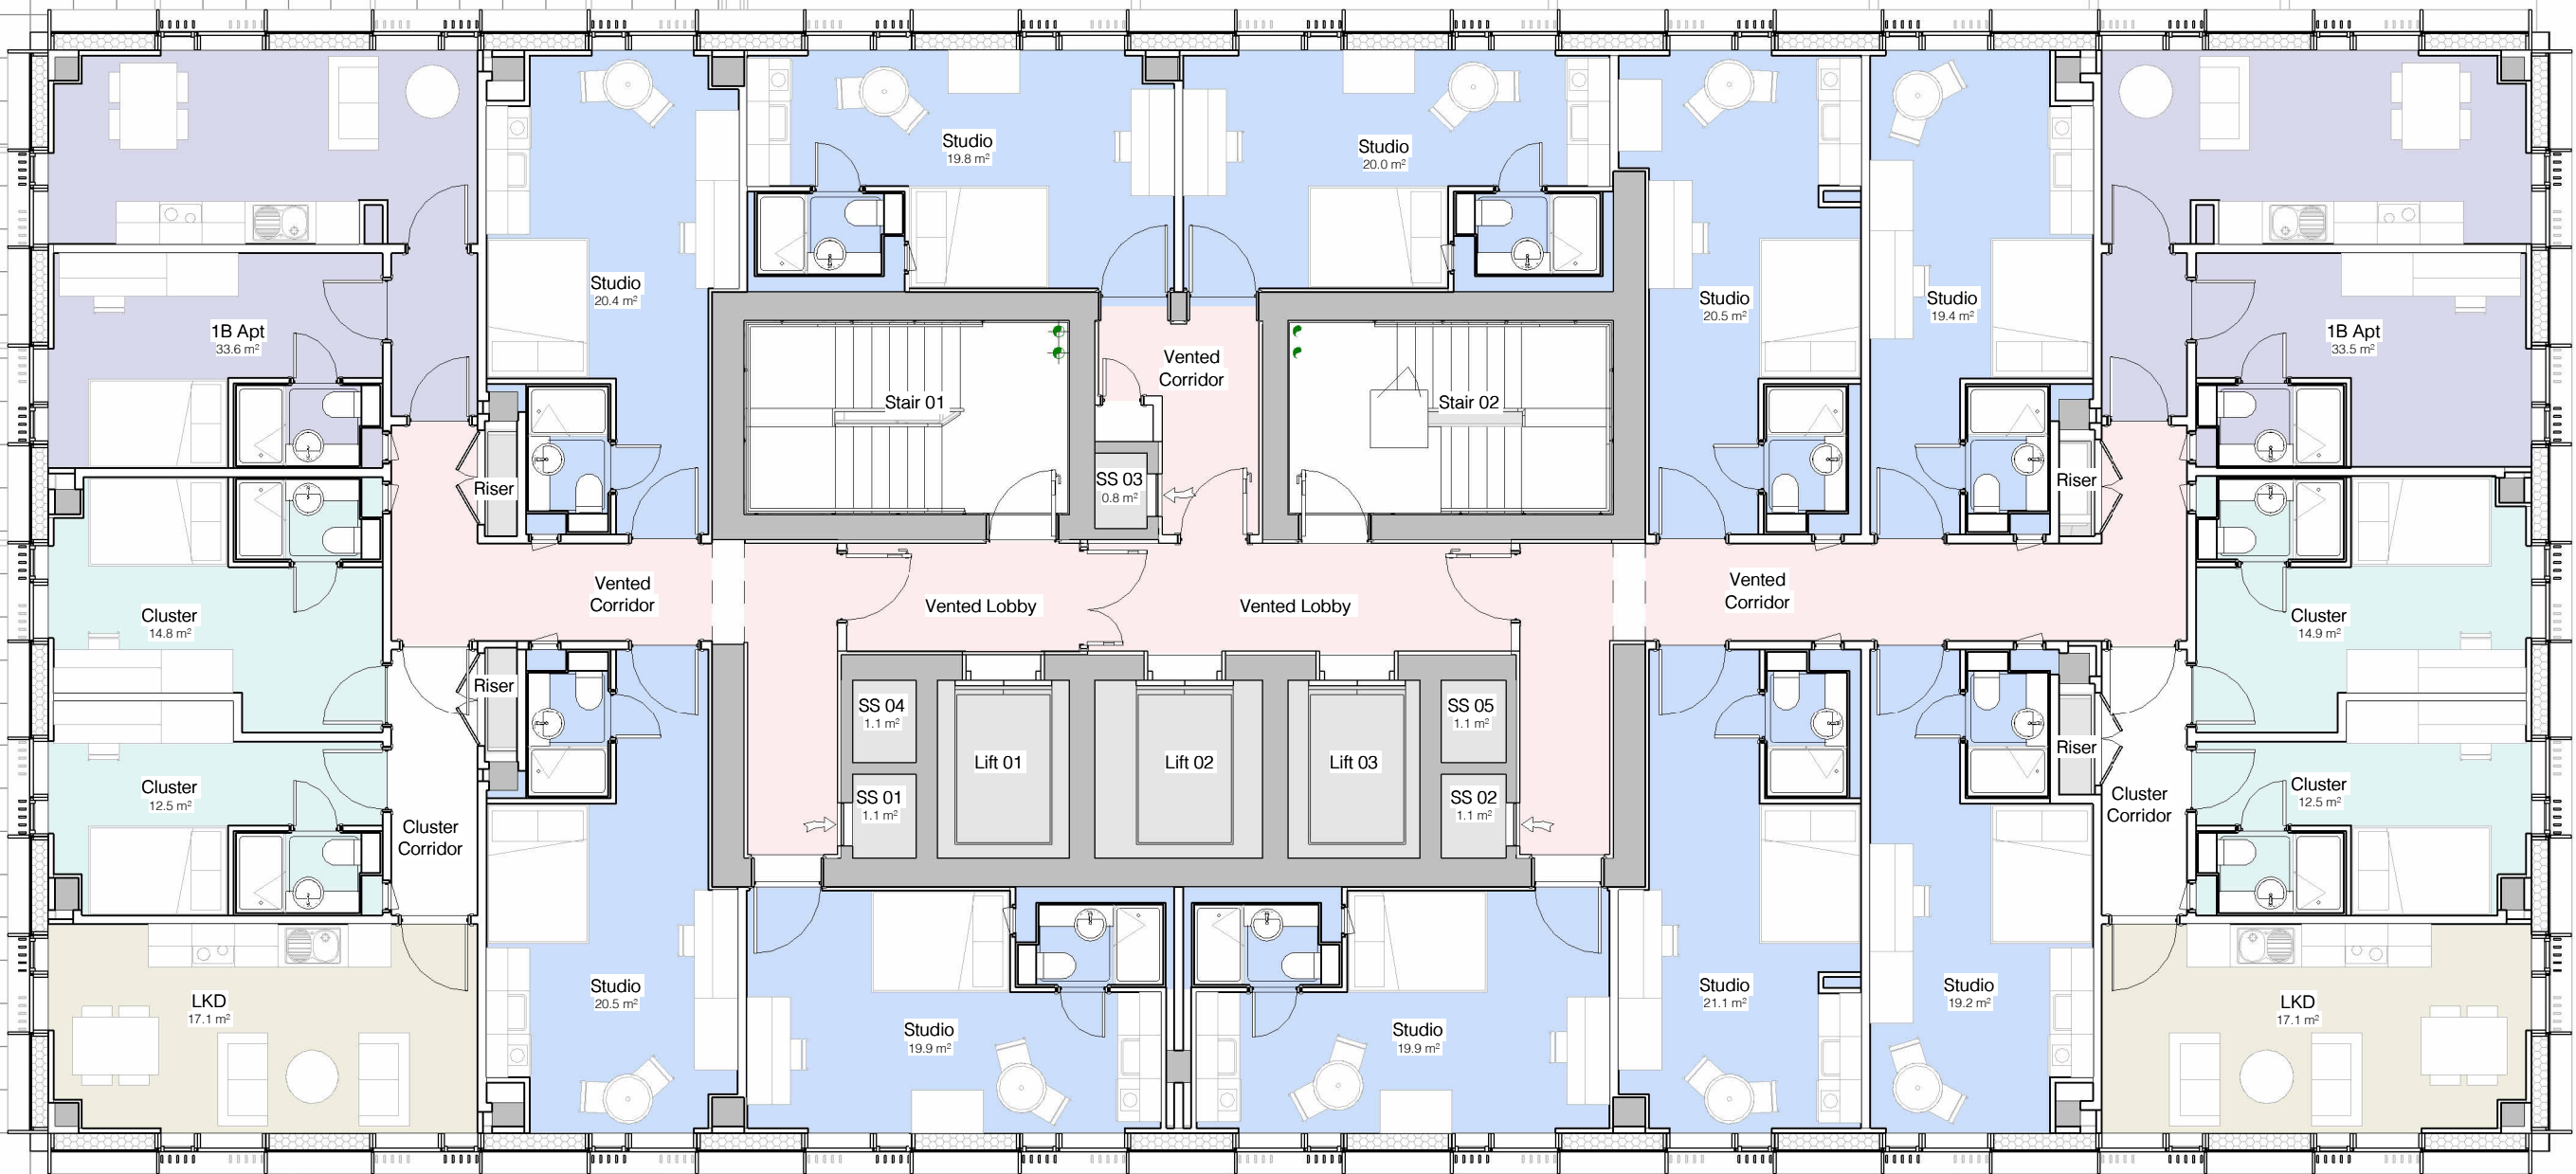

P1 Planning Issue
Rev: Details
Date: 26.02.2025

client:
Manner


project:
The Hotspur Press
job number:
0655
status:
Stage 03

title:
Proposed Level 34

scale: 1 : 100
@ A1
drawn by: HOD

drawing number:
0655-HOD-THP-34-DR-A(-)-034

current revision date: 26.02.2025
revision: P1

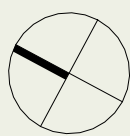

SGI Studios
1 Kelso Place
Manchester M15 4LE
t: +44(0)161 832 9842
e: mail@hodderandpartners.com
w: www.hodderandpartners.com

hodder+partners