



Street Elevation 1
Princedom Street

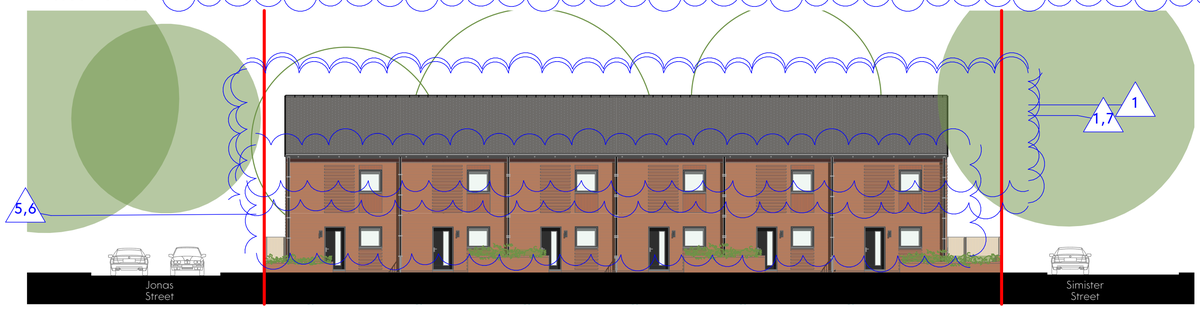

Street Elevation 02
Princedom Street



Street Elevation 03
Jonas Street

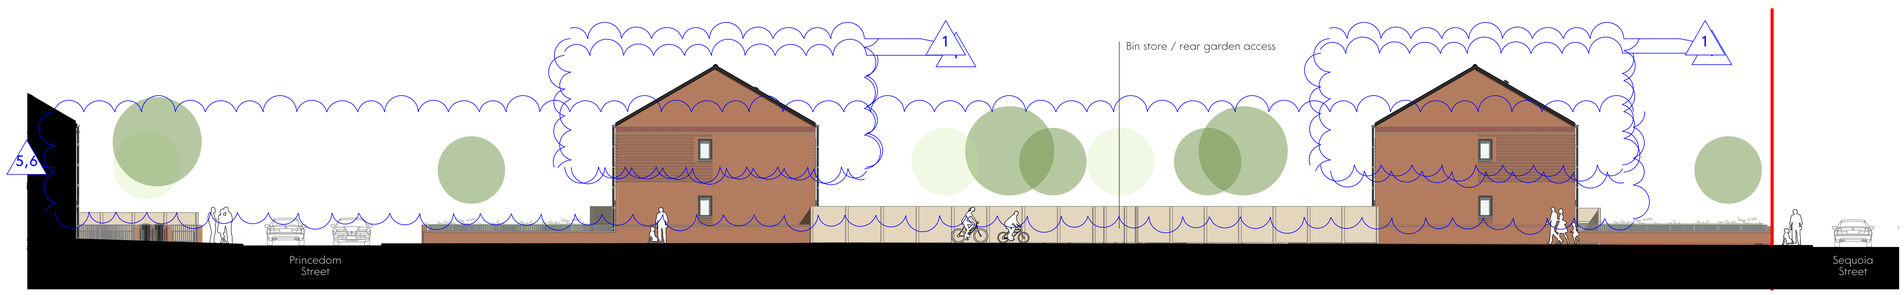

Street Elevation 04
Simister Street



Street Elevation 05
Sequoia Street

Notes:

1. Removal of the recessed gutter detail to facades and associated roof
2. Amendments south / south-east of the site and introduction of a service way leave / access 'strip'
3. Small changes to building footprints
4. General changes to bin store locations and associated access
5. Canopy above door omitted
6. Solar shading above windows omitted
7. Update to first floor window size

This drawing is the property of GWP Architecture. Copyright is reserved by them and the drawing is issued on the condition that it is not copied, reproduced, retained, or disclosed to any unauthorised person, either wholly or in part, without the consent in writing of GWP Architecture.

All drawings and specifications should be read in conjunction with the project specification. Where safety plan, any possible conflicts should be presented to the Planning Coordinator.

All work to be carried out in accordance with current Building Regulations.

Contractors must verify all dimensions at the job before commencing any work or making shop drawings.

Written dimensions should be taken.

Do not scale off drawing.

Do not take digital dimensions from this drawing.

Any discrepancies to be reported to the Architect.


0 10m 50m

Scale - 1:150 @A1

KEY - NTS

Site Boundary

Site Boundary - Distant

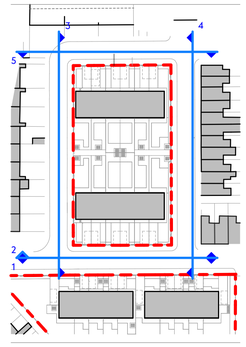

- WIP	Work in Progress		JB	DT
C04	12.03.25	Issue for S73	CT	DT
C03	06.03.25	Issued for planning	JB	DT
C02	11.12.24	Issue for S73	CT	DT
C01	10.12.24	Construction Issue	CT	DT
P04	08.11.24	General Update	CT	DT
P03	31.10.24	Issued for planning	EA	CT
P02	28.10.24	General Revision	MK	DT
P01	18.10.24	First Issue	MK	DT
Rev	Date	Comment	Dr	Ch

CHARTERED ARCHITECTS
INTERIOR DESIGNERS
SPACE PLANNERS
PROJECT MANAGERS
LANDSCAPE ARCHITECTS

Bracken House, Lidgett Lane, Leeds LS8 1PQ
+44(0)113 266 6044 (t) +44(0)113 268 1859 (f)
architecture@gwp-arch.com | www.gwp-arch.com

GWPA Ref
(515)2421

Job Title
Princedom Street

Client
JOHN SOUTHWORTH
BUILDING FUTURES TODAY

Contextual Street Elevations

Name	(515)2421-GWP-00-00-D-A-(00)-0010		
Scale	1:150@A1	Revision	C04
Drawn/Checked	JB / DT	First Issue	18.10.24
Drawing Status	A5 - Construction		

Software Revit Version 1 Without Basis for Architect 28/Princedom Street (515)2421-GWP-01-XX-M3-A-P02