


Proposed extension
with ramped access +
assumed drainage run

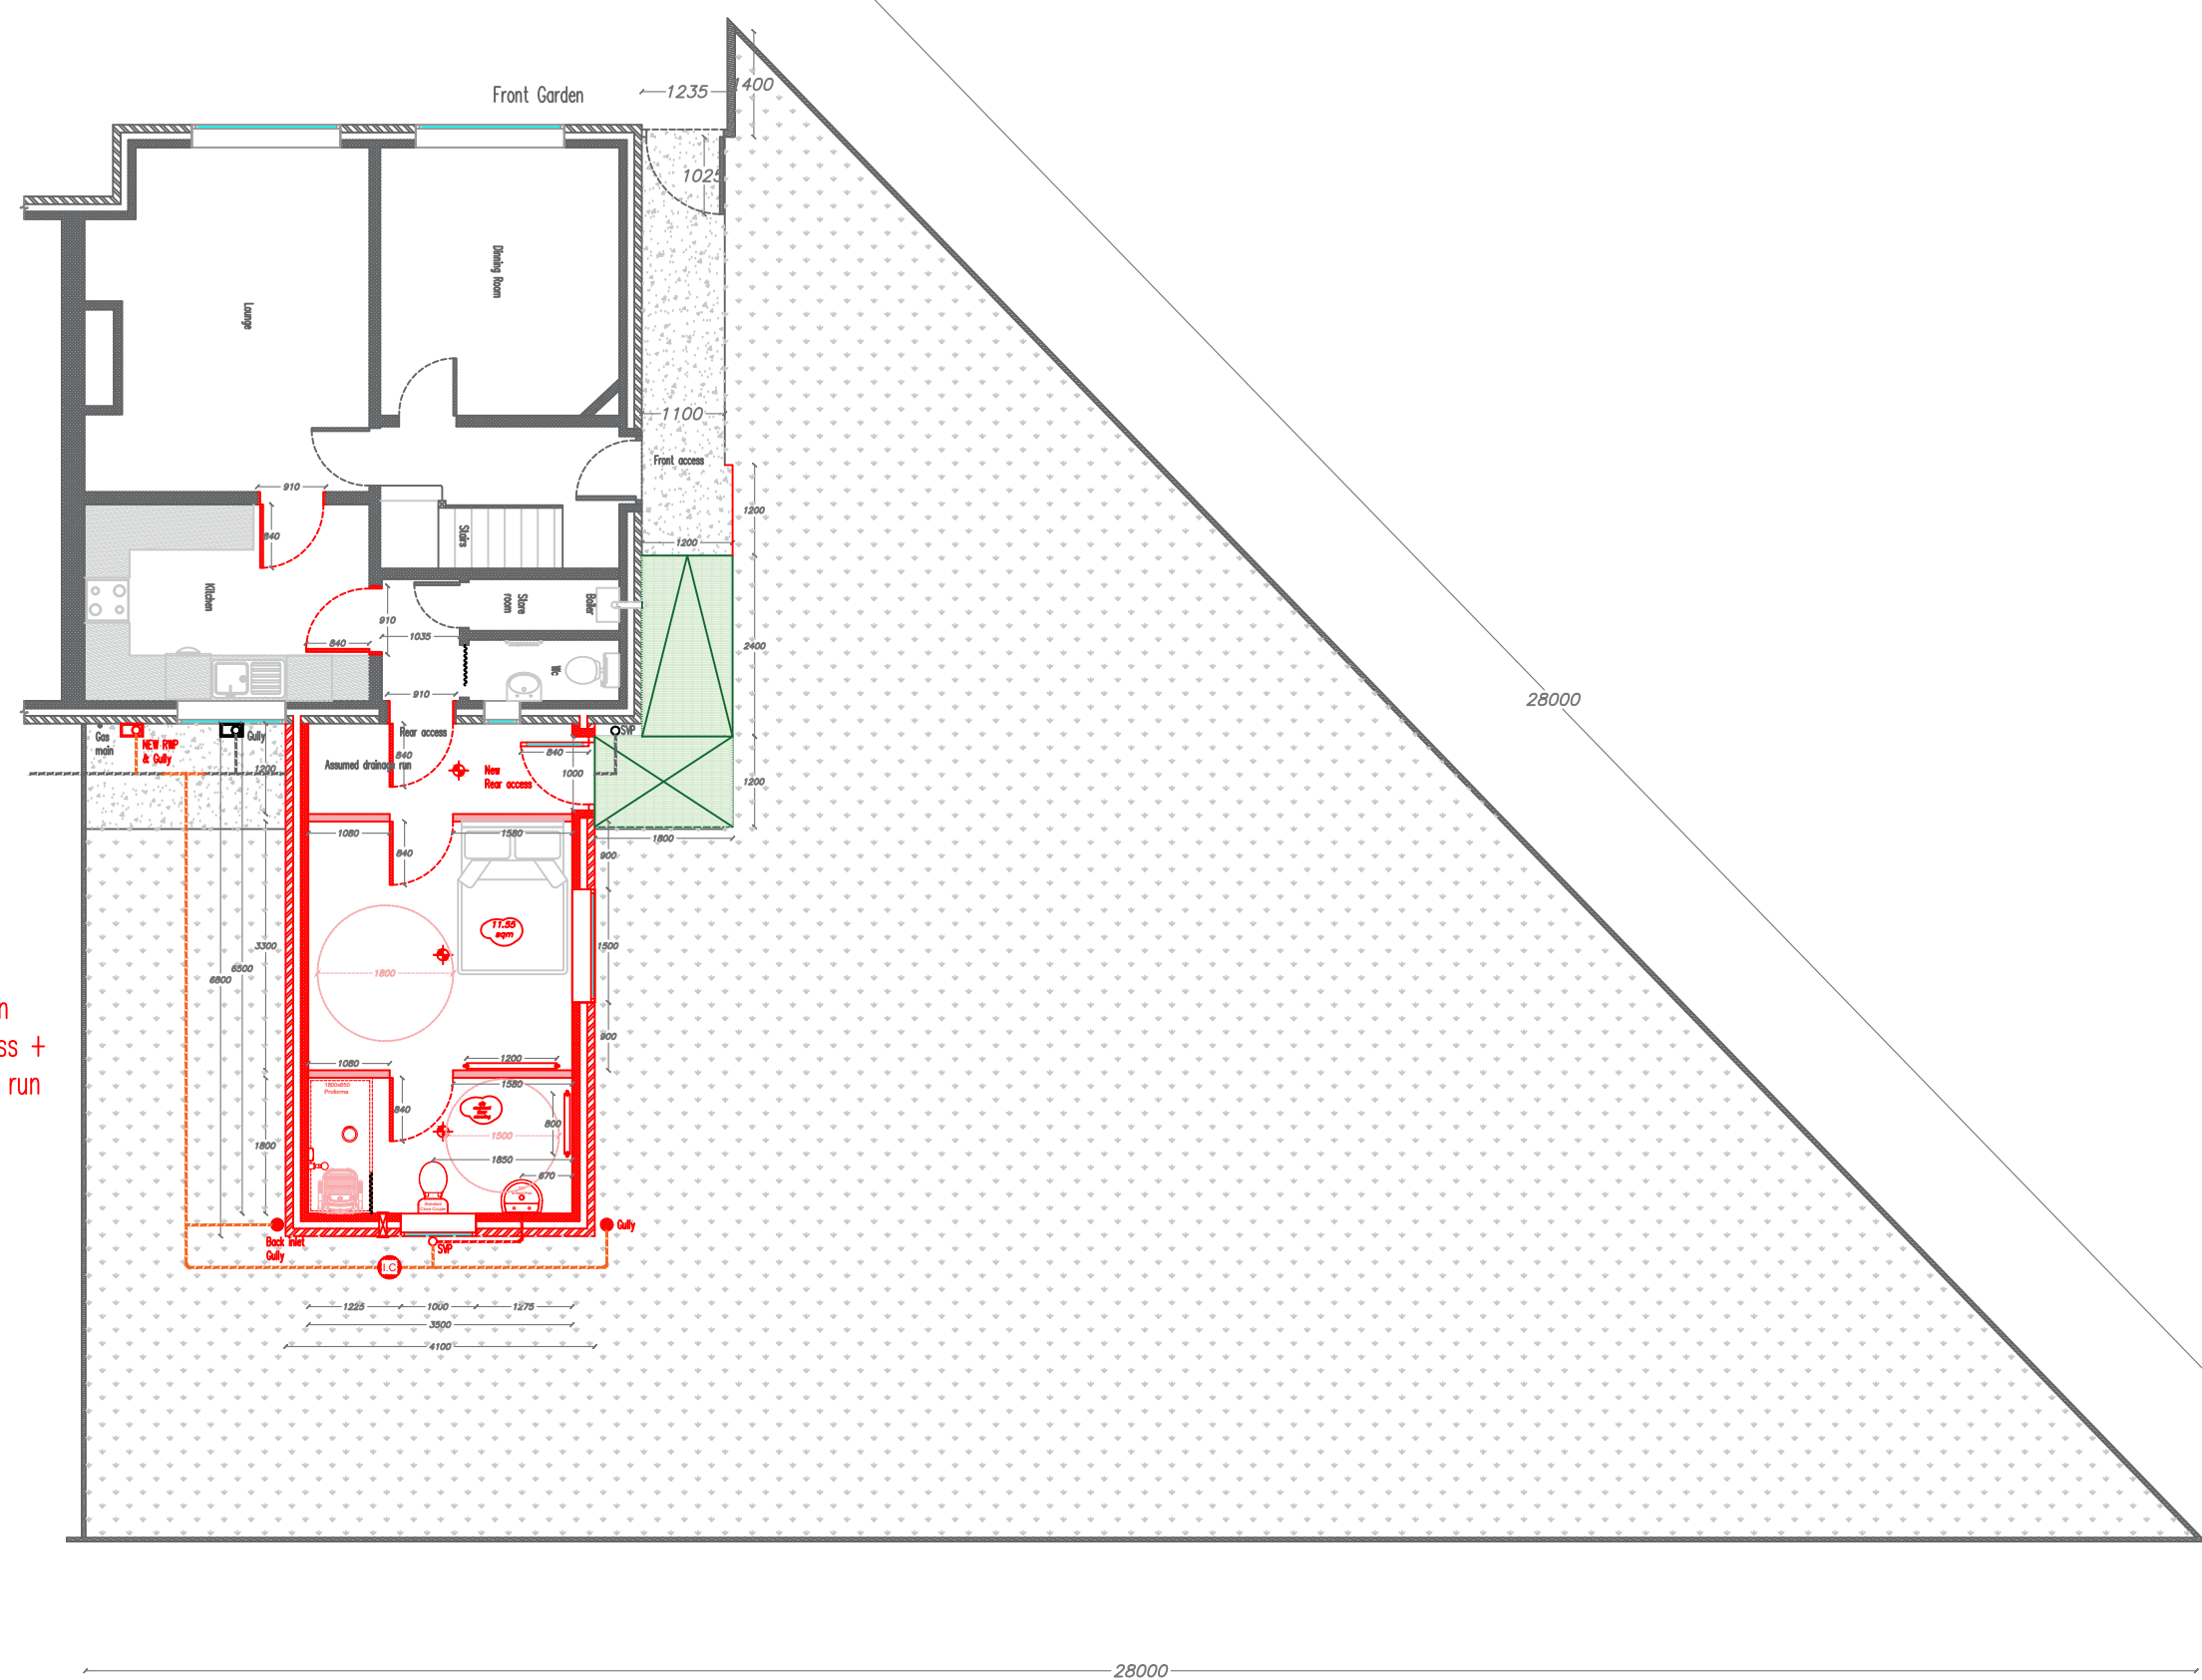

<div>Manchester Equipment & Adaptations Partnership</div> <div>Technical Officer Service</div> <div>Phillips Park Rd Beswick, Manchester, M11 3FU</div>	<div>Applicants name: Mr Arthur Peter Mcdonagh</div> <div>Property address: 13 Heston Avenue Rusholme Manchester M13 0UW</div>	<div>Revisions:</div> <div>REV SS -</div>	<div>Drawn By: Shaun Stephenson</div>	<div>Date:24/07/2024</div>	<div> Manchester Equipment & Adaptations Partnership</div>
			<div>Scale: 1:100</div>	<div>Paper Size: A3</div>	