


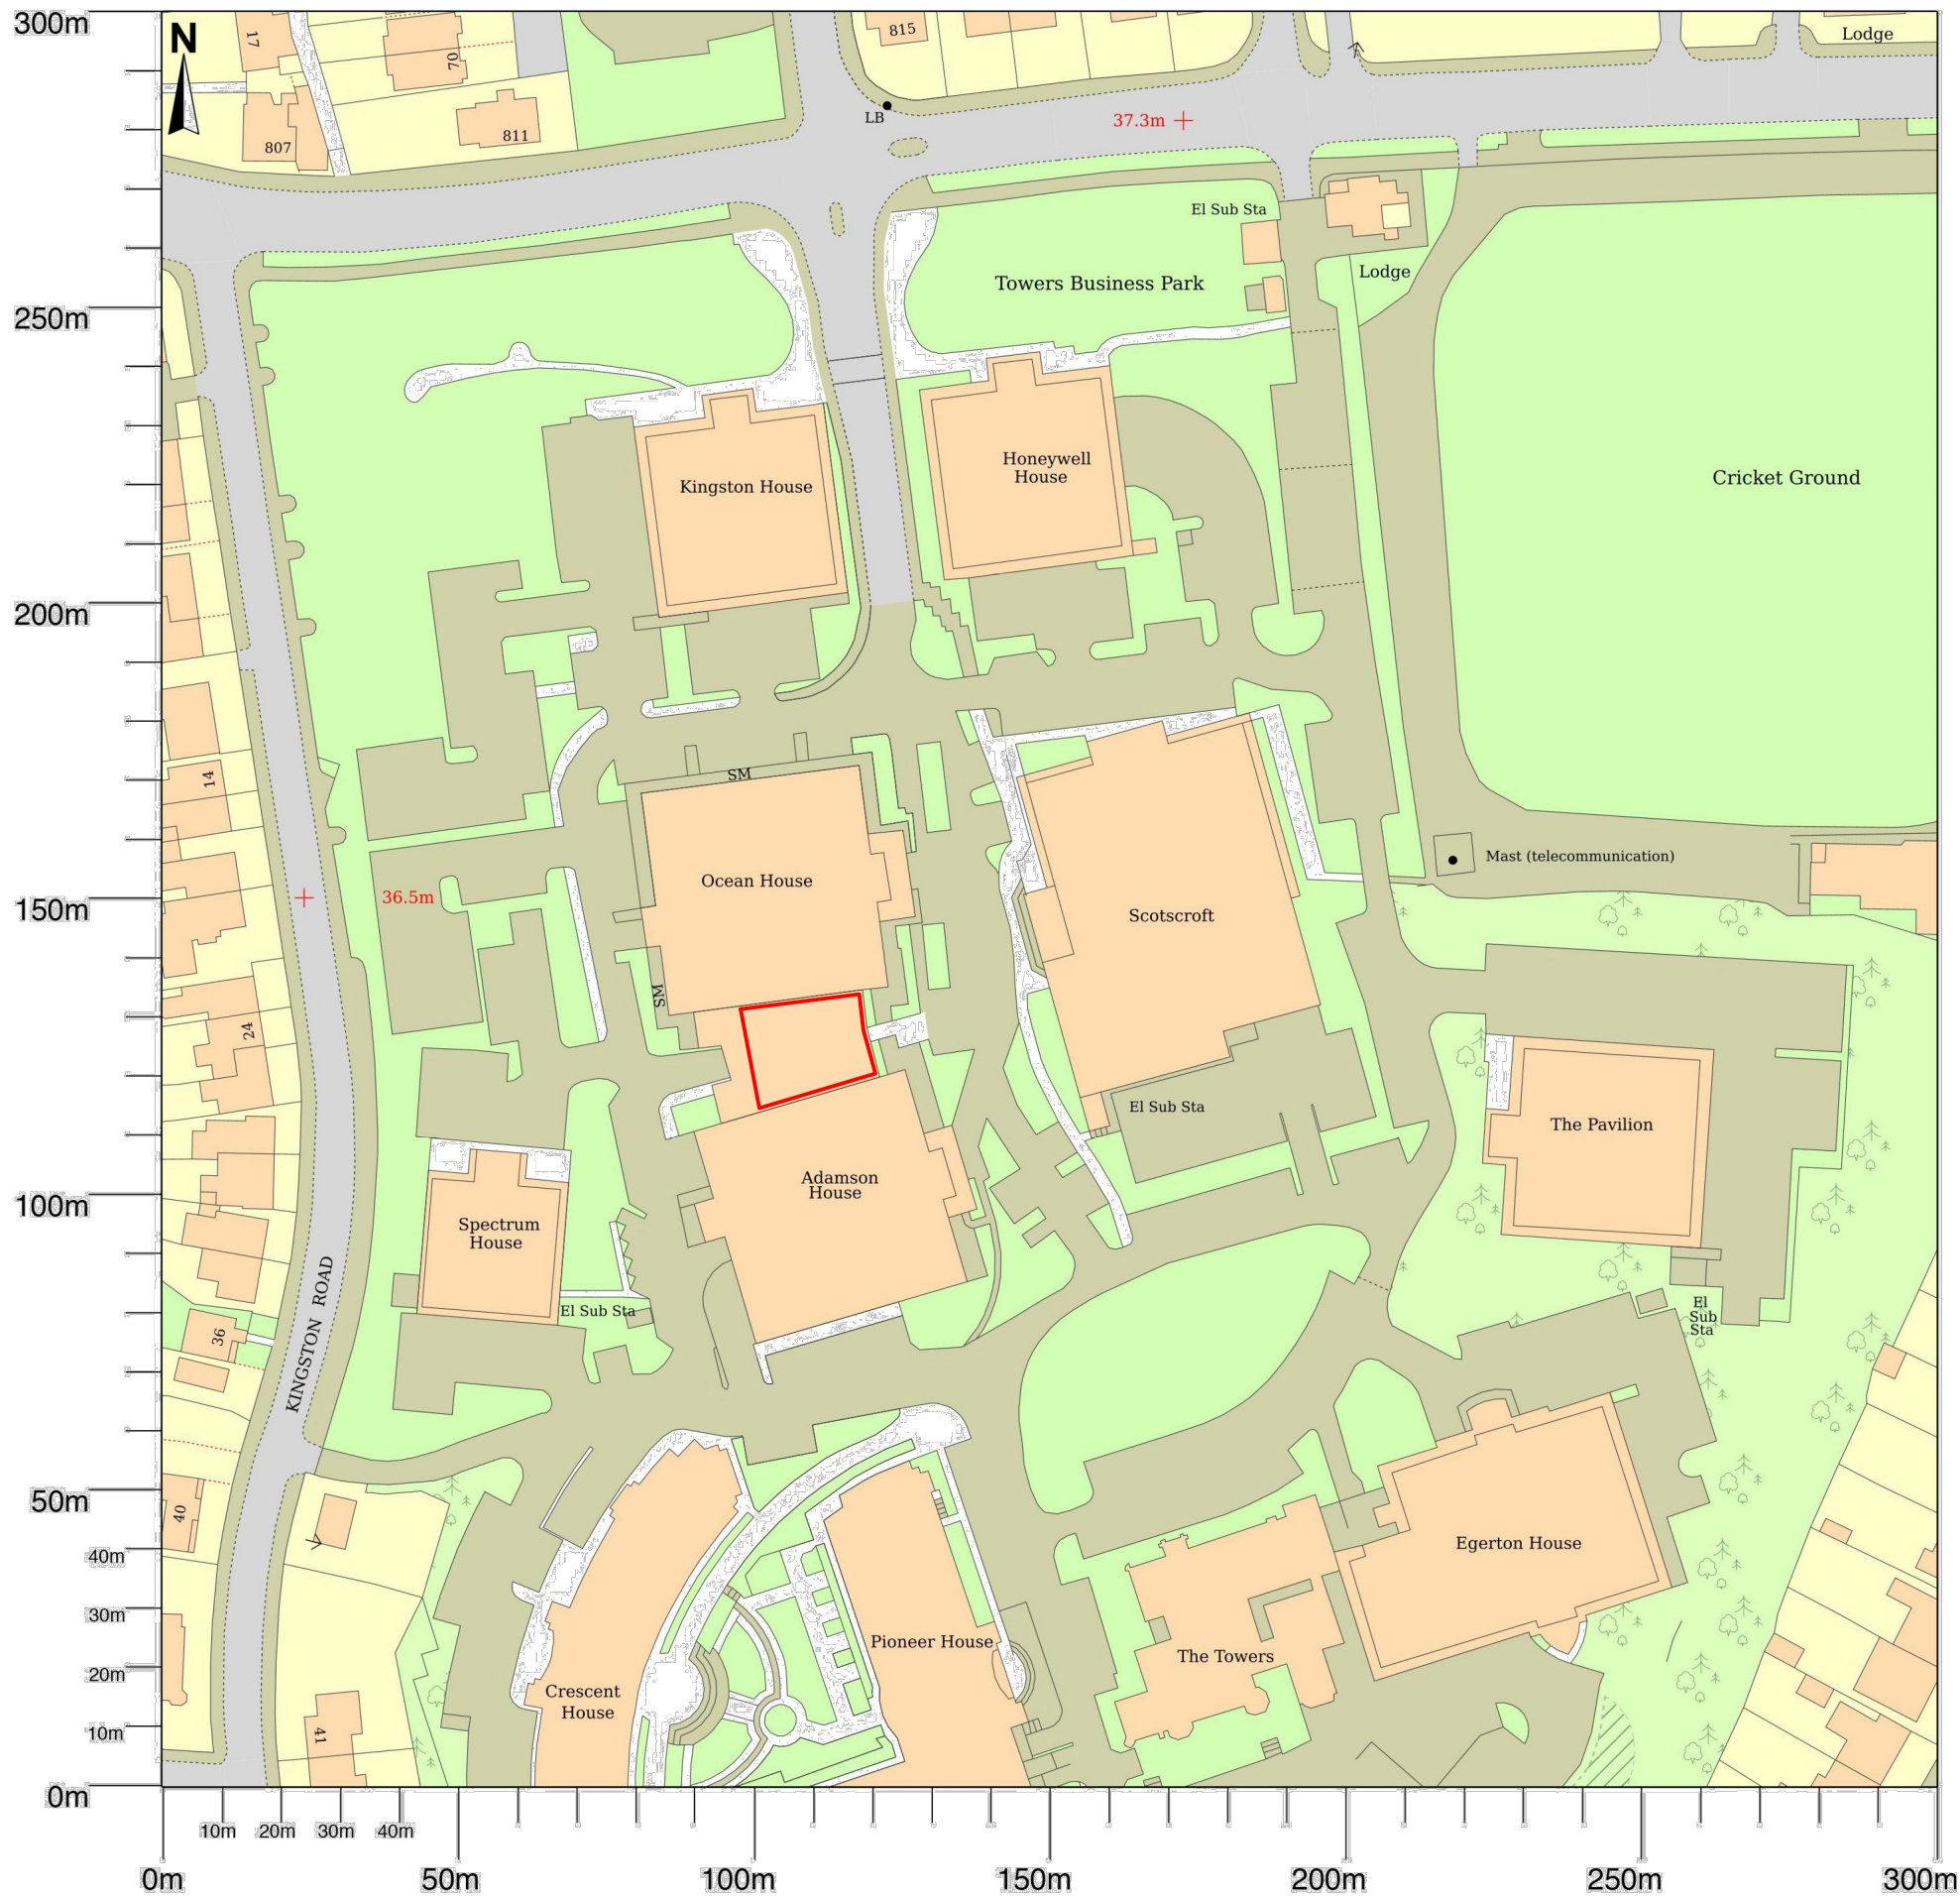

DO NOT SCALE FROM THIS DRAWING
All dimensions to be verified on site any discrepancies are to be reported in Estilo before proceeding with work.
All area dimensions are approximate and can only be verified by a detailed survey. Any decisions to be made on the basis of area information shown on this drawing should include allowances for increases and decreases inherent in the design and building process.

NOTES:

REV	DESCRIPTION	DATE	DRAWN / CHECK
CLIENT KENNEDY WILSON			
SITE ADDRESS SCOTSCROFT, TOWERS BUSINESS PARK DIDSBURY M20 2RY			
ESTILO			
DRAWING TITLE EXTERNAL POD RELOCATION LEVEL 00 OS MAP			
STATUS PROPOSED			
SCALE	DATE	AUTHOR	
1:1250	14-02-25	AM	
DRAWING NUMBER	REV		
2004_EXTERNAL POD_111_OS MAP	/		