


OBSCURE GLAZING TO FULL HEIGHT OF WINDOW

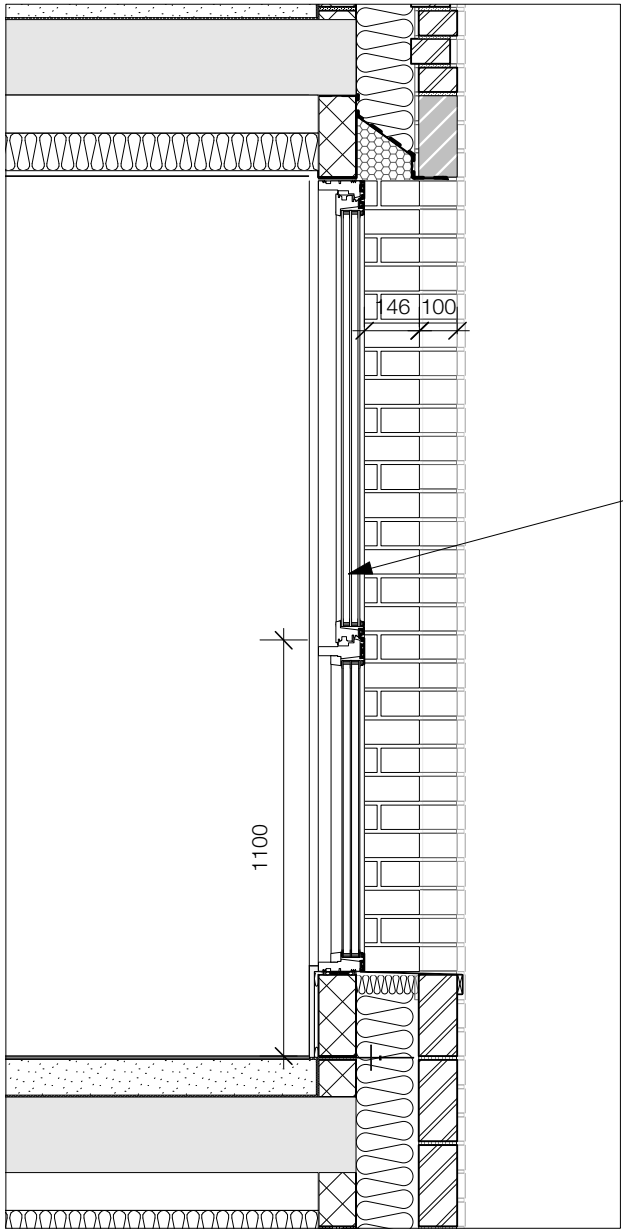


IDEALCOMBI FRAME IC TRIPLE GLAZED ALUMINIUM COMPOSITE WINDOW. SATINATO DESIGN GLASS TO FULL WINDOW WITH PRIVACY RATING 5. RAL 7038

OBSCURE WINDOW SECTION DETAIL
1:20@A3



SOUTH ELEVATION FACING PENNINGTON STREET
1:200@A3

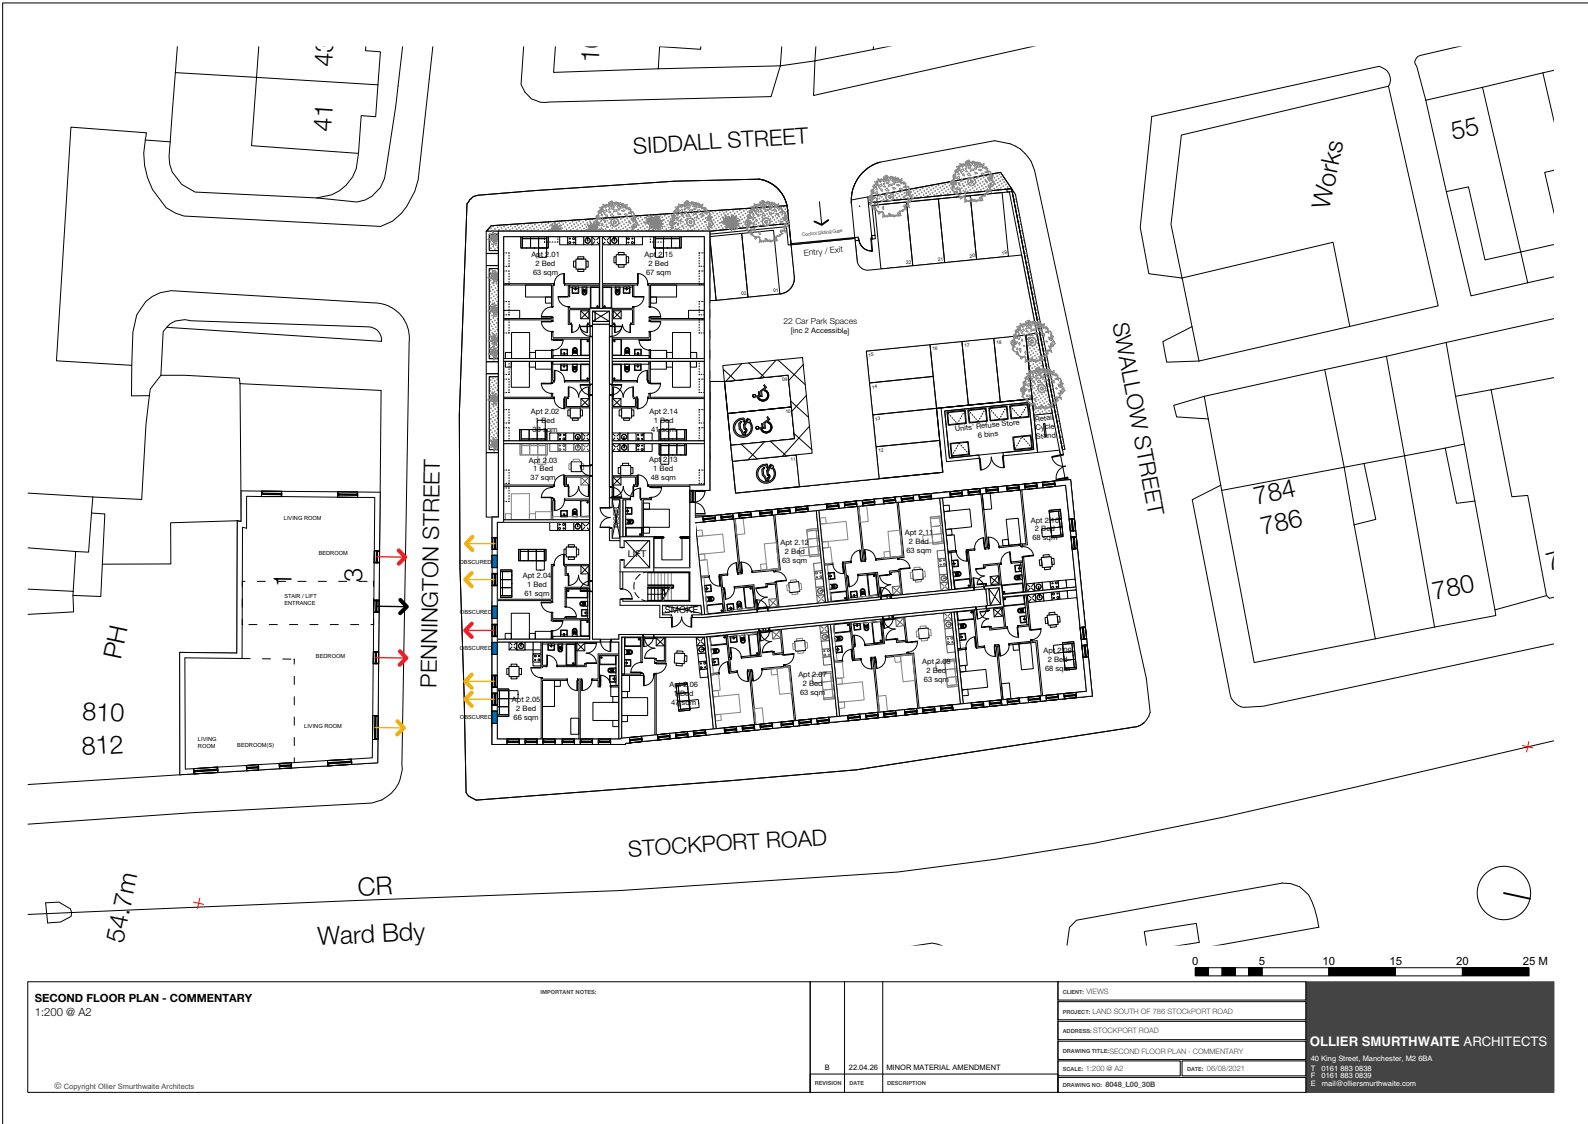

OBSCURE GLAZING
1:20@A3