

1-500 Scale Bar (metres)

NOTES



The designers and details on this drawing are copyright and must not be reproduced without the written permission of the designer.

Contractors are to check all sizes and dimensions before setting out any site or shop work. Any errors or discrepancy to be reported to the designer.

REVISIONS

DATE

REV -

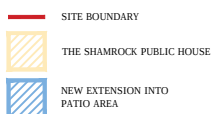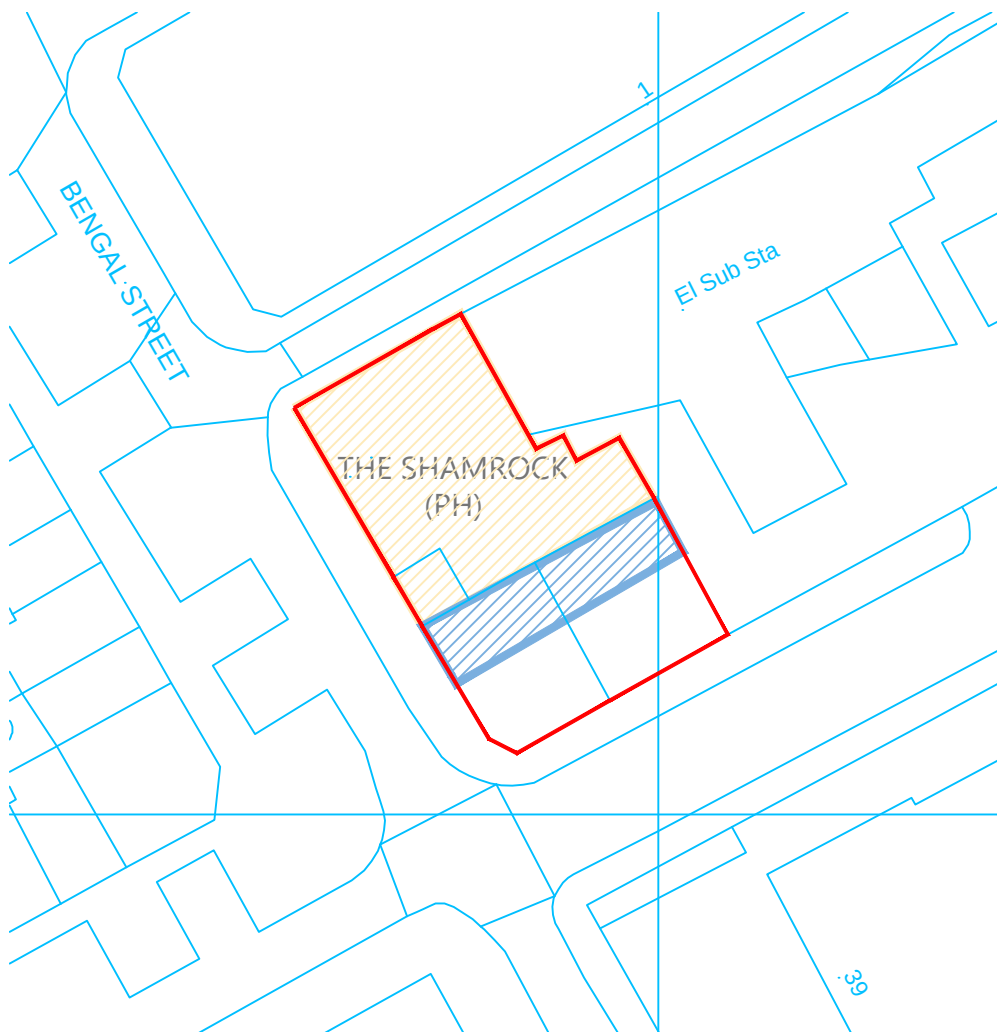

PLANNING

DRAWING DESCRIPTION

BLOCK PLAN

JOB TITLE

THE SHAMROCK
17 BENGAL STREET
MANCHESTER

CLIENT

JOSEPH HOLTS

DRAWN BY JAA

SCALE 1:500

DATE NOV 2024

DRAWING NO.
2021 - 201

REVISION

CHECKED

John Dixon & Associates Limited,
Hollinwood Business Centre,
Albert Street,
Oldham,
OL8 3QL.

TEL : 0161 682 0964
FAX : 0161 683 4106
E-MAIL : info@johndixon.co.uk
WEB : www.jda-design.com

