


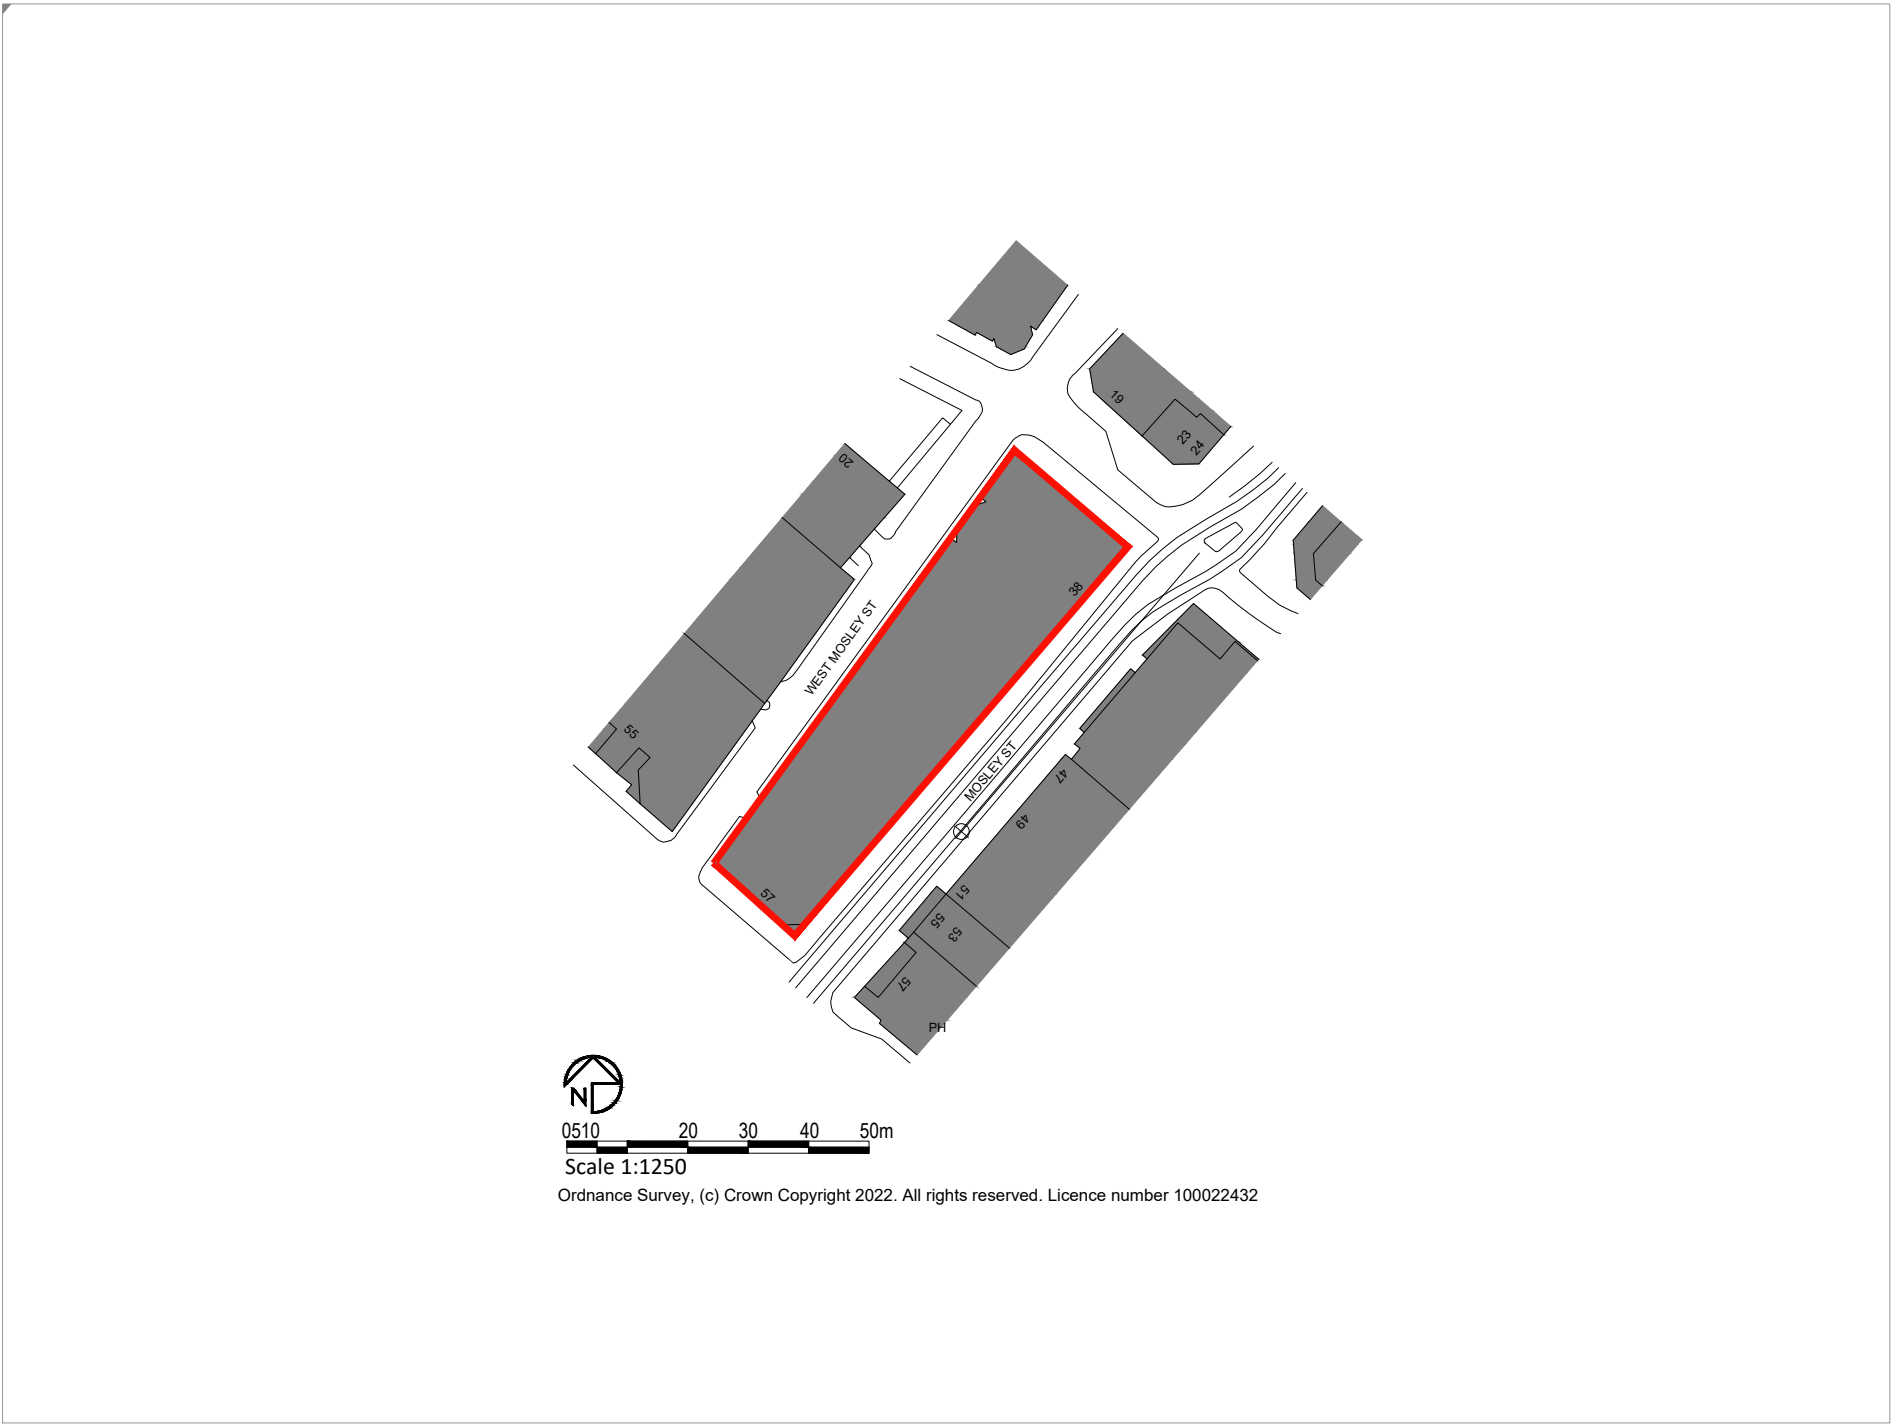

SITE LOCATION PLAN
SCALE 1:1250 @ A2

STUDIO TWO [®]	
JOB TITLE Cut & Craft Manchester	
DRAWING TITLE Site Location Plan	
SCALE 1: 1250 @ A2	DRAWING No AC23- P08
DATE May 2024	
DO NOT SCALE. ALL DIMENSIONS TO BE CHECKED ON SITE BY CONTRACTOR. ALL MEASUREMENTS ARE IN MM UNLESS OTHERWISE SPECIFIED. WRITTEN DIMENSIONS TO BE USED IN PREFERENCE TO SCALED DIMENSIONS & ALL DISCREPANCIES TO BE REPORTED TO STUDIO TWO. THE DESIGN SHOWN ON THIS DRAWING IS THE PROPERTY OF STUDIO TWO AND IS NOT TO BE USED OR ITS CONTENTS COPIED, COMMUNICATED OR DISCLOSED, IN WHOLE OR IN PART.	