


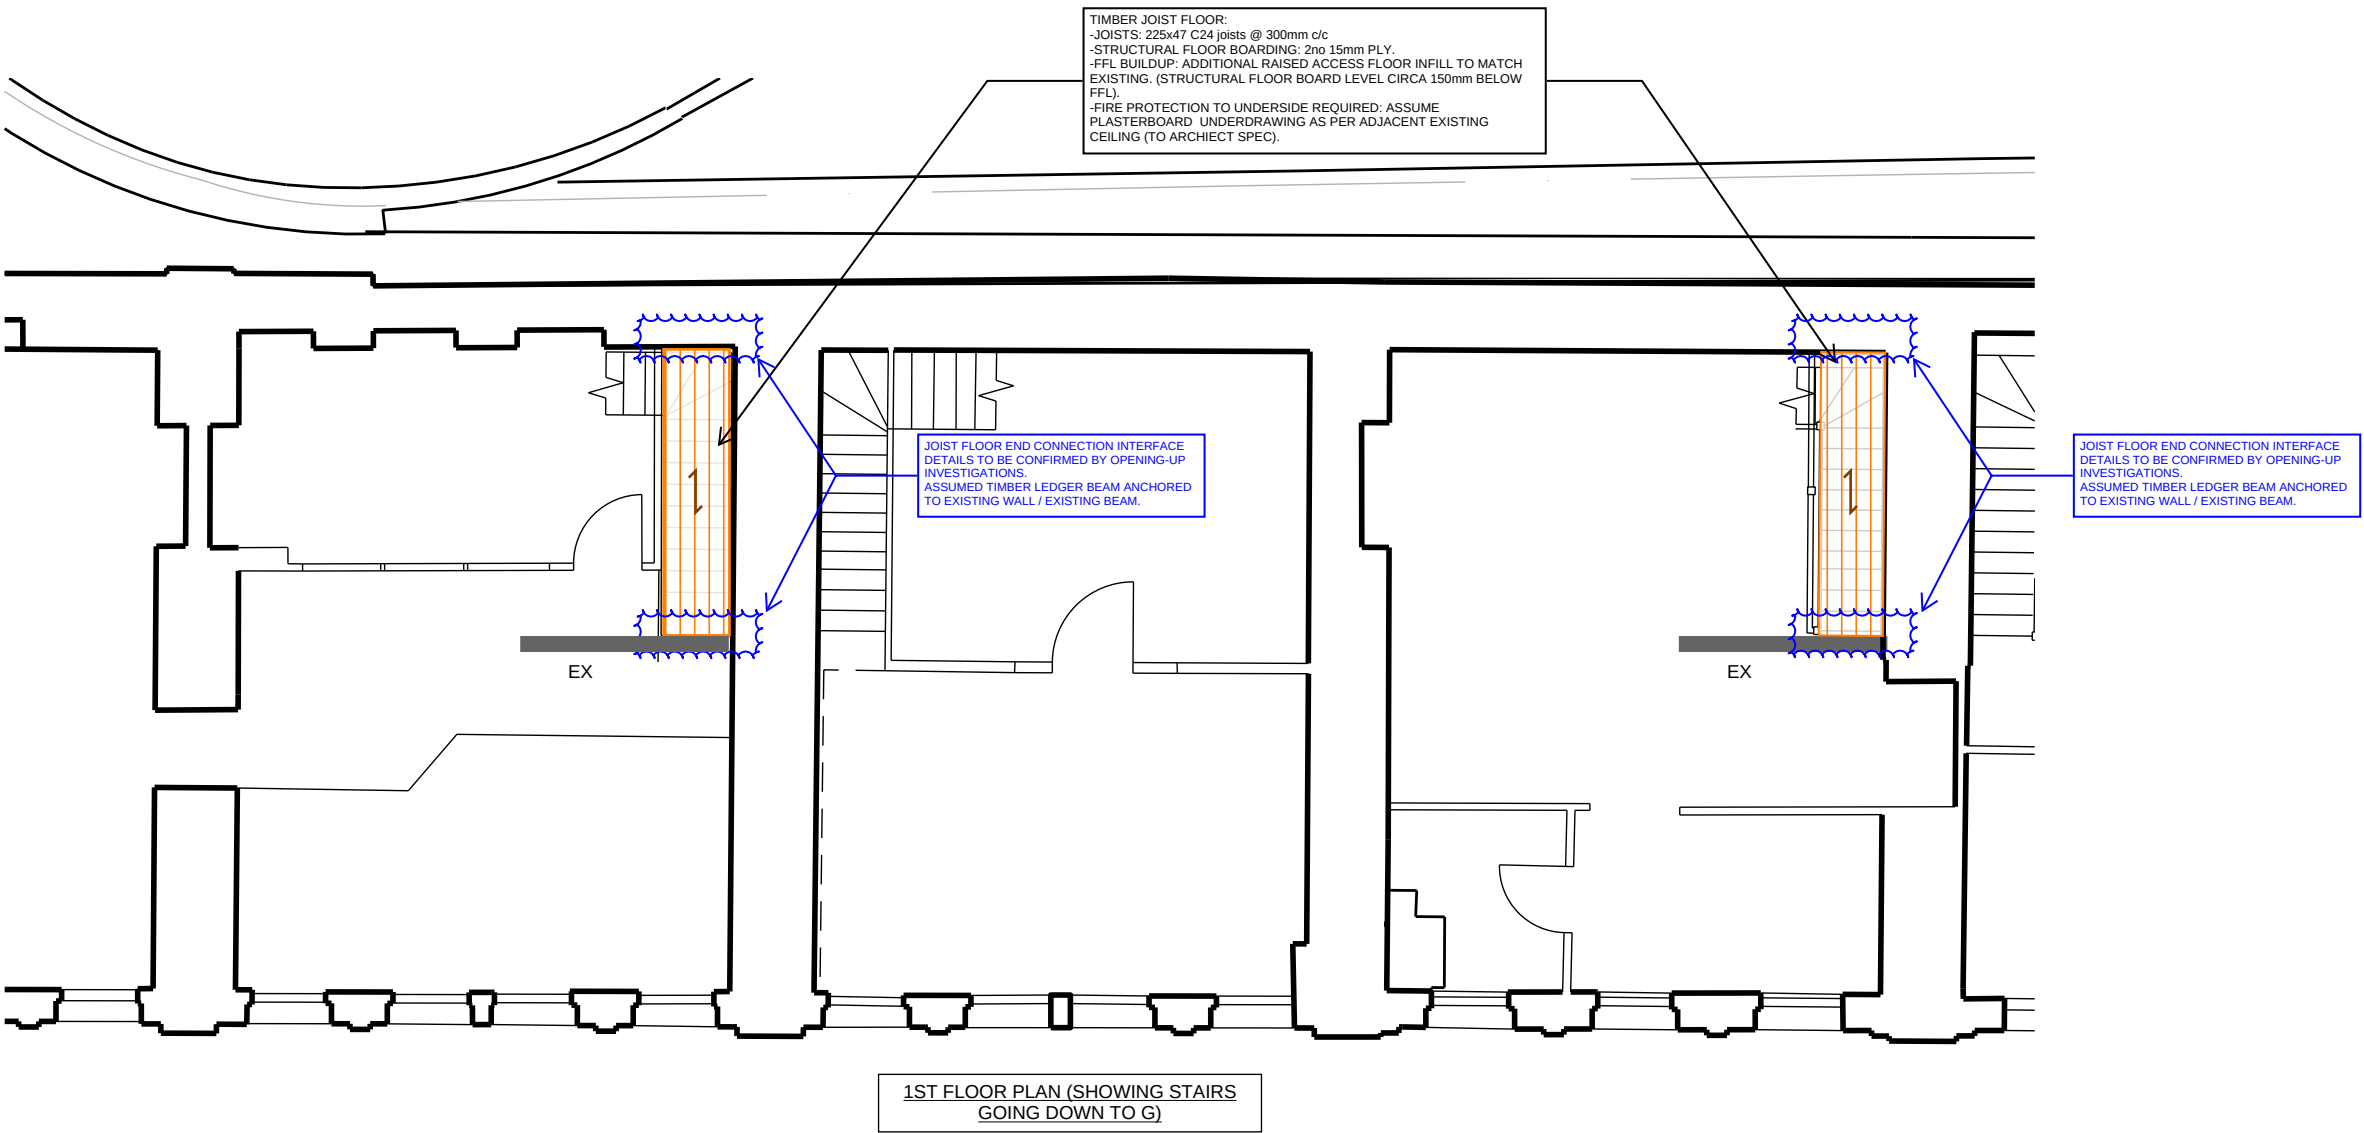

GENERAL NOTES

TIMBER
TIMBER TO EN-1995 (C24 GRADE)

CDM
CONTRACTOR RAMS REQUIRED FOR REVIEW

P01	ISSUED FOR INFORMATION	03/05/24	KG	KG
Rev:	Description:	Date:	By:	Chkd:

Curtins

Merchant Exchange 17-19 Whitworth Street West Manchester M1 5WG
0161 236 2394
manchester@curtins.com
www.curtins.com

Civils & Structures • Transport Planning • Environmental • Infrastructure • Geotechnical • Conservation & Heritage • Principal Designer
Birmingham • Bristol • Cambridge • Cardiff • Douglas • Dublin • Edinburgh • Glasgow • Kentish • Leeds • Liverpool • London • Manchester • Nottingham

Status: **SUITABLE FOR INFORMATION** **S2**

Project: **Great Northern Warehouse
Deansgate Row**

Dwg Title: **Proposed structural infill to 1st floor stair
voids:
Units 239 & 243**

Drawn By KG	Designed By KG	Checked By KG
Date 03/04/24	NTS	

Project No - Originator - Function - Spatial - Form - Discipline - Number	Revision
064582 - CUR - TE - 01 - D - S - 20001	P01