

PIZZA PILGRIMS, MANCHESTER - DEANSGATE, PROPOSED PIZZA COUNTER ELEVATION

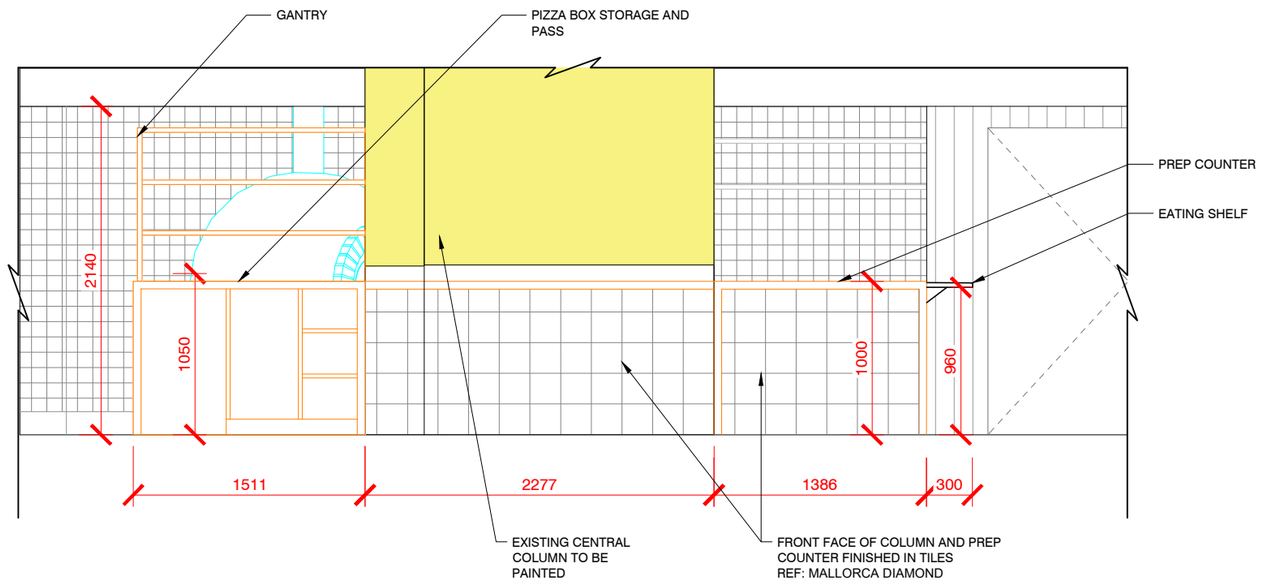

INTERNAL ELEVATION A-A

	WALL FINISHES SCHEDULE		
	LEGEND	KEY REF	**DESCRIPTION**
			DASHED LINES INDICATE FINISH AT HIGH LEVEL
		WF01	WHITE TILES REFR: PRISMATICS WHITE GLOSS - 150MM X150MM AA043YPRG1 044 SUPPLIER: WWW.JOHNSON-TILES.COM
		WF02	PAINT REF: TERRACOTTA DULUX TRADE COLOUR REF: 60YR 31/368 SUPPLIER: WWW.DULUX.CO.UK ALLOW FOR ENDURANCE MATT PAINT FINISH. **TO BE RUBBED BACK TO CREATE DISTRESSED/WEATHERED LOOK.**
		WF03	WALL TILE REF: MALLORCA DIAMOND TILE TO BE APPLIED UP TO 1M TO MEET PAINT ABOVE SUPPLIER: WWW.PORCELIANSUPERSTORE.CO.UK ALLOW FOR TIMBER TOP TRIM PAINTED BLUE REF: DULUX TRADE COLOUR REF: 43BB 09/340
		WF04	WHITE TILES (STAFF WC) UP TO 1M TO MEET THE WHITE PAINT ABOVE SPEC: PRISMATICS – WHITE GLOSS - 150 X150 AA043YPRG1 044 SUPPLIER: WWW.JOHNSON-TILES.COM
	ALL PAINT FINISHES TO BE A HIGHLY DURABLE MATT FINISH FOR WALLS AND CEILINGS AND EGGSHELL FOR TIMBER WORK		
	PLEASE REFER TO FF&E DOCUMENT SUPPLIED BY PWD FOR MORE INFORMATION ON WALL FINISHES AND SUPPLIERS. IF IN DOUBT CONTACT PHILIP WATTS DESIGN.		

ALL PAINT FINISHES TO HAVE A DISTRESSED FINISH. MAIN CONTRACTOR TO SAMPLE AREA FOR APPROVAL

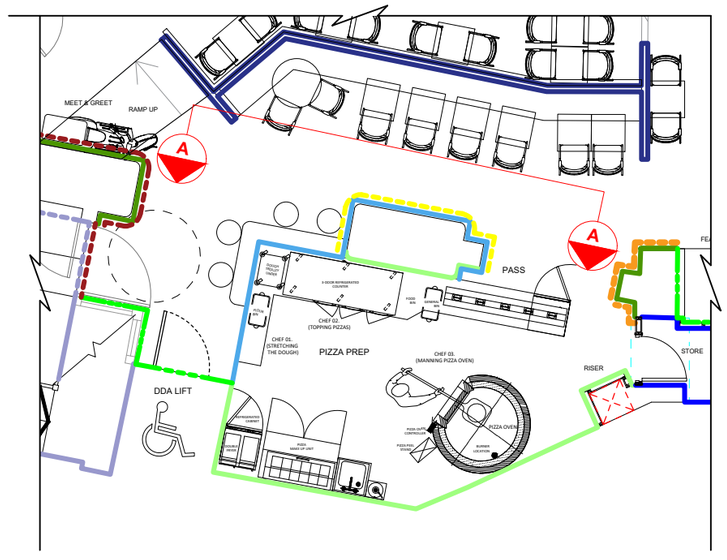

KEY PLAN - GROUND FLOOR @ 1:00

GENERAL NOTES:

1. DRAWING IS INDICATIVE. ALL MEASUREMENTS MUST BE CHECKED ONSITE BY THE MAIN CONTRACTOR.
2. SIGNAGE CONTRACTOR TO SURVEY BEFORE MANUFACTURE AND INSTALLATION. ALL SIGNAGE TO FOLLOW CLIENTS BRAND GUIDELINES IF APPLICABLE.

DO NOT SCALE THIS DRAWING

philip watts design
Unit 11 Byron Industrial Estate Brookfield Road Arnold Nottingham NG5 7ER
T: 0115 926 9756

GENERAL NOTES

THE CONTRACTOR SHALL CHECK AND VERIFY ALL DIMENSIONS ON SITE AND REPORT ANY DISCREPANCIES IN WRITING TO PHILIP WATTS DESIGN BEFORE COMMENCING WITH THE WORK.

ALL DRAWINGS ARE THE PROPERTY OF PHILIP WATTS DESIGN AND SHALL NOT BE REPRODUCED WITHOUT THE CONSENT OF THE DESIGNERS.

DRAWINGS SHALL NOT BE SCALED.

THIS DRAWING IS TO BE READ IN CONJUNCTION WITH THE RELEVANT SPECIFICATION OF BUILDING WORKS.

ALL DIMENSIONS ARE IN mm UNLESS OTHERWISE NOTED

THIS DRAWING MAY INCORPORATE INFORMATION FROM OTHER SOURCES. PHILIP WATTS DESIGN CANNOT ACCEPT RESPONSIBILITY FOR THE INTEGRITY AND ACCURACY OF SUCH INFORMATION.

IF IN DOUBT ASK!

REV	DESCRIPTION	DATE	NAME

PIZZA PILGRIMS

CLIENT ADDRESS
PIZZA PILGRIMS PIZZA BASE,
3 KINGLY STREET,
LONDON,
W1B 5PD

Shop Name
DEANSGATE - MANCHESTER

Title
PROPOSED PIZZA COUNTER ELEVATION

Site Address
105- 107 DEANSGATE,
GREATER,
MANCHESTER
M3 2BQ

Gross FOH Area	Gross BOH Area	
177 m^2	23 m^2	
Drawing No. 055_25_26		Rev.
Date 04.04.25	Status FOR APPROVAL	Drawn by JB

Scale 0 500 1000 1500 2000 2500mm
SCALE 1:50 @ A1