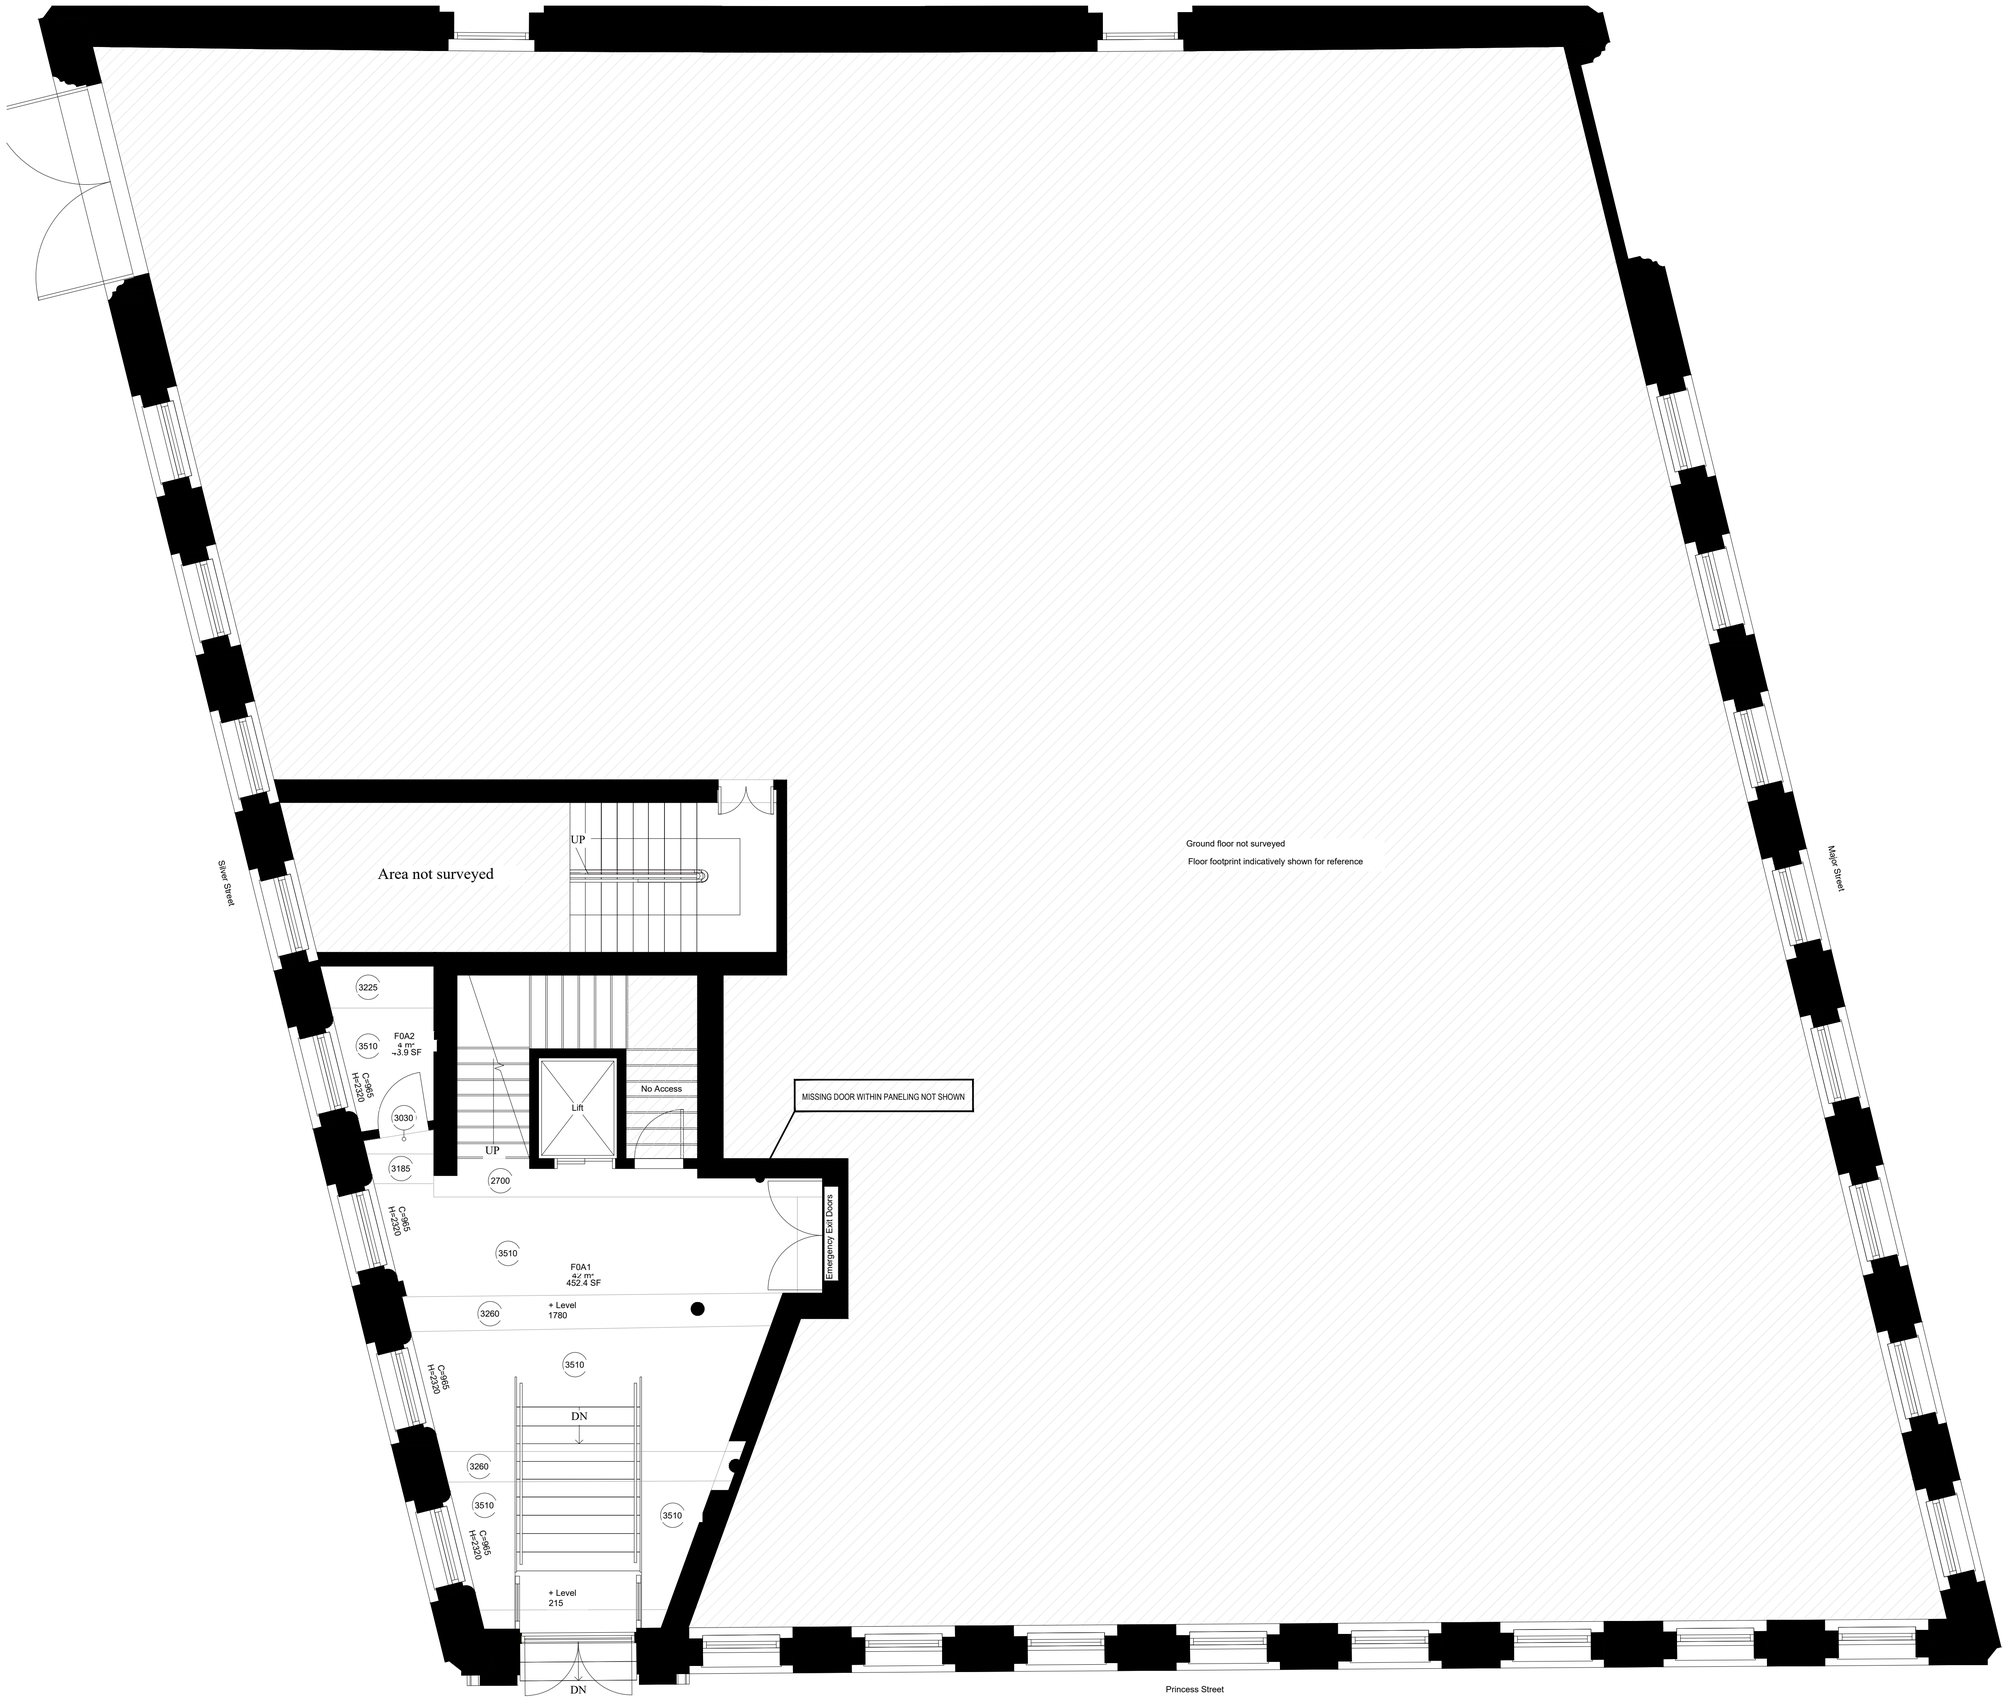


REVISION	NOTES	DATE

PROJECT NAME
101 PRINCESS STREET
Manchester

CLIENT
YAKEL

DOCUMENT TITLE
Ground Floor Existing Plan

DOCUMENT REFERENCE
2431-INC-FO-00-DR-I-00-1001_GROUND FLOOR EXISTING

REVISION	SCALE
T1	1:50
PRODUCTION DATE	AUTHOR
09.12.24	LW
ISSUE TYPE	CHECKED BY
STG 3	HP

INCOGNITO MANCHESTER LTD
2ND FLOOR
THE OLD LAW LIBRARY
14 KENNEDY ST
MANCHESTER
M2 4BY

0161 711 0765

WWW.WEAREINCOGNITO.CO.UK

COPYRIGHT - INCOGNITO MANCHESTER LTD 2025