

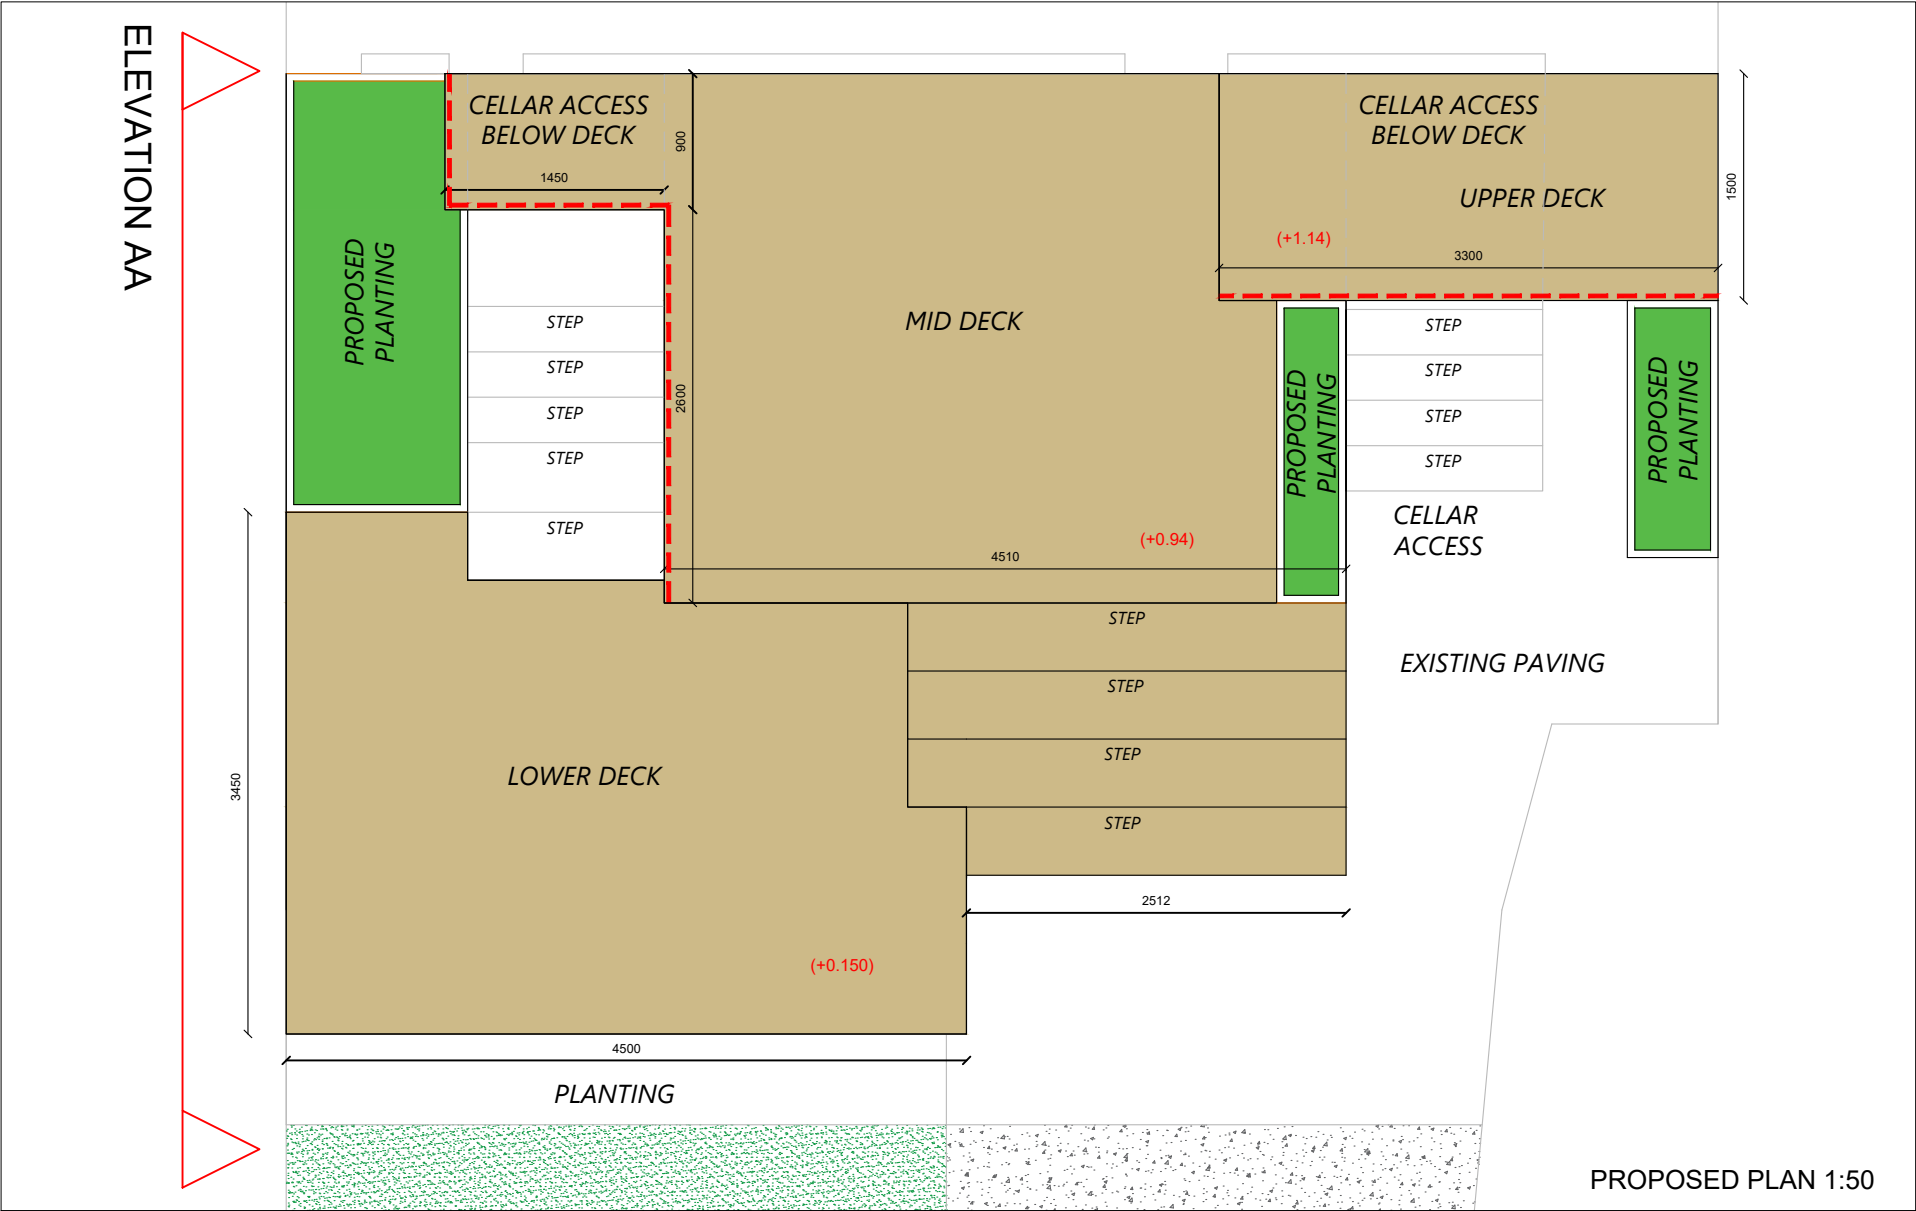


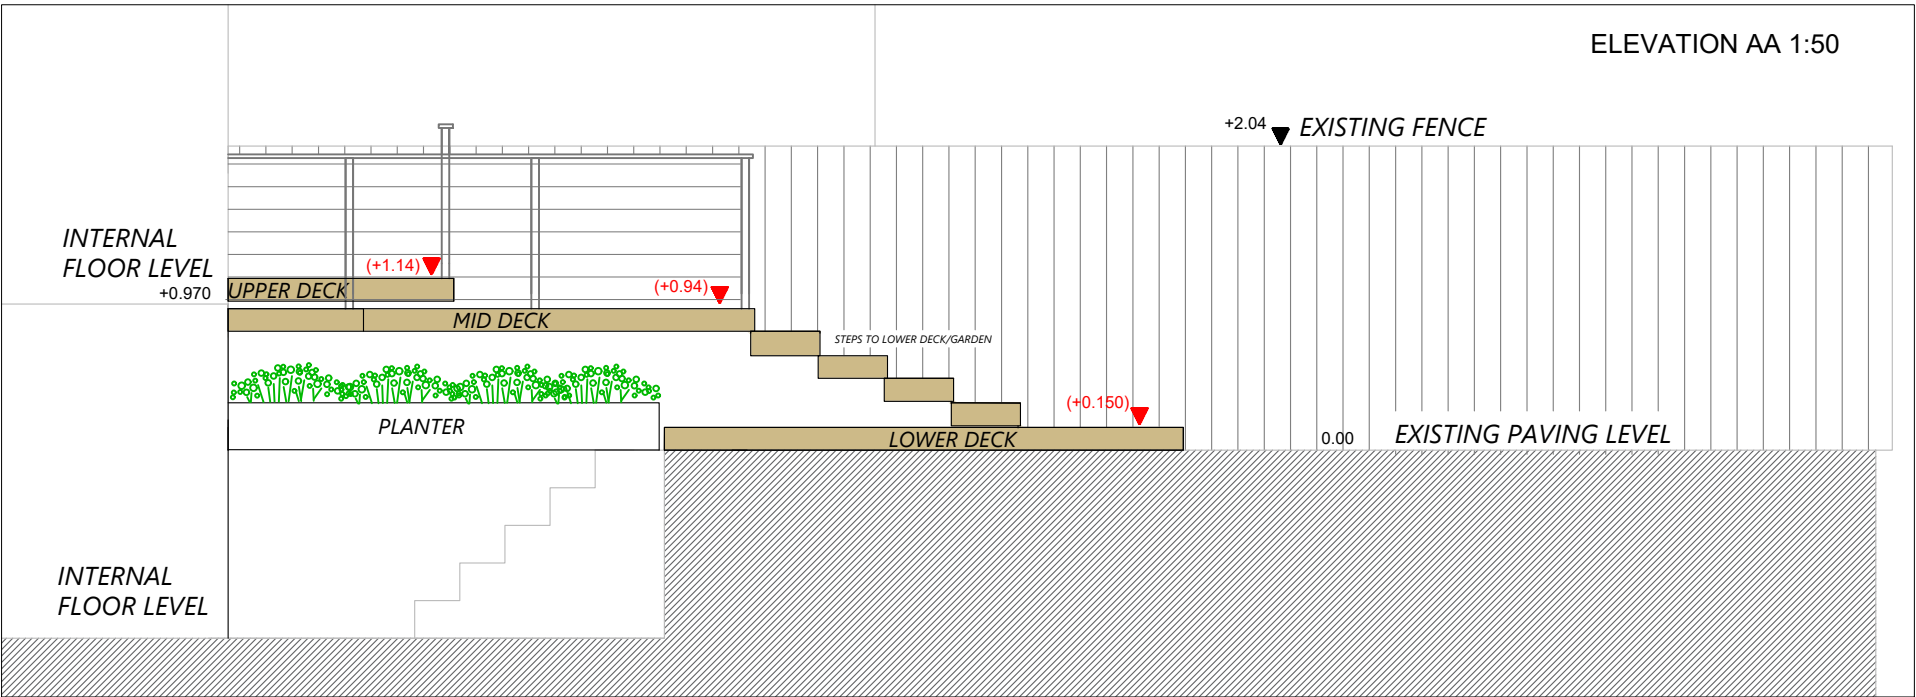


PROPOSED LEVELS:		EXISTING LEVELS:
(+0.65)	+0.35	
PROPOSED BALUSTRADE:		

FEATHERS CREATIVE Mob: 07780470123 featherscreativecompany@gmail.com www.featherscreativecompany.co.uk		DRAWING TITLE: PROPOSED	REVISION
PROJECT: 60 Osborne Road Levenshulme M19 2DY		Scale@A1 As Shown	Drawing Originated Date MAR. 2025 Purpose PLANNING

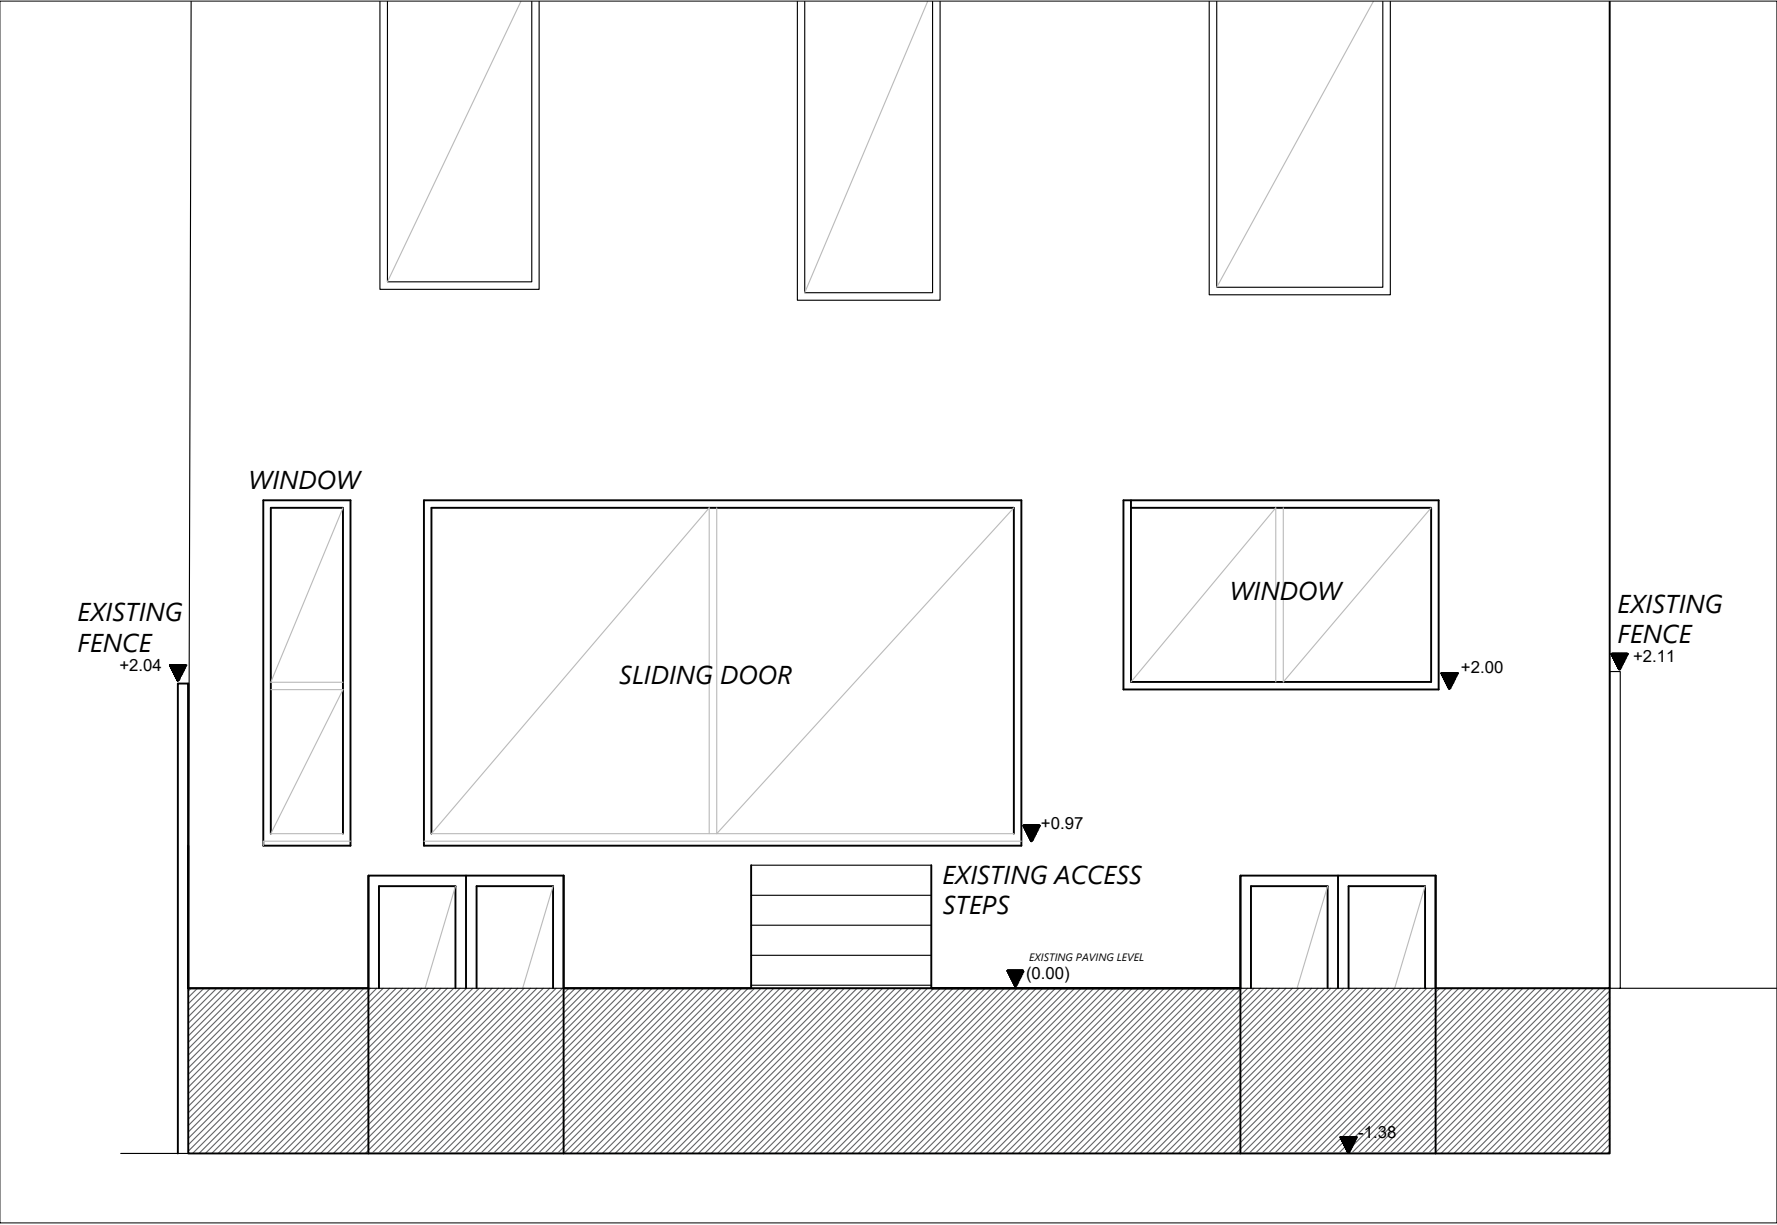


EXISTING ELEVATION
BB 1:50

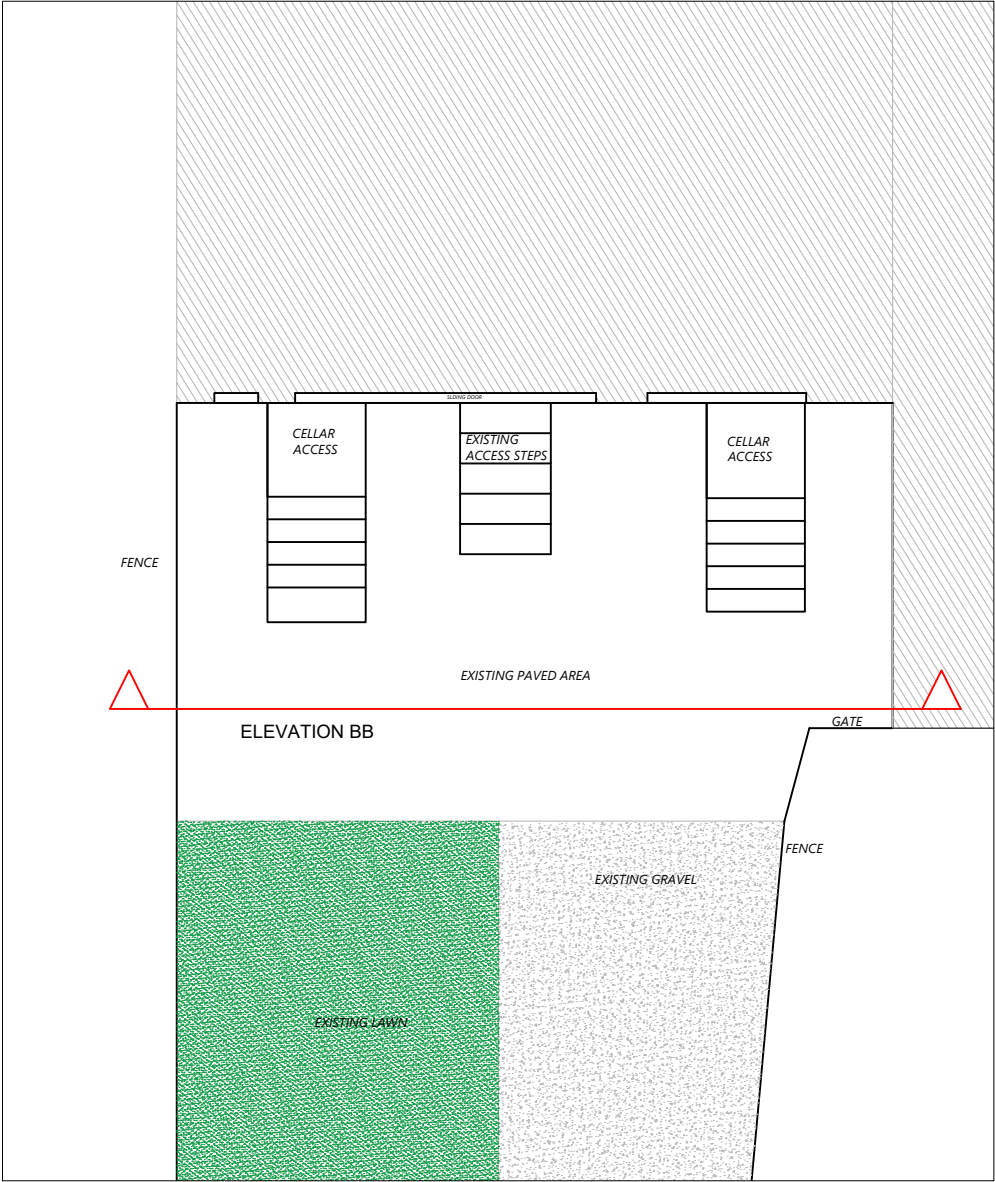

EXISTING PLAN 1:100

FEATHERS CREATIVE Mob: 07780470123 featherscreativecompany@gmail.com www.featherscreativecompany.co.uk	DRAWING TITLE: EXISTING		REVISION
	PROJECT: 60 Osborne Road Levenshulme M19 2DY	Scale@A1 As Shown	Drawing Originated Date MAR. 2025 Purpose PLANNING

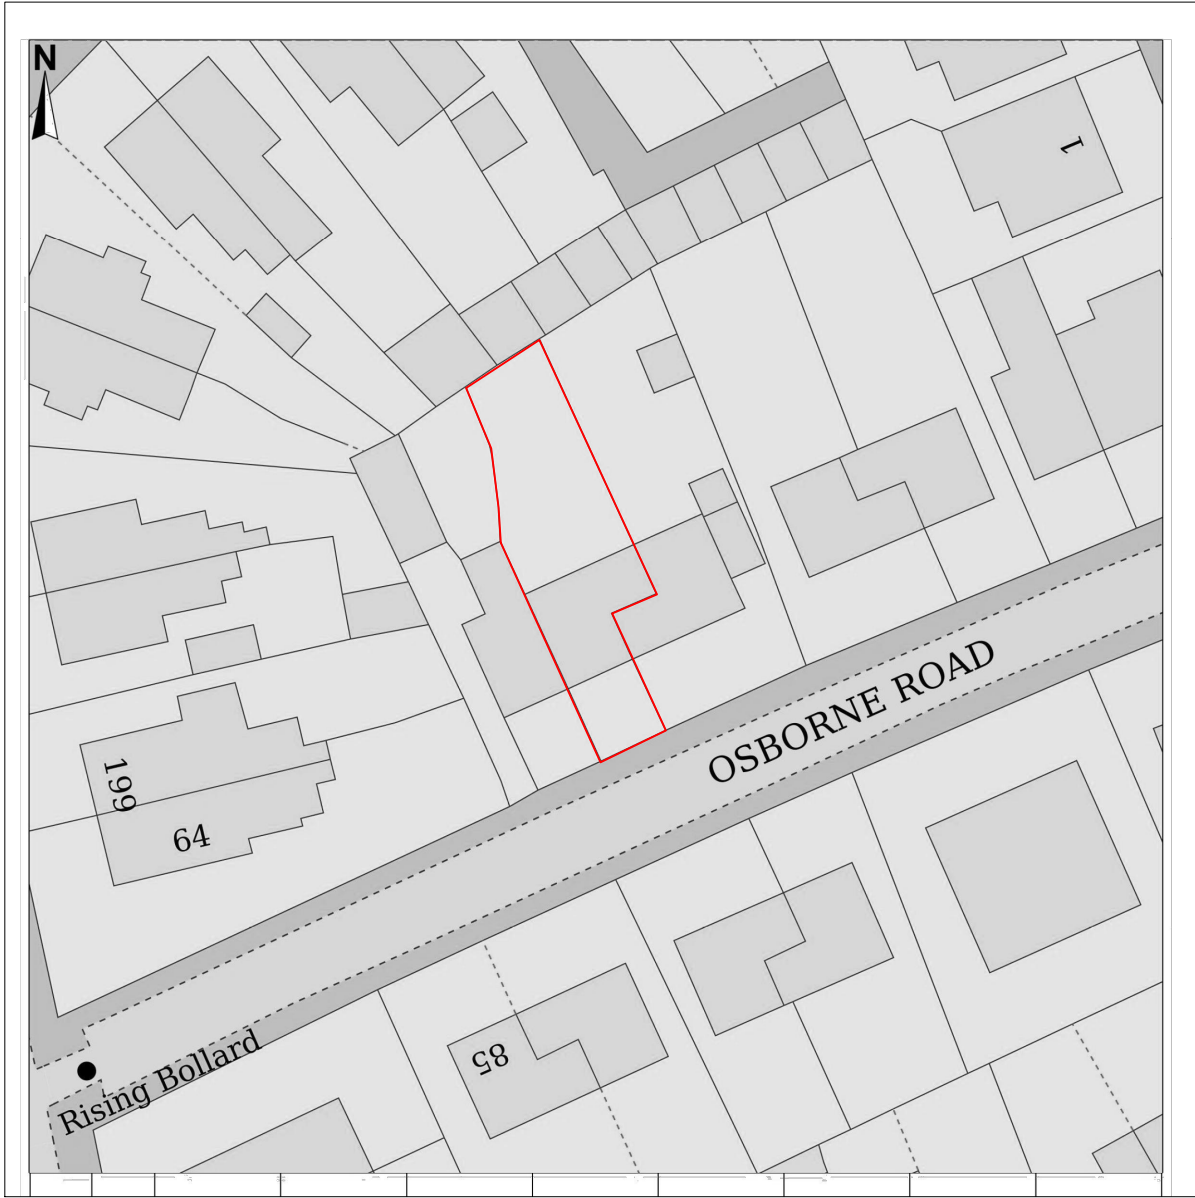

Crown copyright and database rights 2025 OS 100054135.

FEATHERS CREATIVE Mob: 07780470123 featherscreativecompany@gmail.com www.featherscreativecompany.co.uk	DRAWING TITLE: LOCATION PLAN	REVISION
PROJECT: 60 Osborne Road Levenshulme M19 2DY		Drawing Originated Date MAR. 2025
	Scale@A1 1:1250	Purpose PLANNING