


Proposed back garden plan

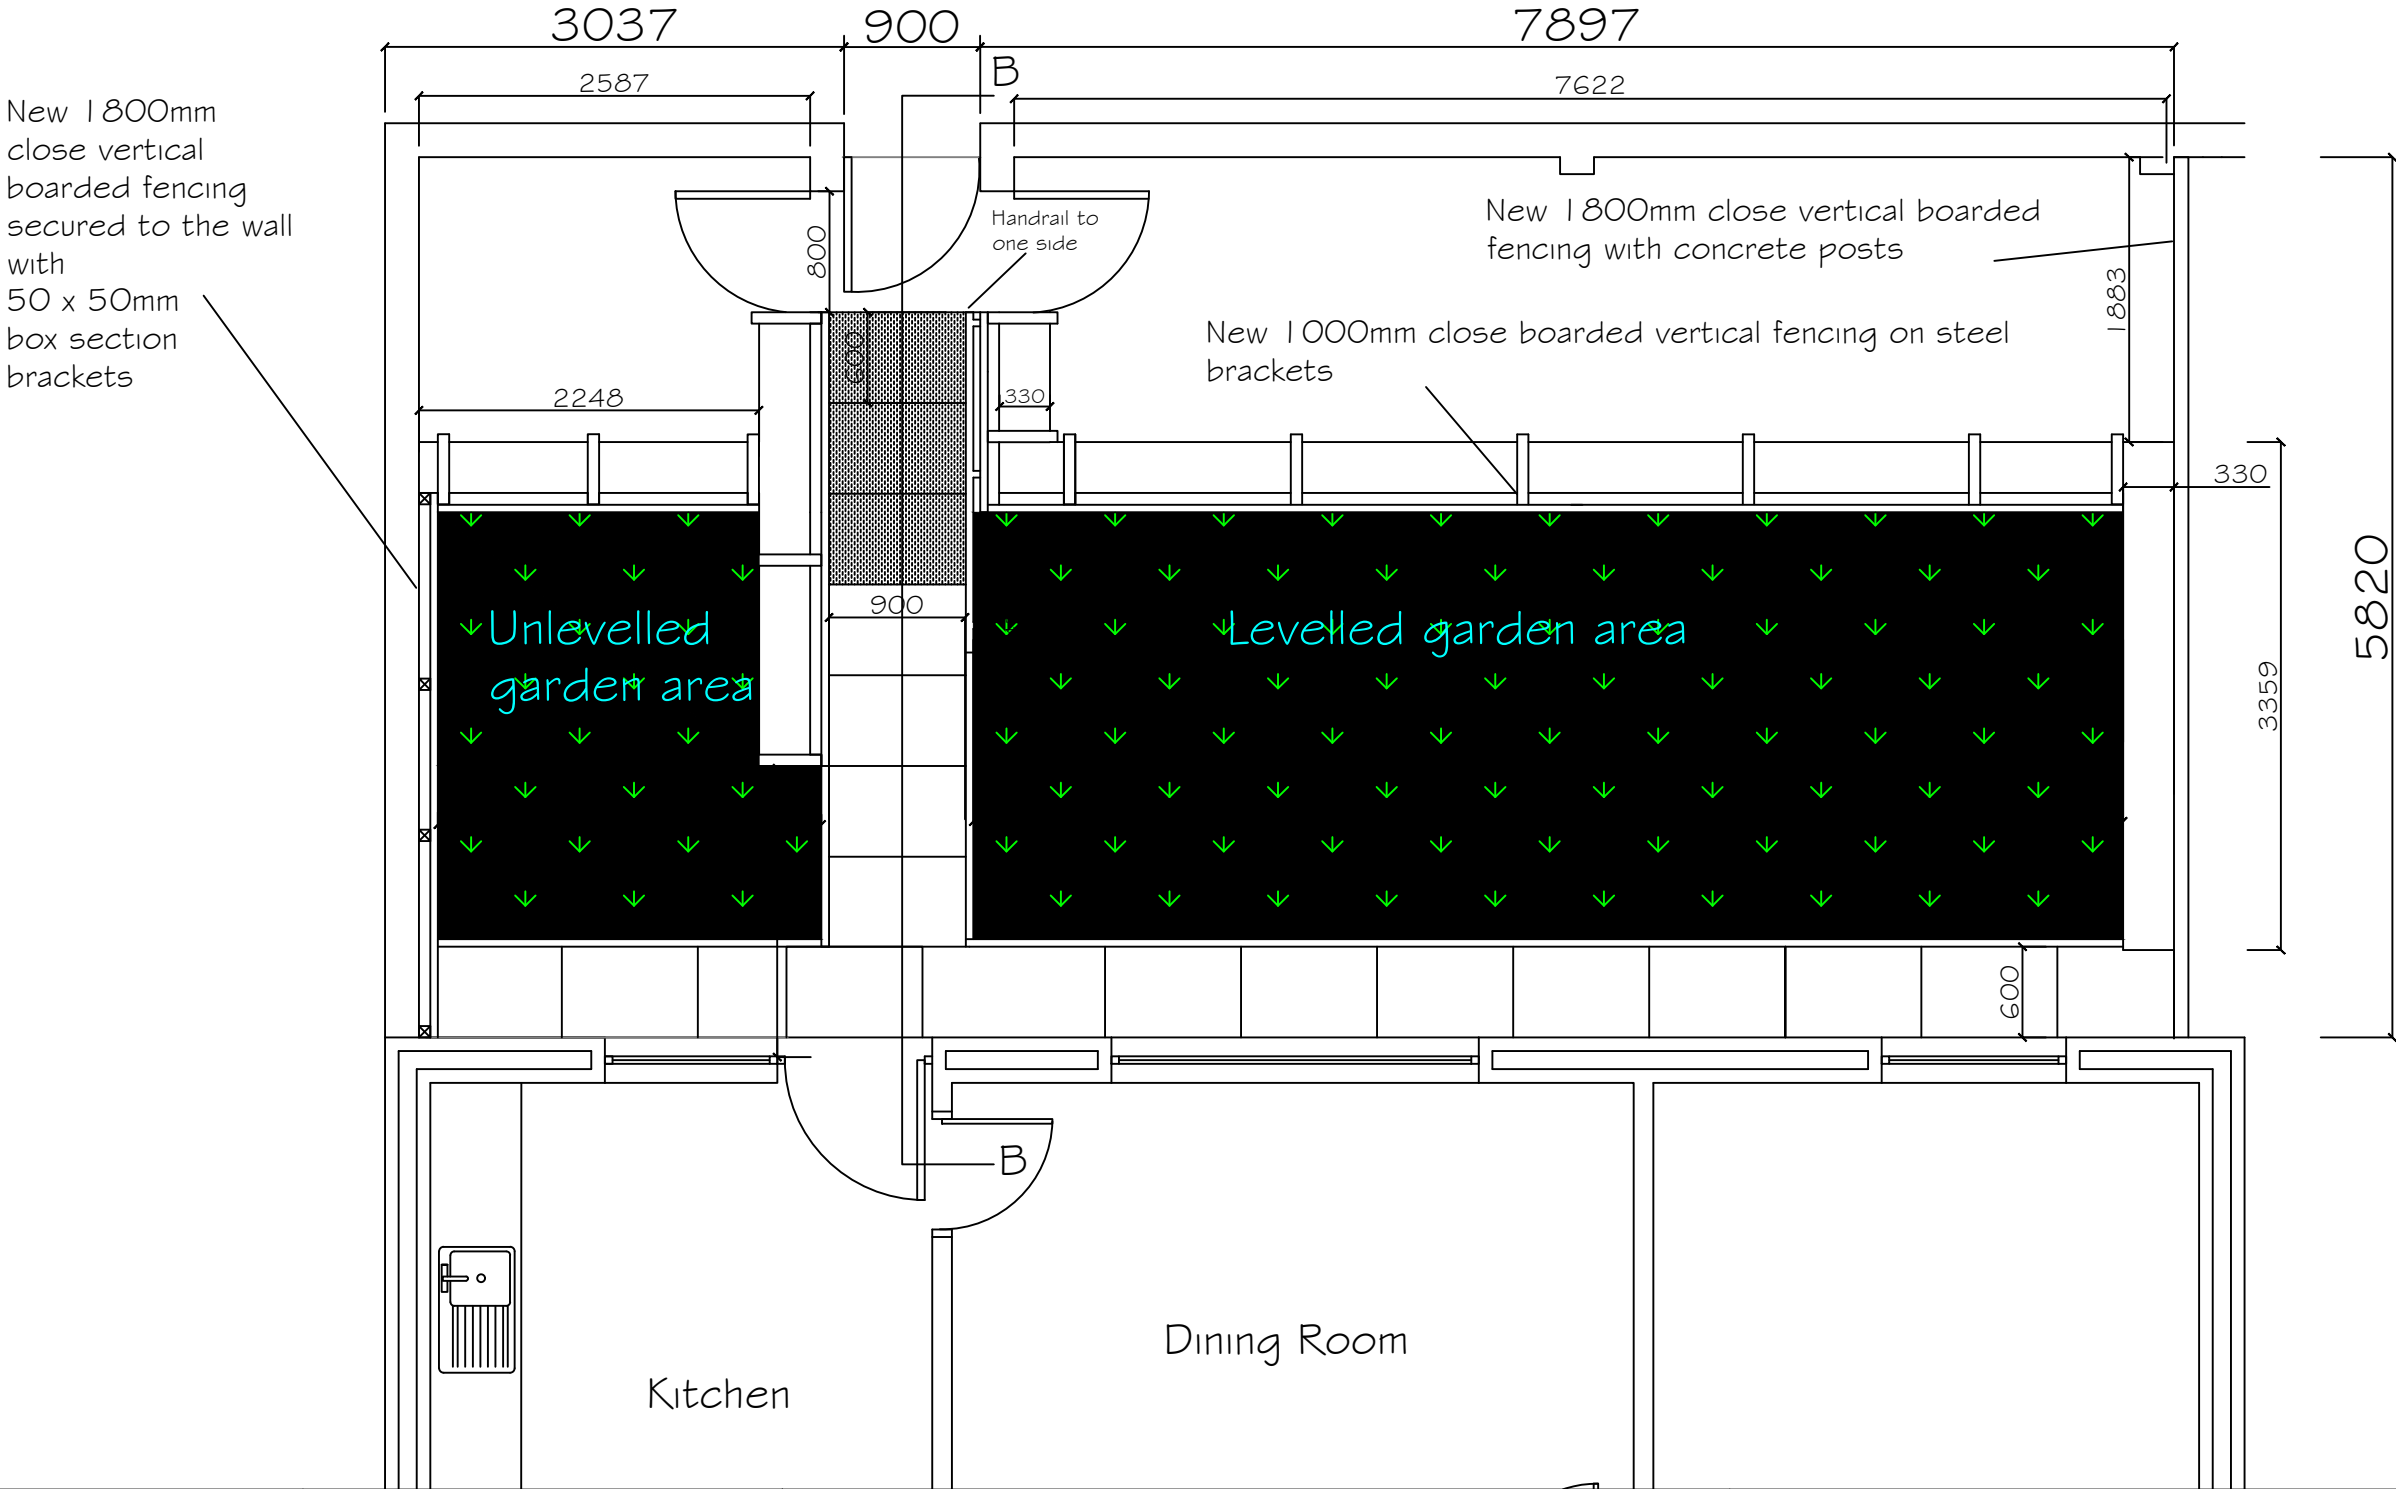

Manchester Equipment and Adaptations Partnership

Technical Officer Service

Philips Park Road
Beswick,
Manchester,
M11 3FU

Applicants Name:
Mohamed Murida Sharif

Property Address:
347 Waterloo Road,
Cheetham
Manchester
M8 9DU

REVISIONS -

Project: Proposed hard standing to front garden with fencing & retaining wall / fencing with low level garden area to the back garden

Proposed back garden plan - 004

Date: 15/01/2025

Paper Size: A3

Scale: 1:100

Drawn By:



Manchester
Equipment &
Adaptations
Partnership