


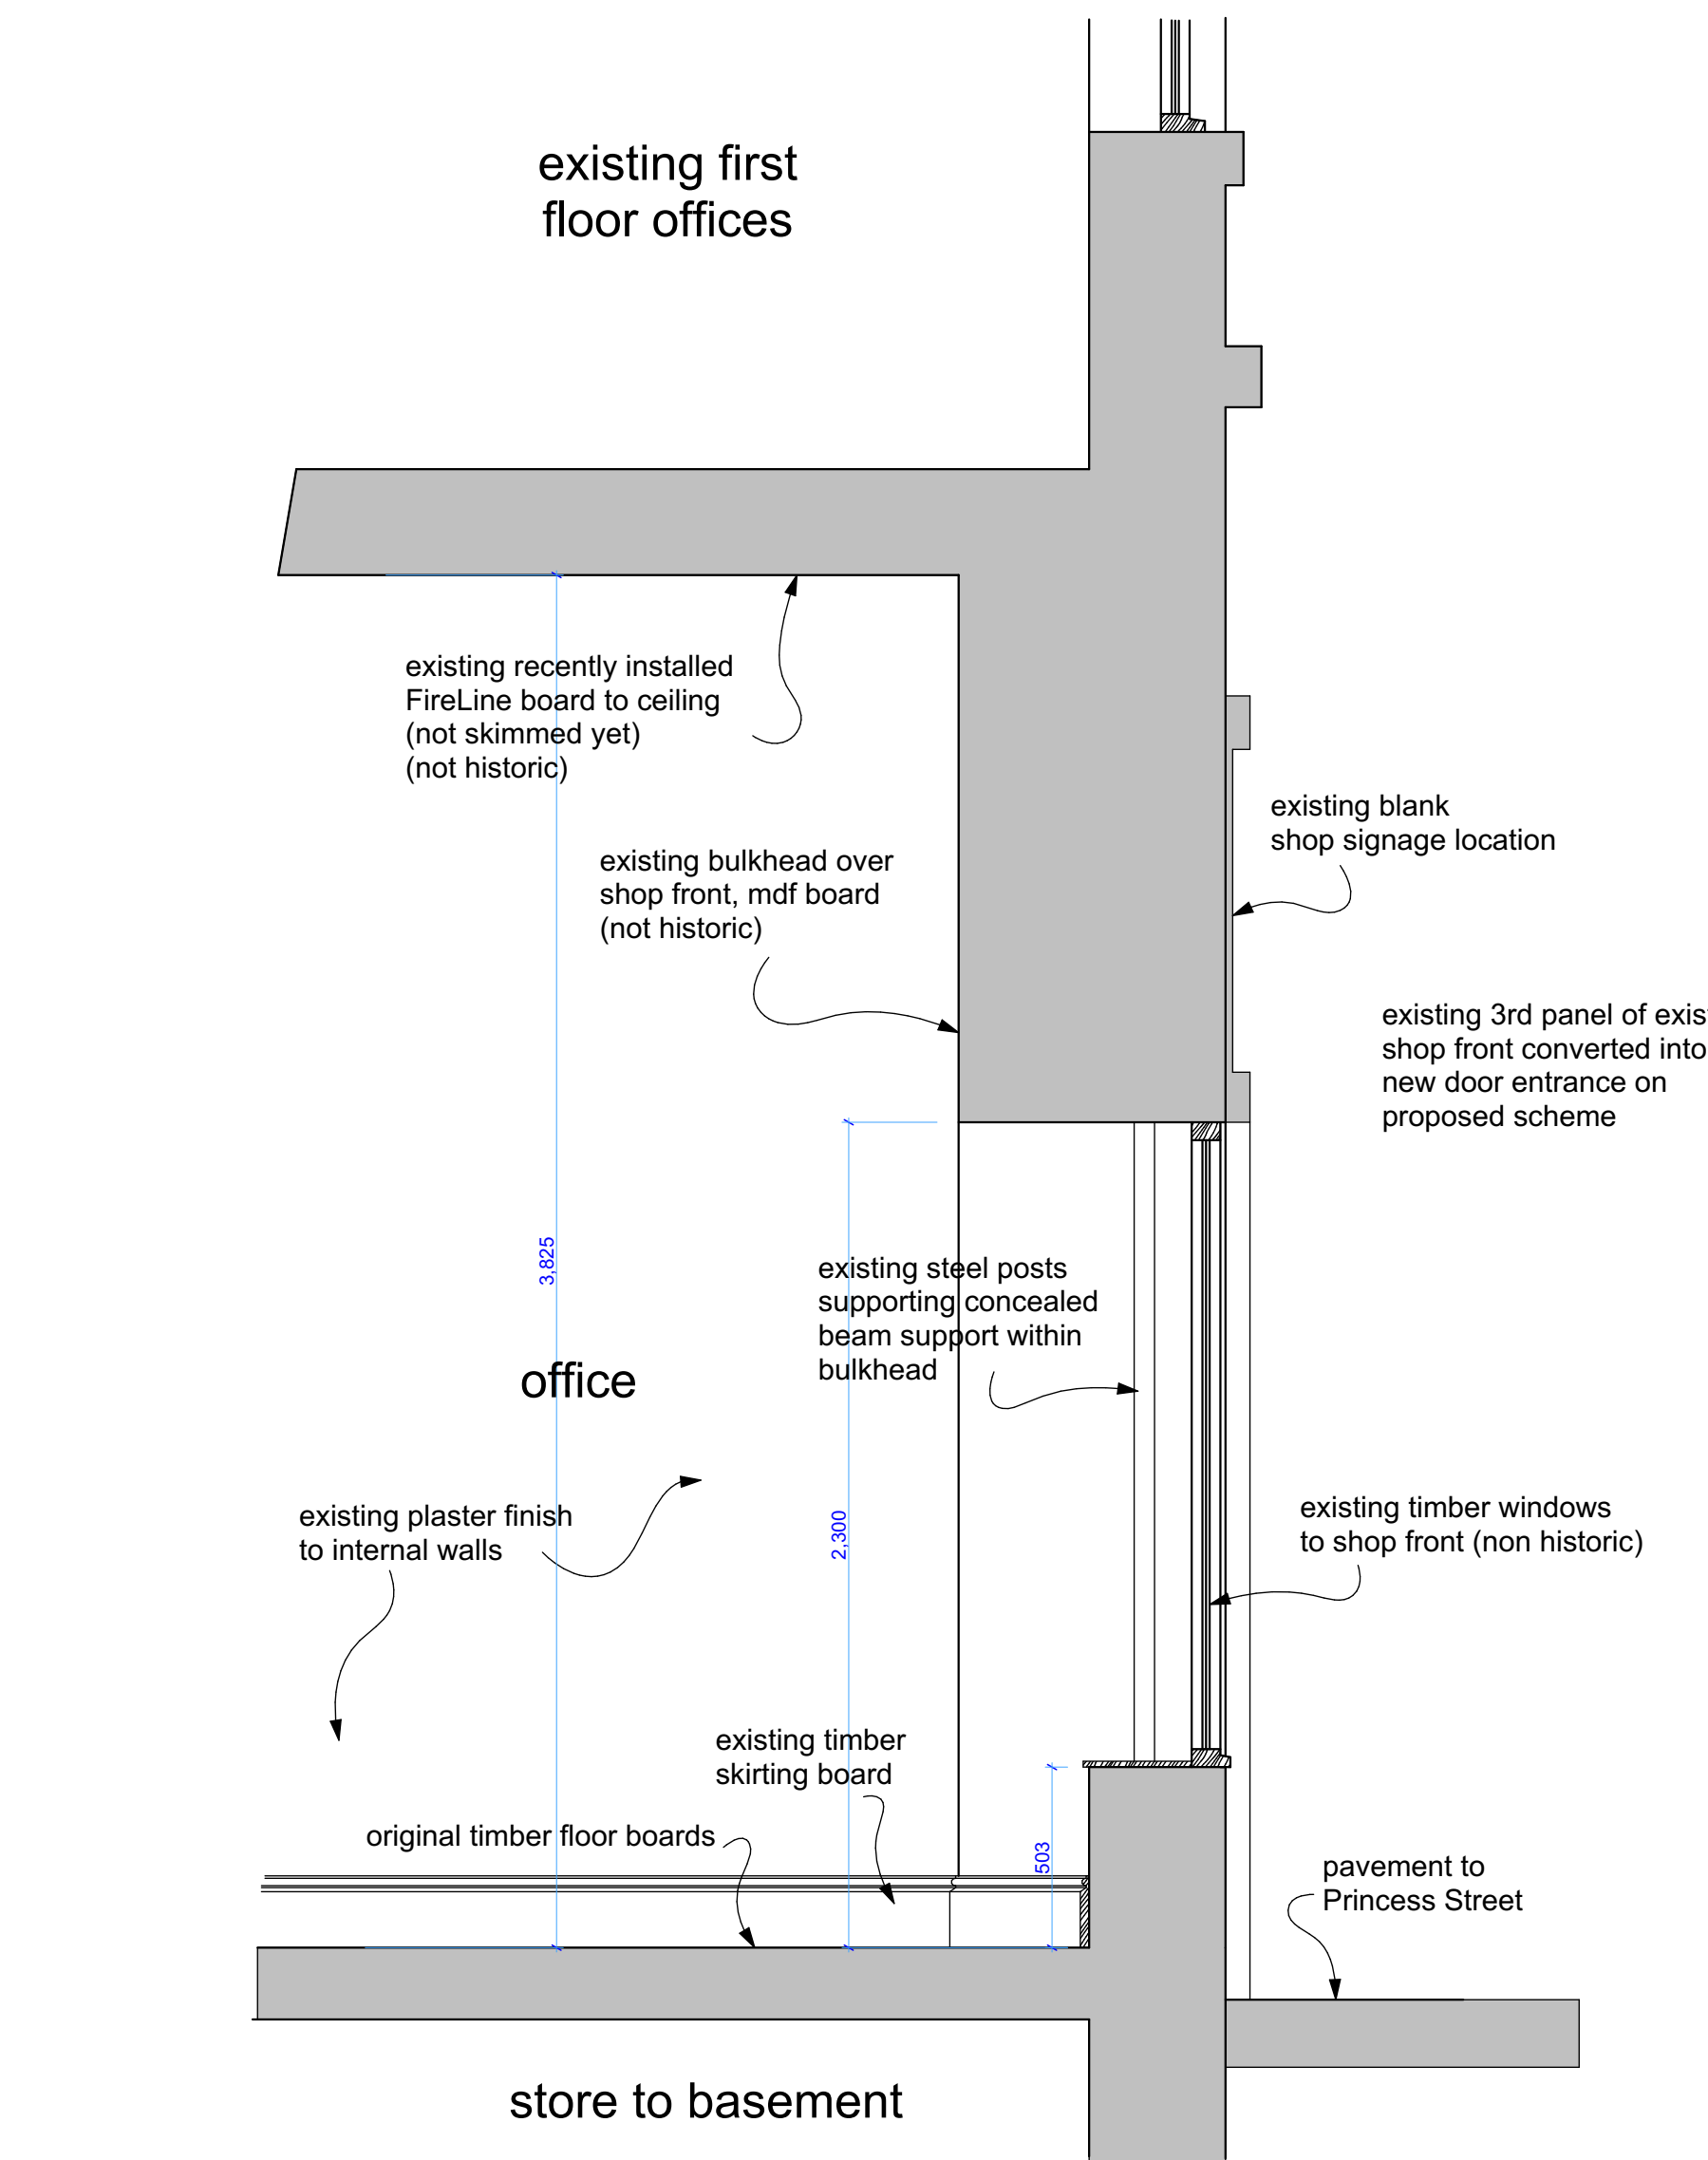

Existing Detailed Cross Section thro' Shop Front (1:20)



Existing Shop Front to Princess Street

existing 3rd panel of existing shop front converted into new door entrance on proposed scheme

existing 1st & 2nd panels of existing shop front retained



Existing Internal View to Shop Front

existing 1st & 2nd panels of existing shop front retained



Existing Internal View to Shop Front

existing steel posts supporting concealed beam support within bulkhead



9 Mersey Road, Sale, Cheshire. M33 6HL
tel : 0161 973 9391 mobile : 07801 474646

e-mail : paul@phddesigns.co.uk
www.phddesigns.co.uk

project

65 Princess Street
Manchester
for
JML Developments Ltd

drawing title

Existing Detailed
Cross Section thro'
Shop Front

drawing no.

202502 / Es2

revision.

drawn by.

PD

scale.

1:20

date.

3.25

(when printed at A2)



1. All dimensions to be checked on site prior to fabrication.
2. All figured dimensions to be followed, DO NOT scale this drawing.
3. This drawing remains the copyright of the Architect and copies are only available with their consent.

