
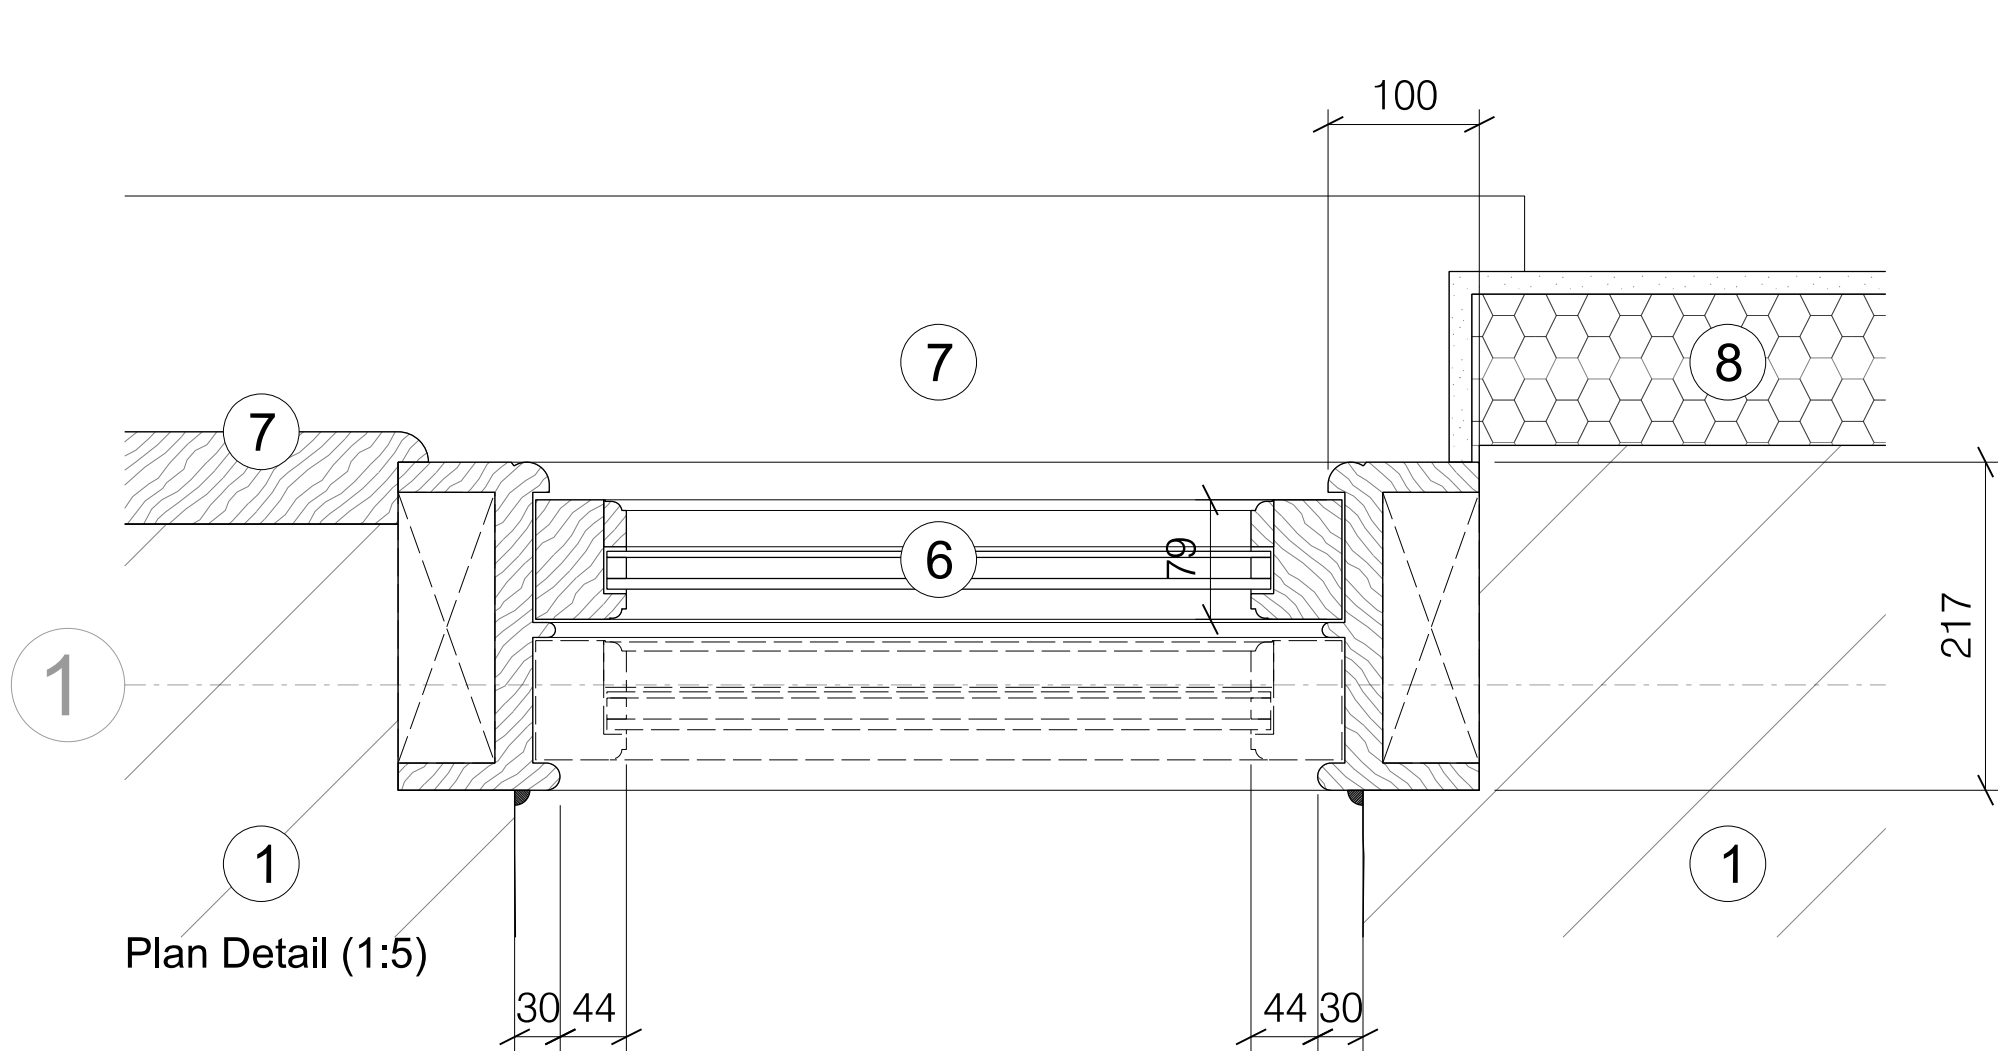
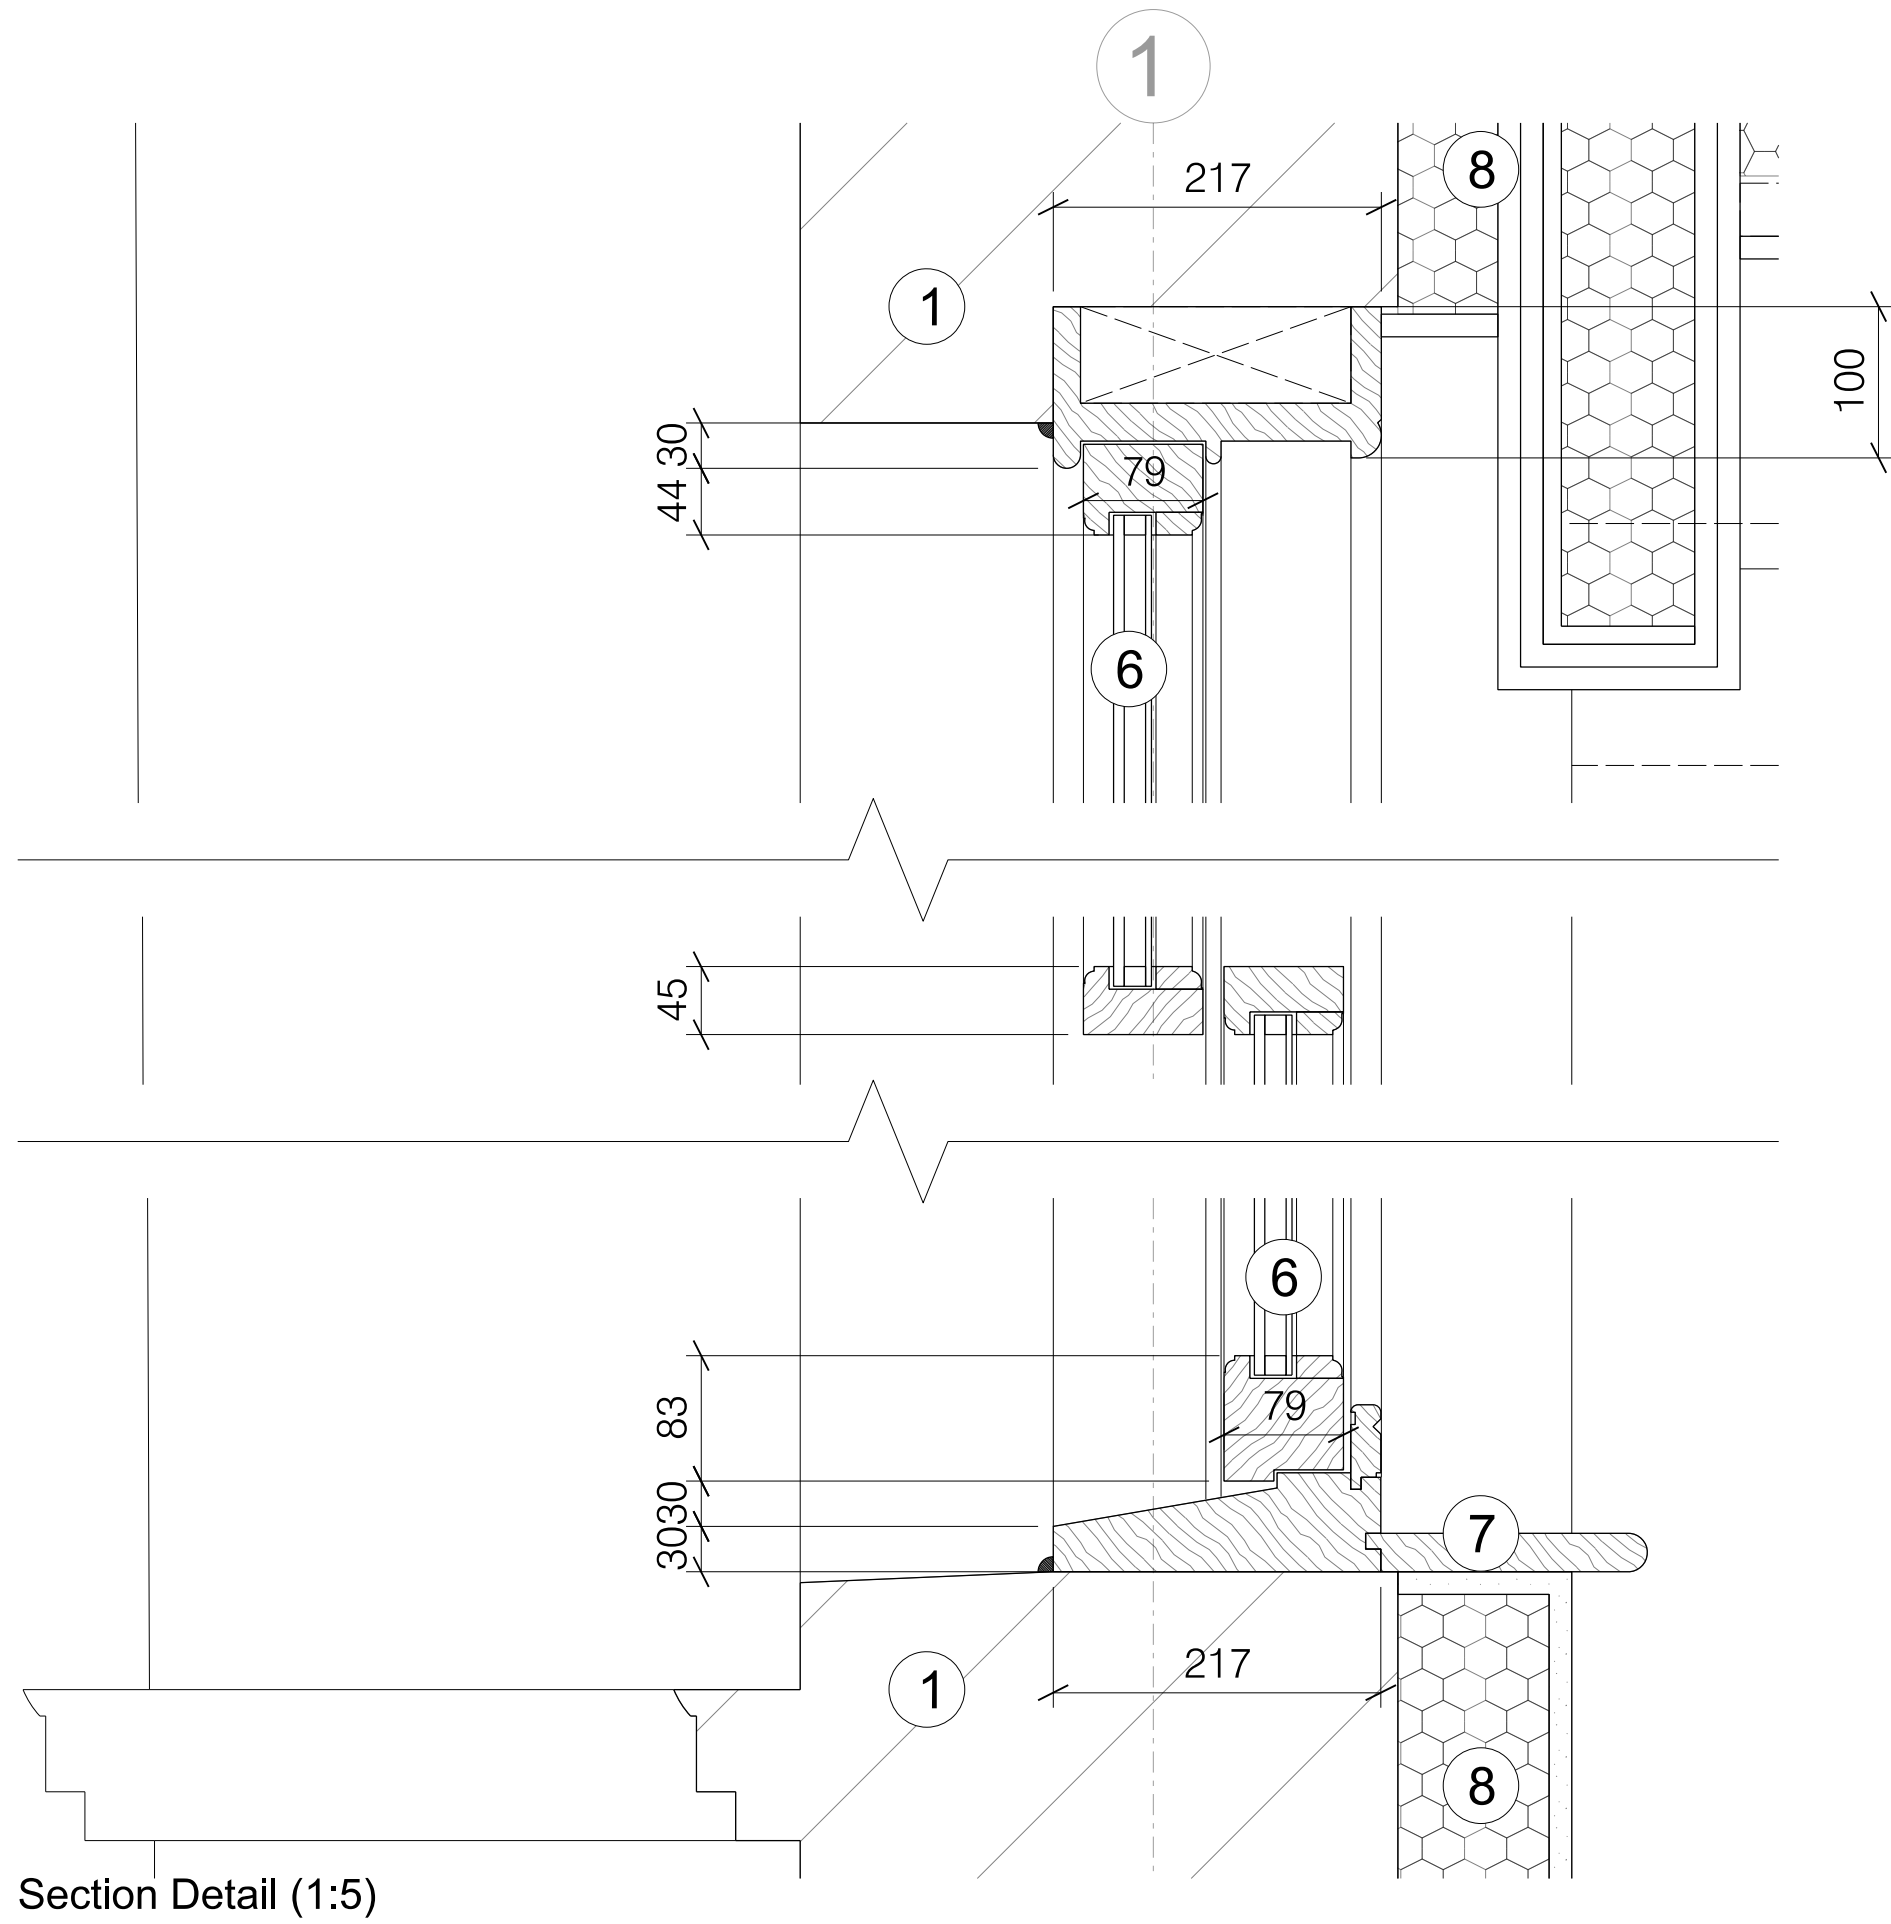
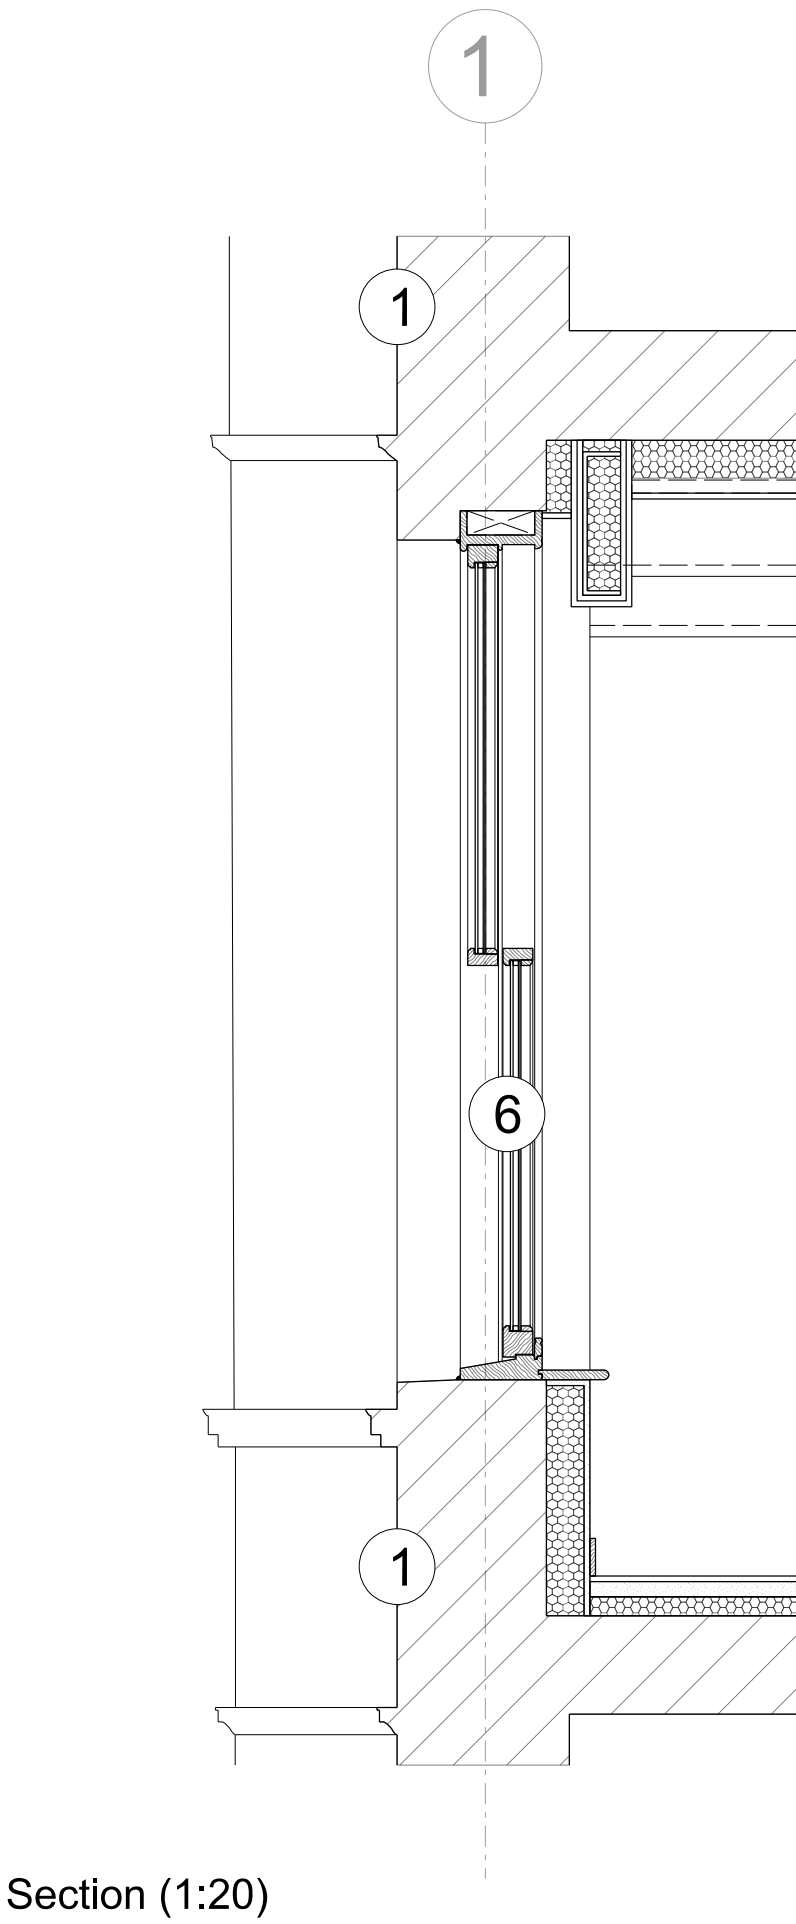
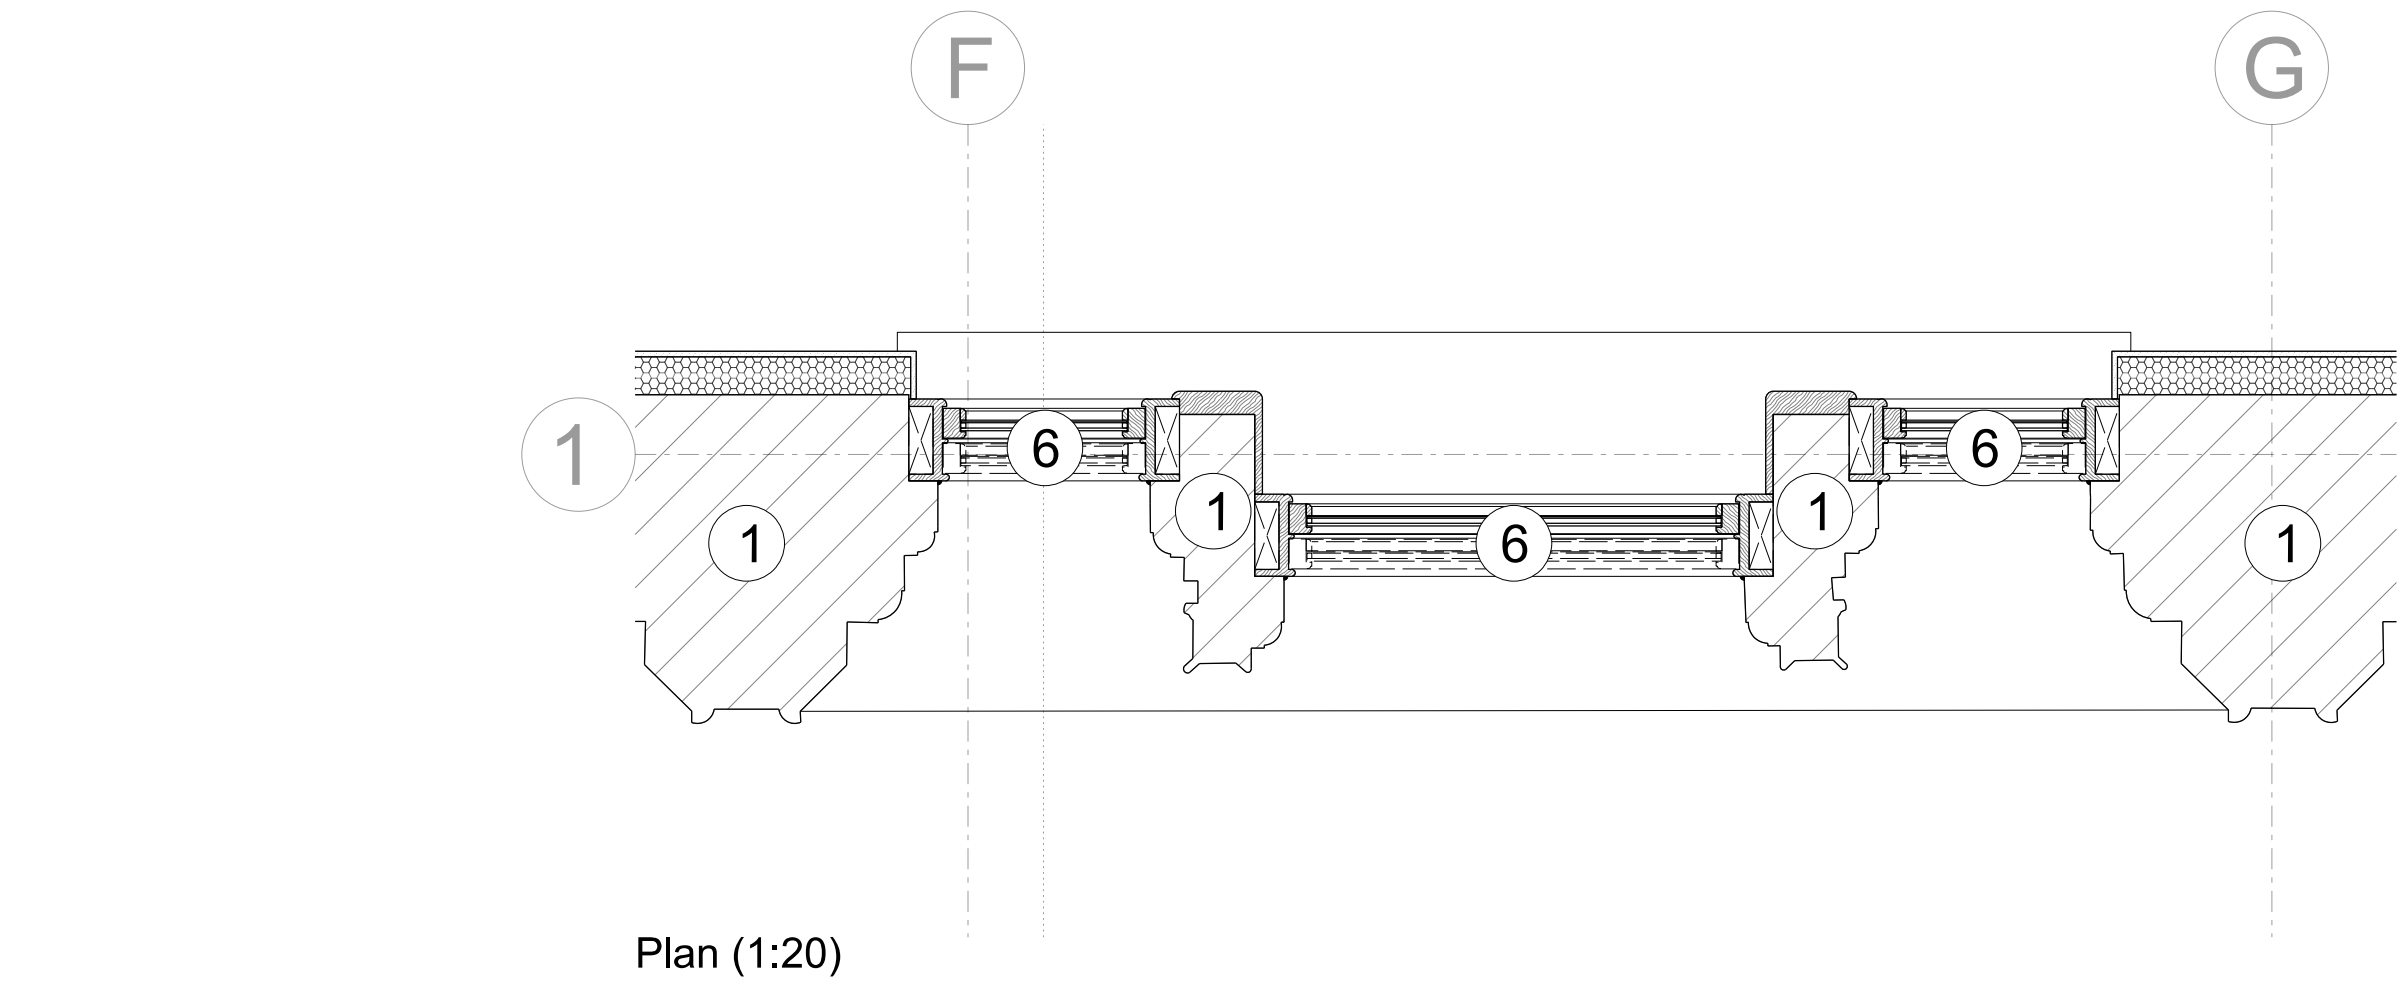


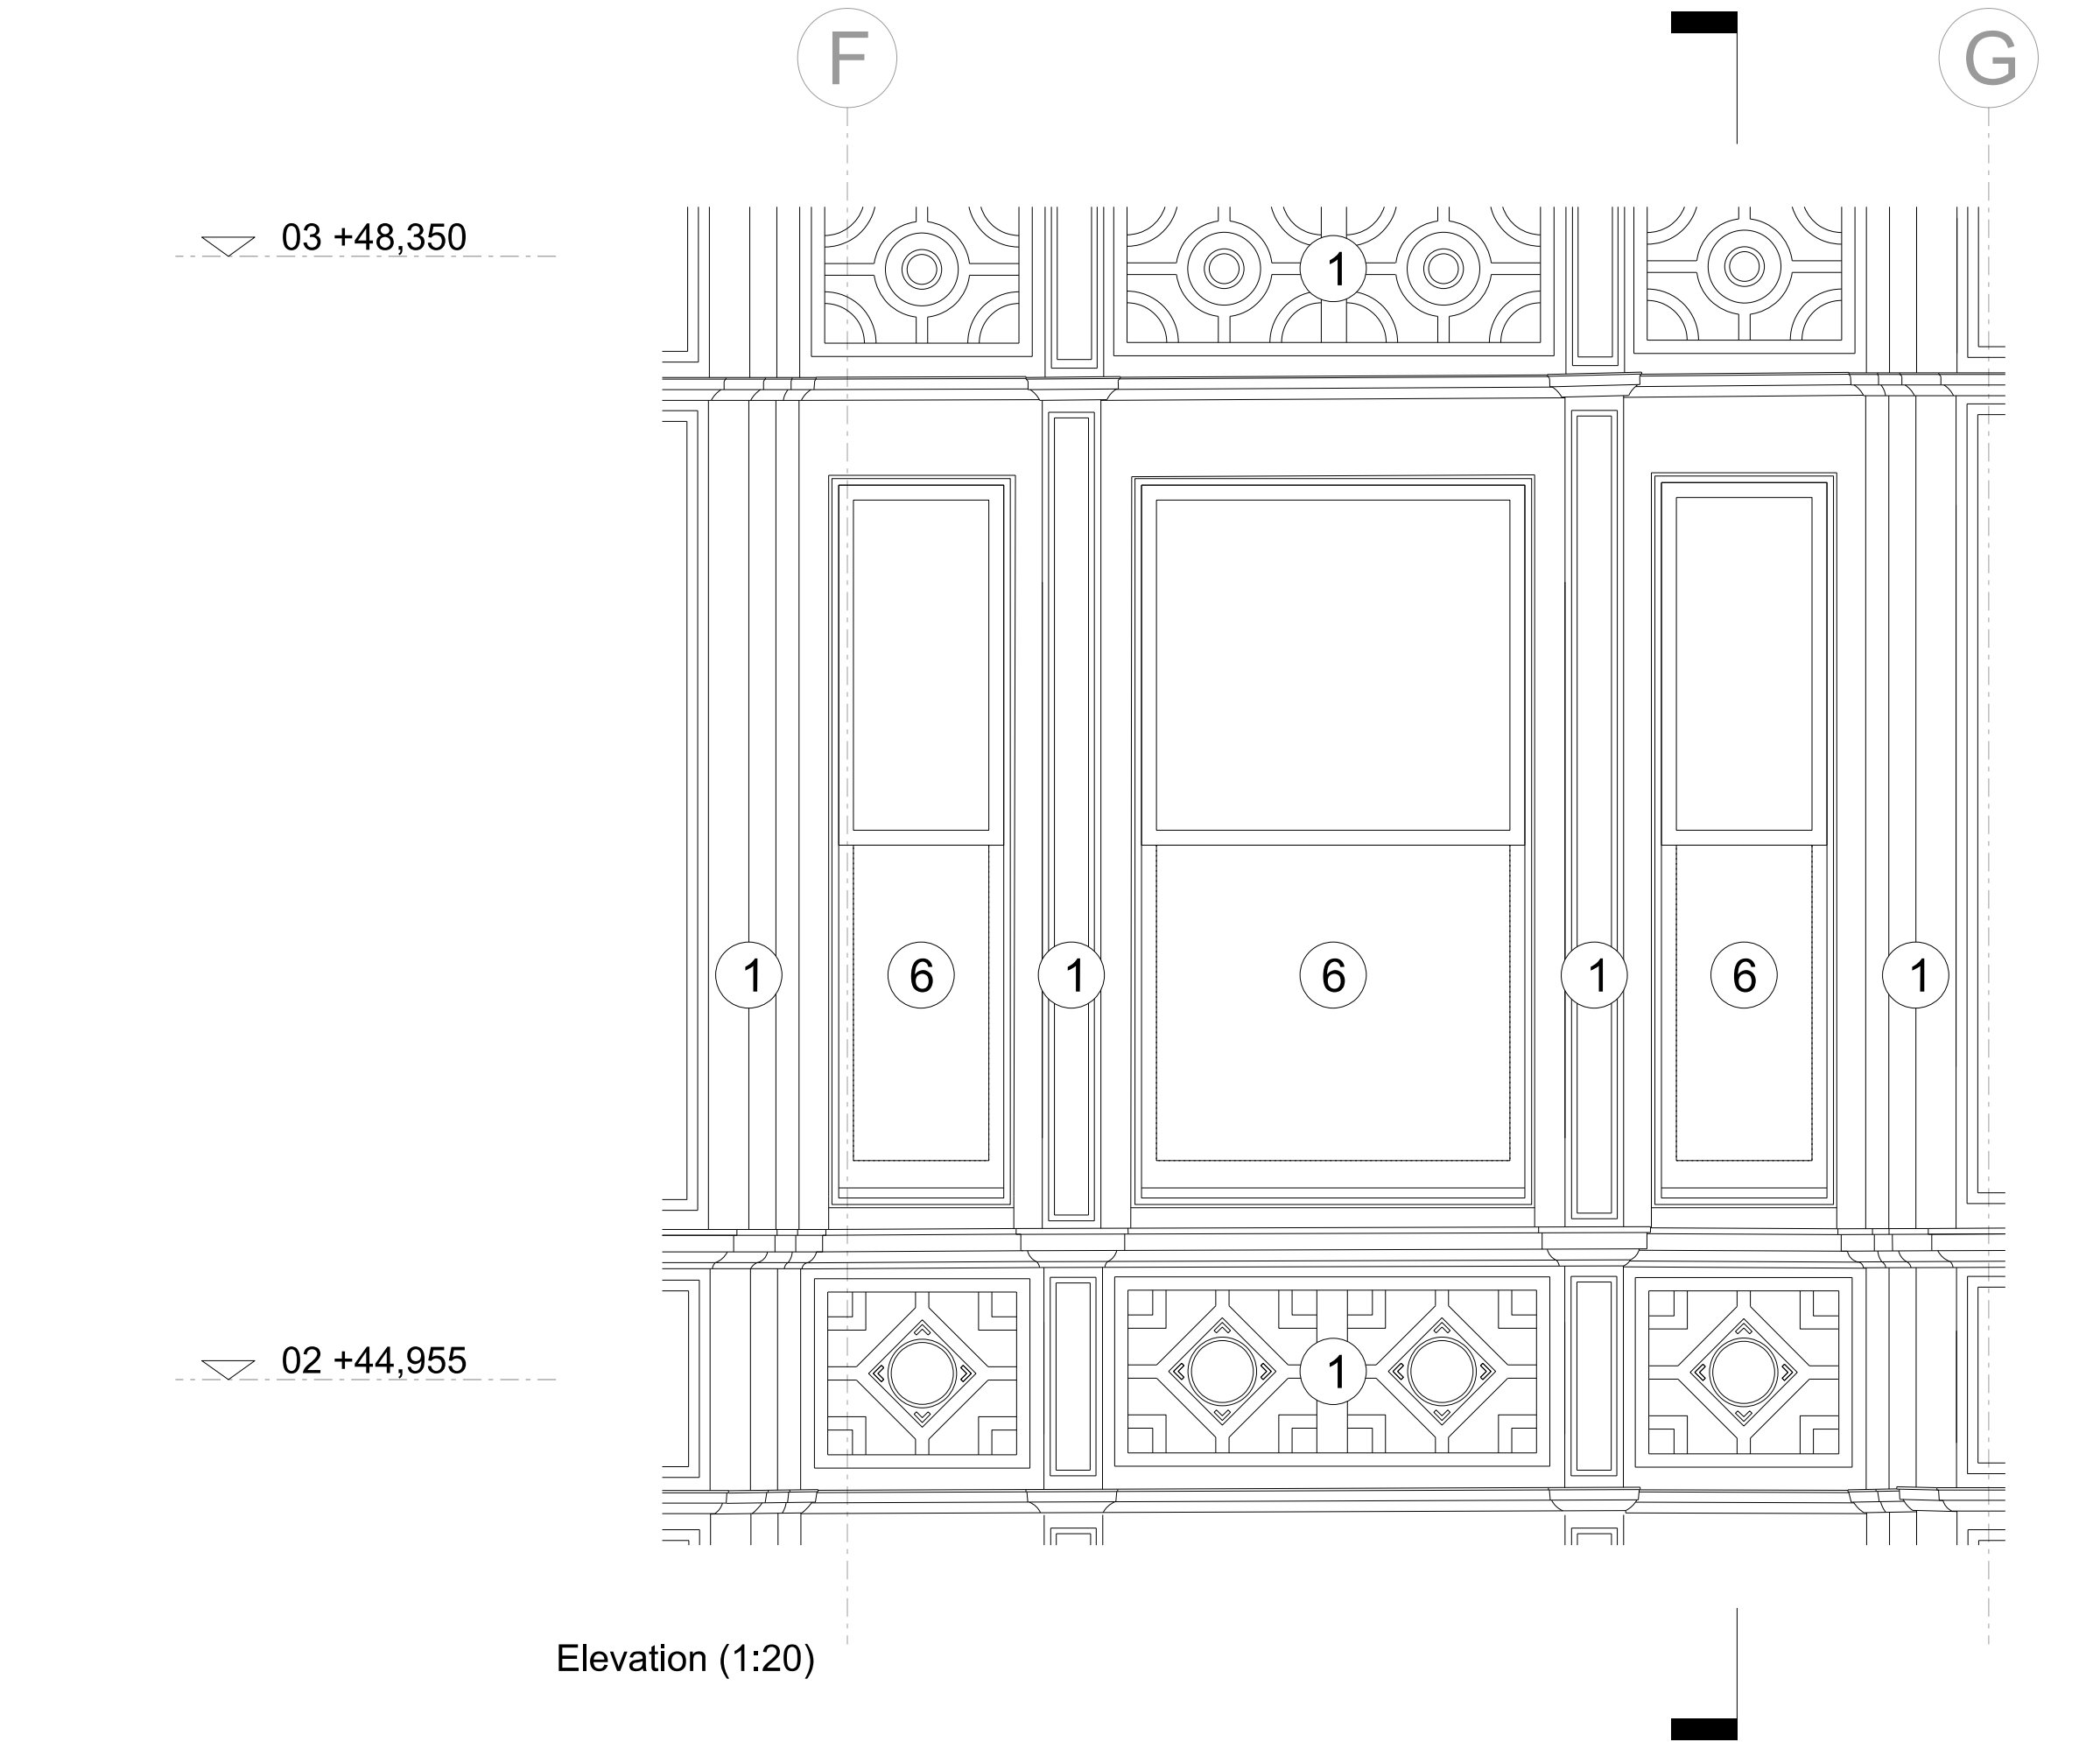

MATERIALS KEY - WINDOW STRATEGY		NOTES / REVISION		0.250.51.02.0						JB+CO ARCHITECTS + DESIGNERS	
1. Existing masonry facade (build up unknown) 2. Existing timber sash window (SGU) 3. Existing timber window surround and cill 4. Existing internal wall lining 5. - 6. Proposed timber sash window (DGU) 7. Proposed timber window surround and cill 8. Proposed insulated internal wall lining		*REV A - 27/02/2025						DATE		FEB 2025	
		*MINOR UPDATES TO EXISTING BUILDING SURVEY						SCALE		1:20 / 1:5 @A1	
								1:40 / 1:10 @A3			
								CLIENT		JOB No	
								PH PROPERTY HOLDINGS		1572	
										DWG No	
										AL(05)451	
										REV	
								A			
						TITLE		ISSUE FOR			
						TYPICAL WINDOW - PROPOSED		PLANNING DOCUMENT			