


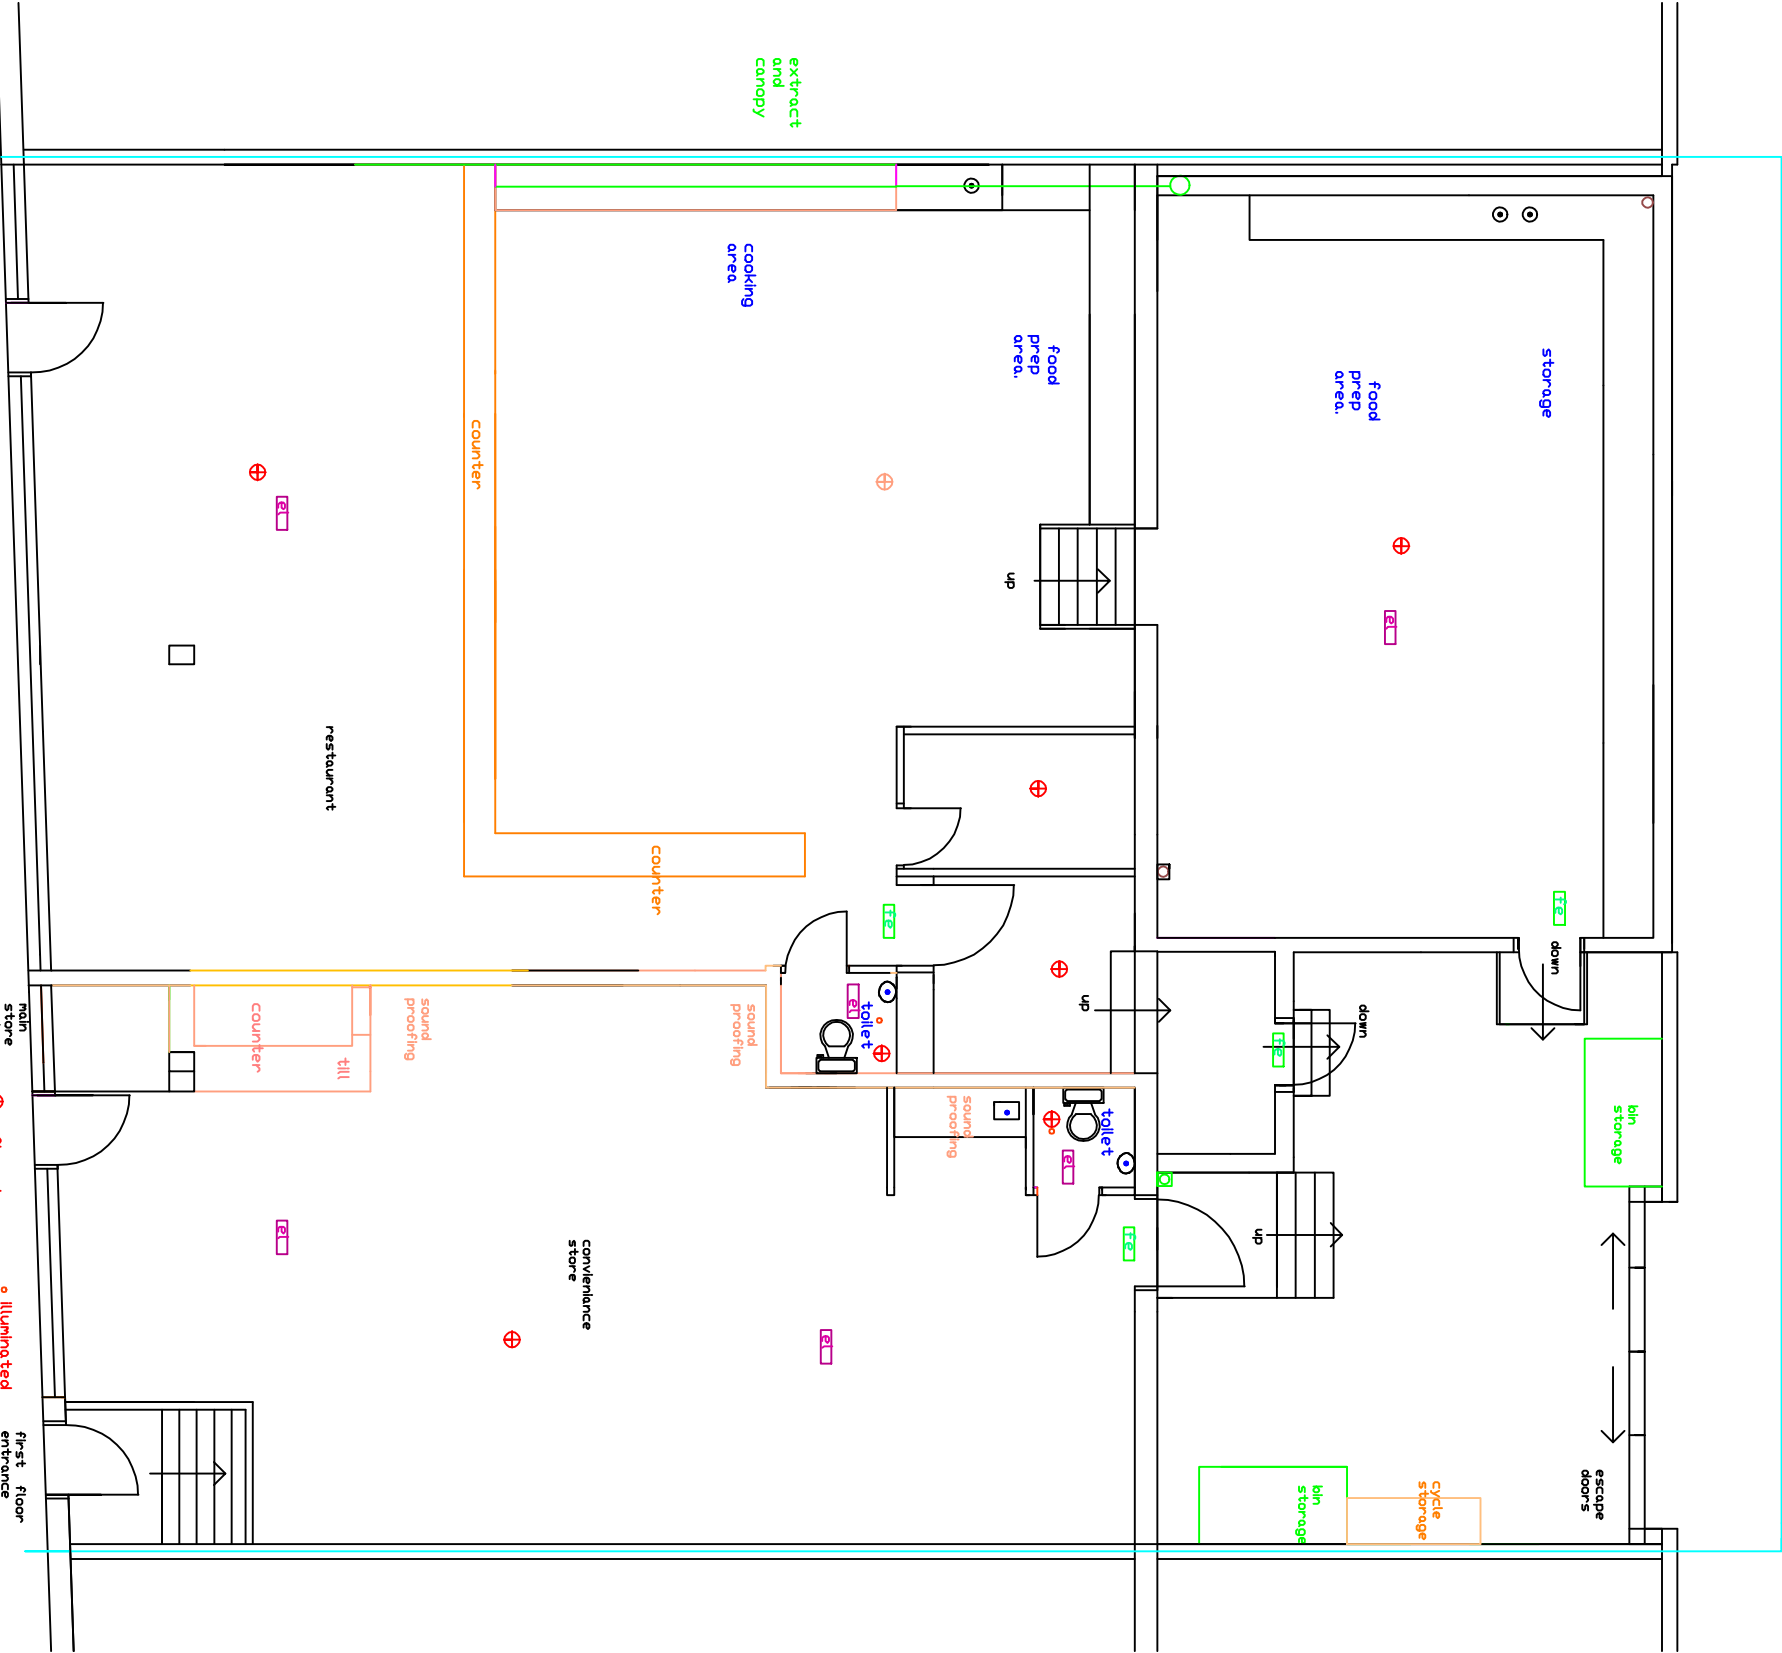

EXISTING
GROUND FLOOR
LAYOUT
1:100

BUILDING SAFETY ACT 2023		The Main Contactor will be required To be nominated as the Principle Contactor to be responsible for all the Health and Safety for the Contract Period For all Trades and Suppliers working or visiting the Site	
PLEASE DO NOT SCALE OF THIS DRAWING TAKE ALL DIMENSIONS ON SITE (builders Note) Do not start any works until all the approvals have been obtained. Any discrepancy to be reported to Plans Drawn as soon as possible.		Project: MANCHESTER CITY COUNCIL PLANNING AND BUILDING CONTROL APPLICATION PLANS DRAWN tel.no 07952934281 07856609593 email Bawinterbottom @aol.com www.plansdrawn.org	
Client: ARY HASAM MOHAMMED 871A,STOCKPORT ROAD, LEVENSHULME, M19 3PW/ TELO7956014000		drawing title: CHANGE OF USE TO FIRST FLOOR TO SNOOKER HALL AND CAFE SNACK BAR	
date: DECEMBER. 2024	drawn: DRW	project no. BR 871A	drg. no. 10