

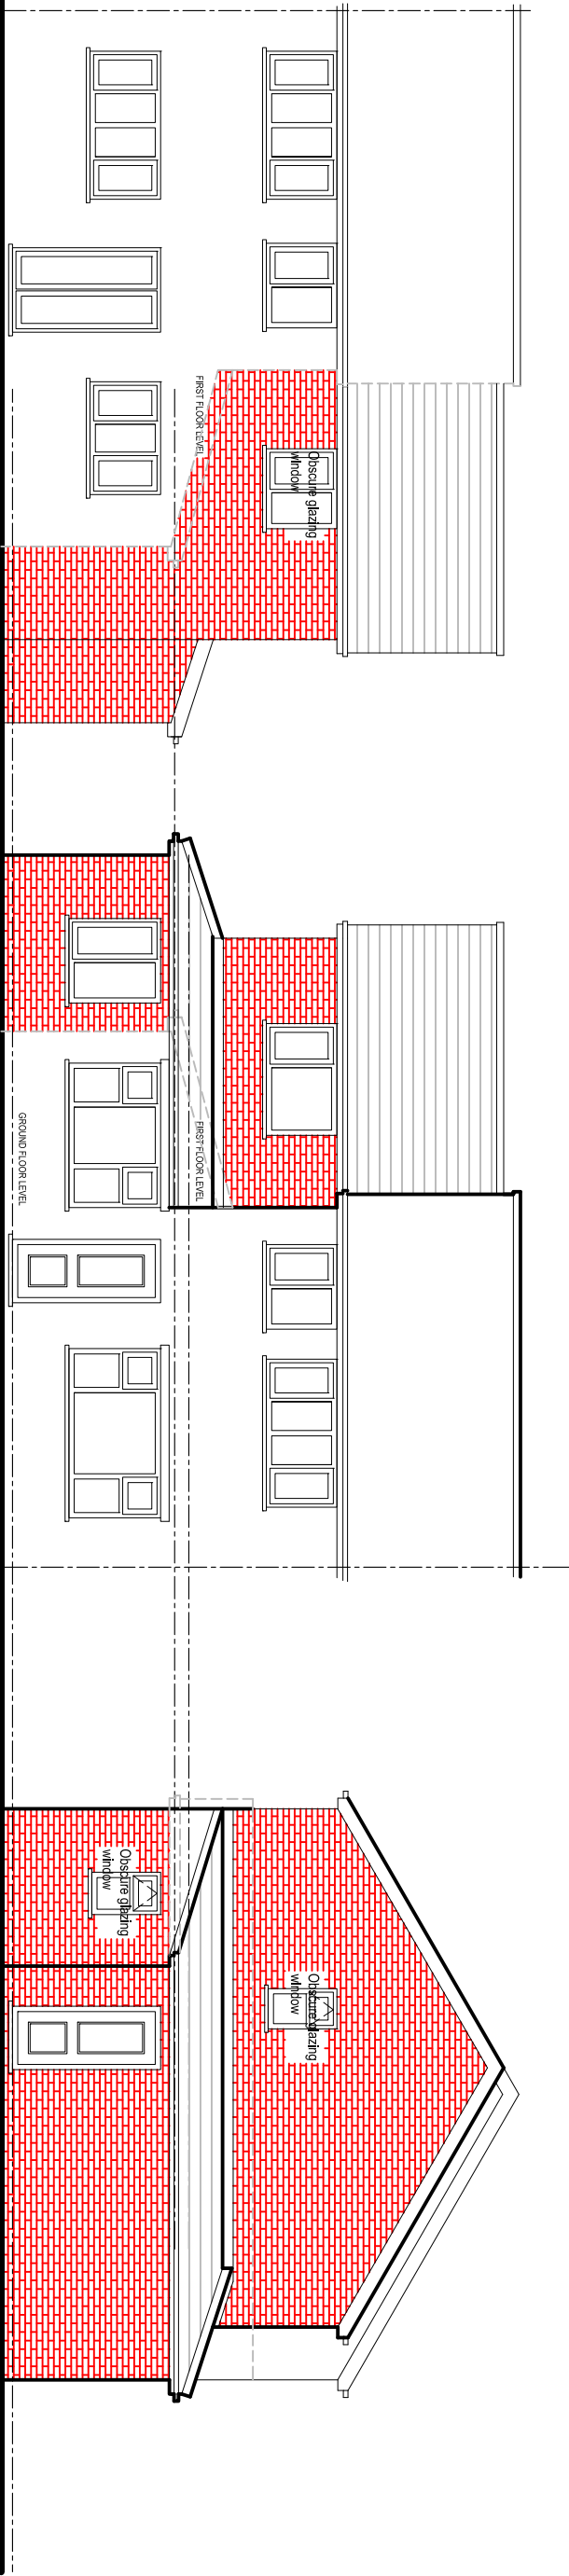


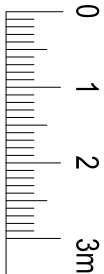

PROPOSED REAR ELEVATION

PROPOSED FRONT ELEVATION

PROPOSED SIDE ELEVATION

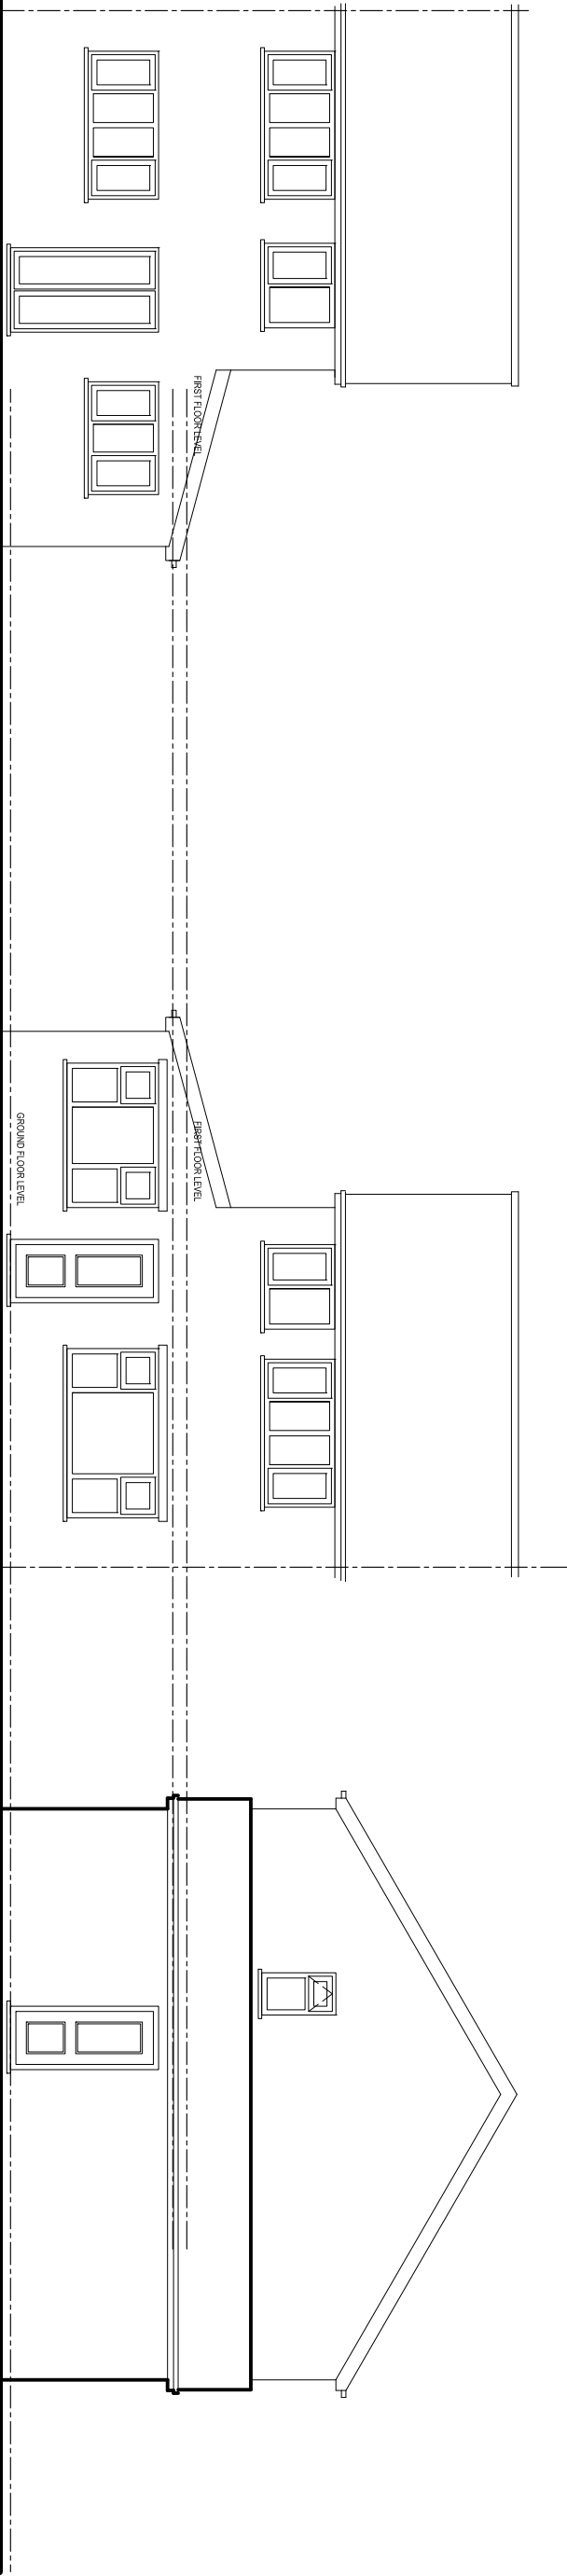

EXISTING REAR ELEVATION

EXISTING FRONT ELEVATION

EXISTING SIDE ELEVATION