




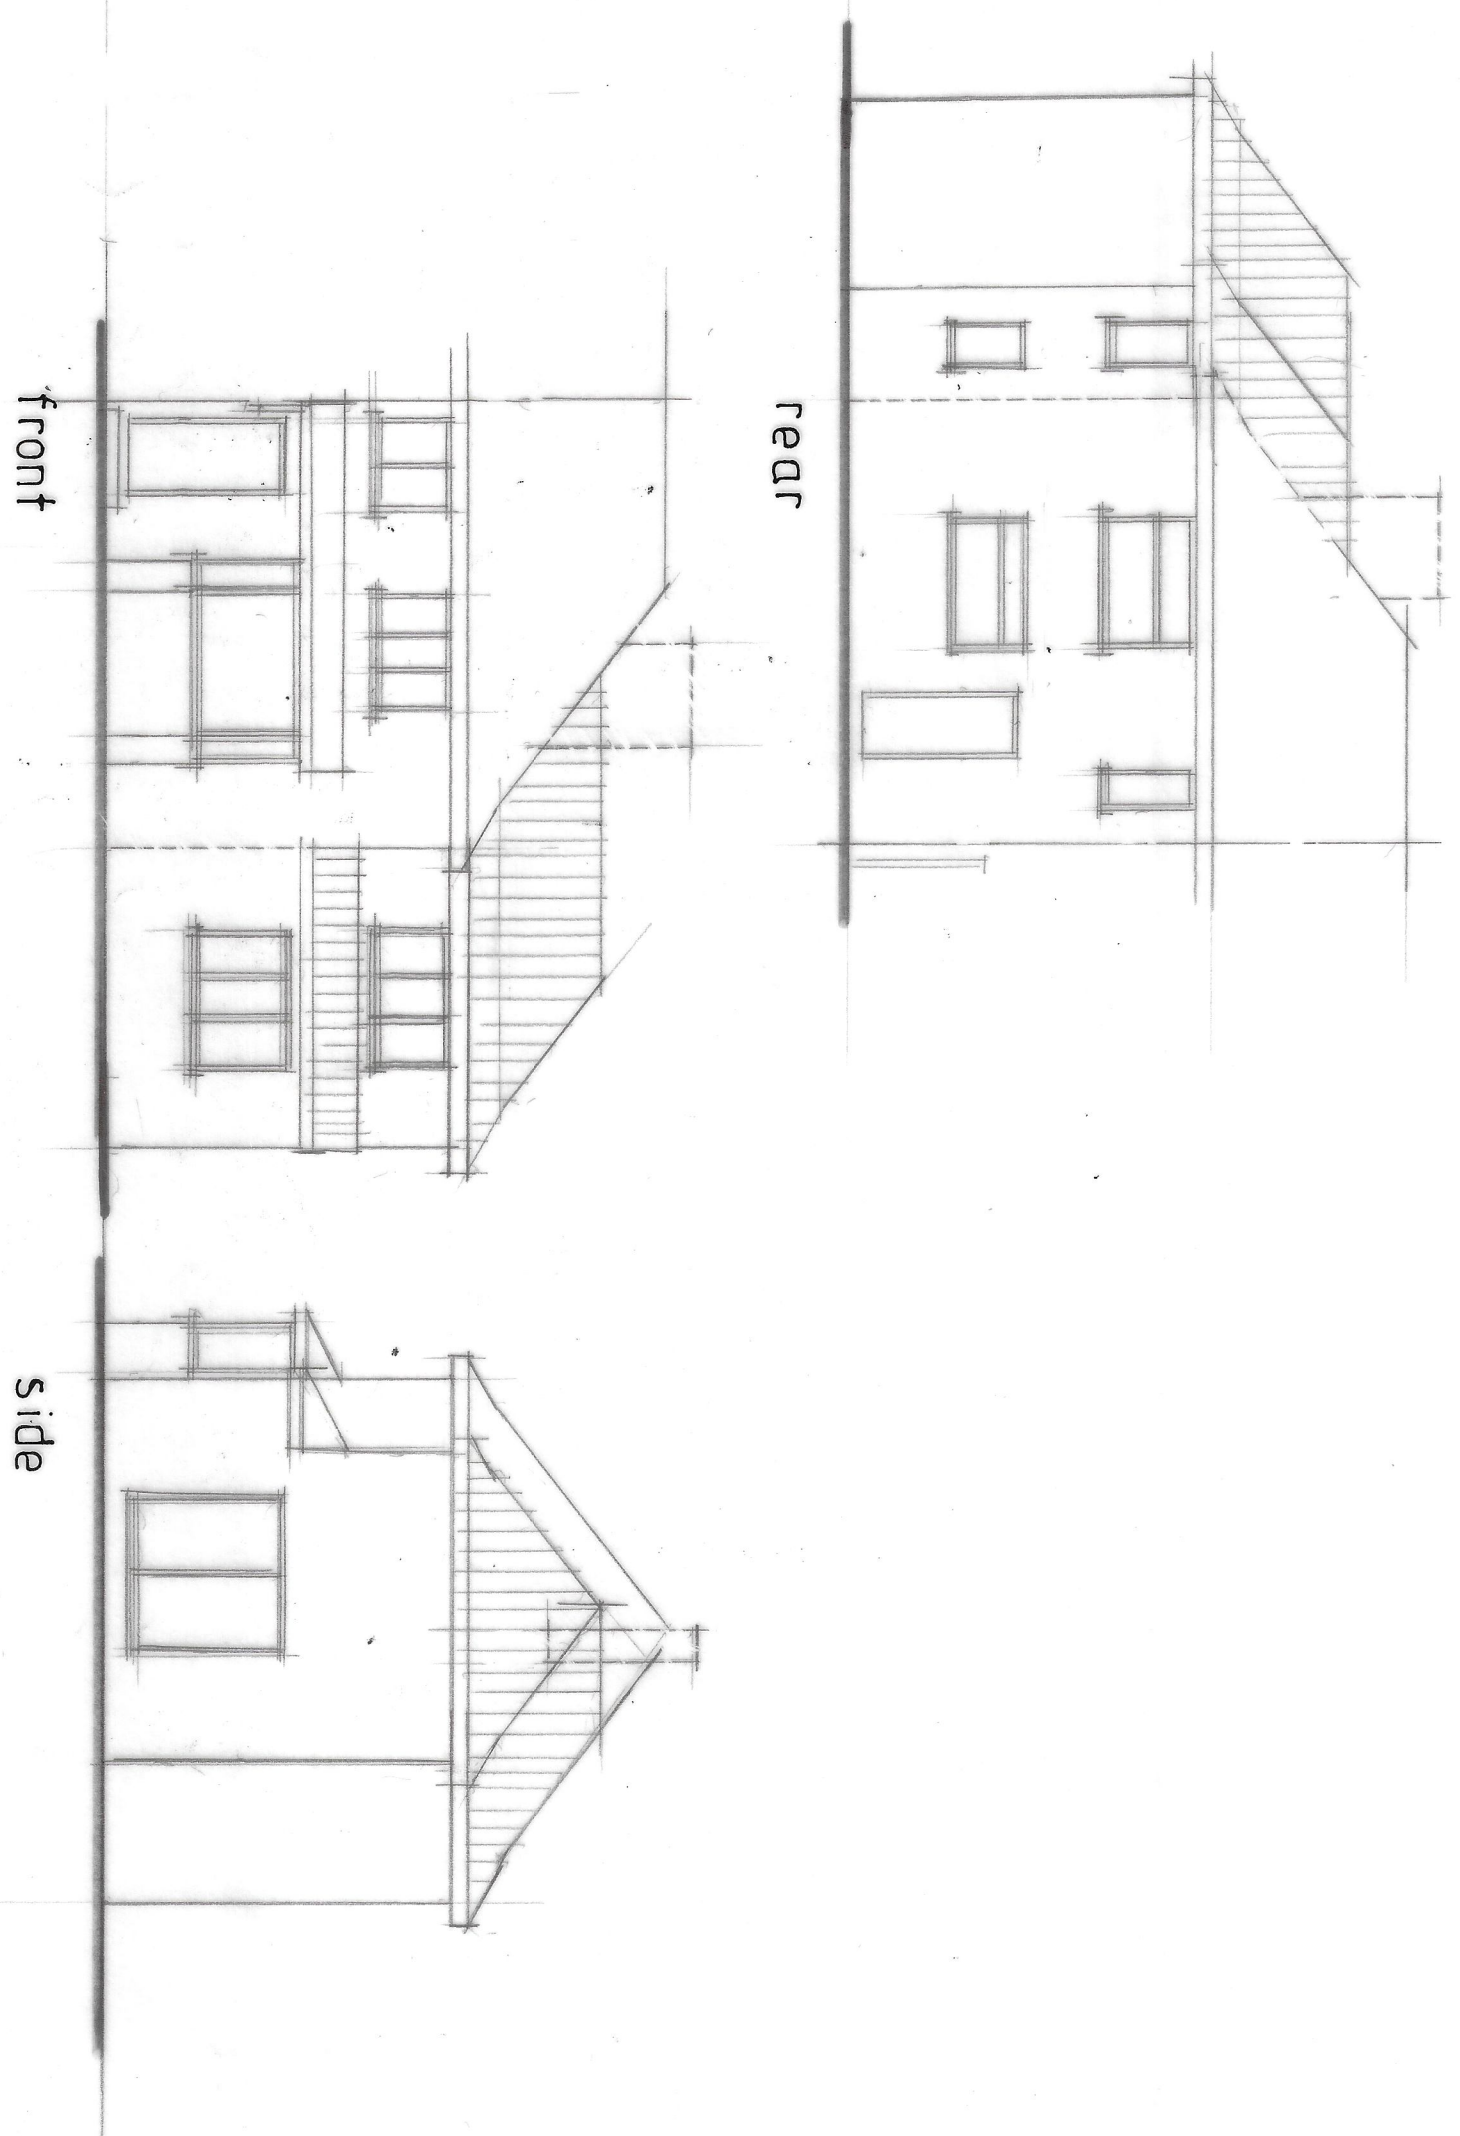

GROUND

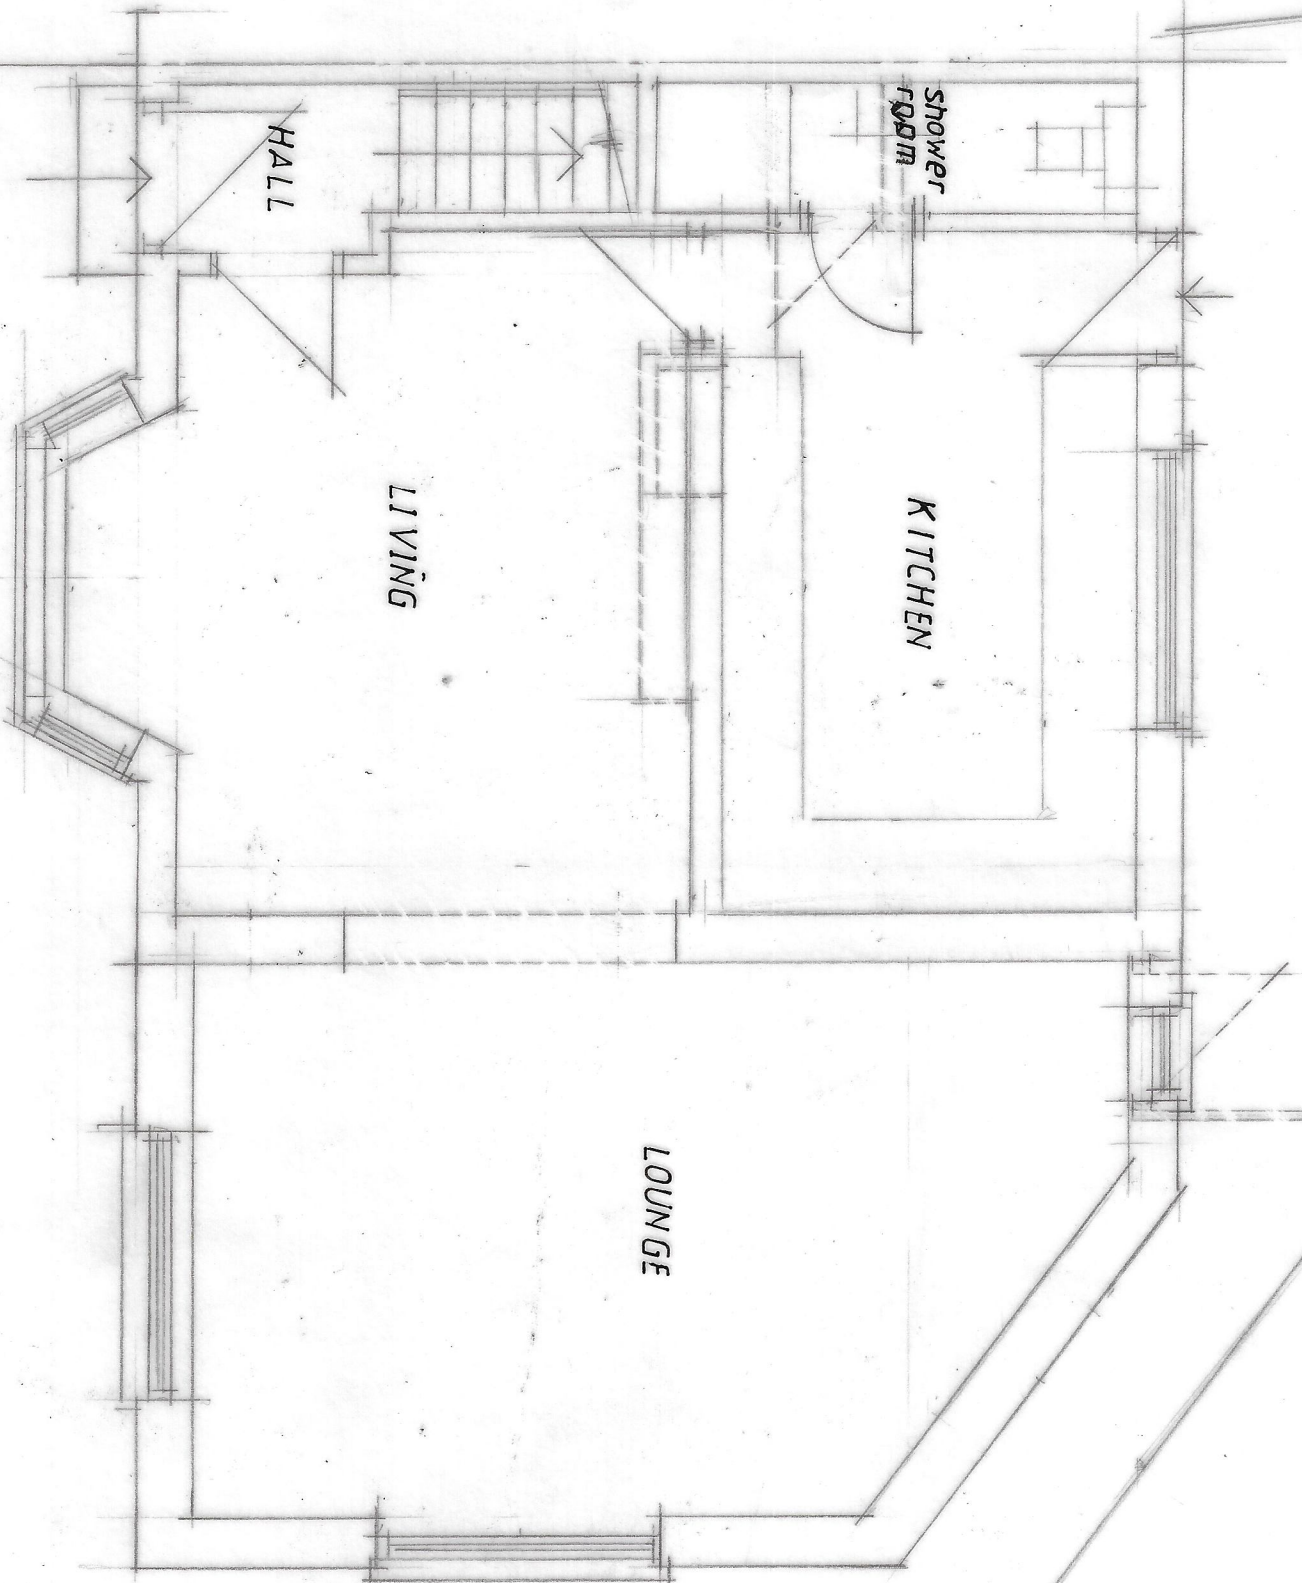

FIRST

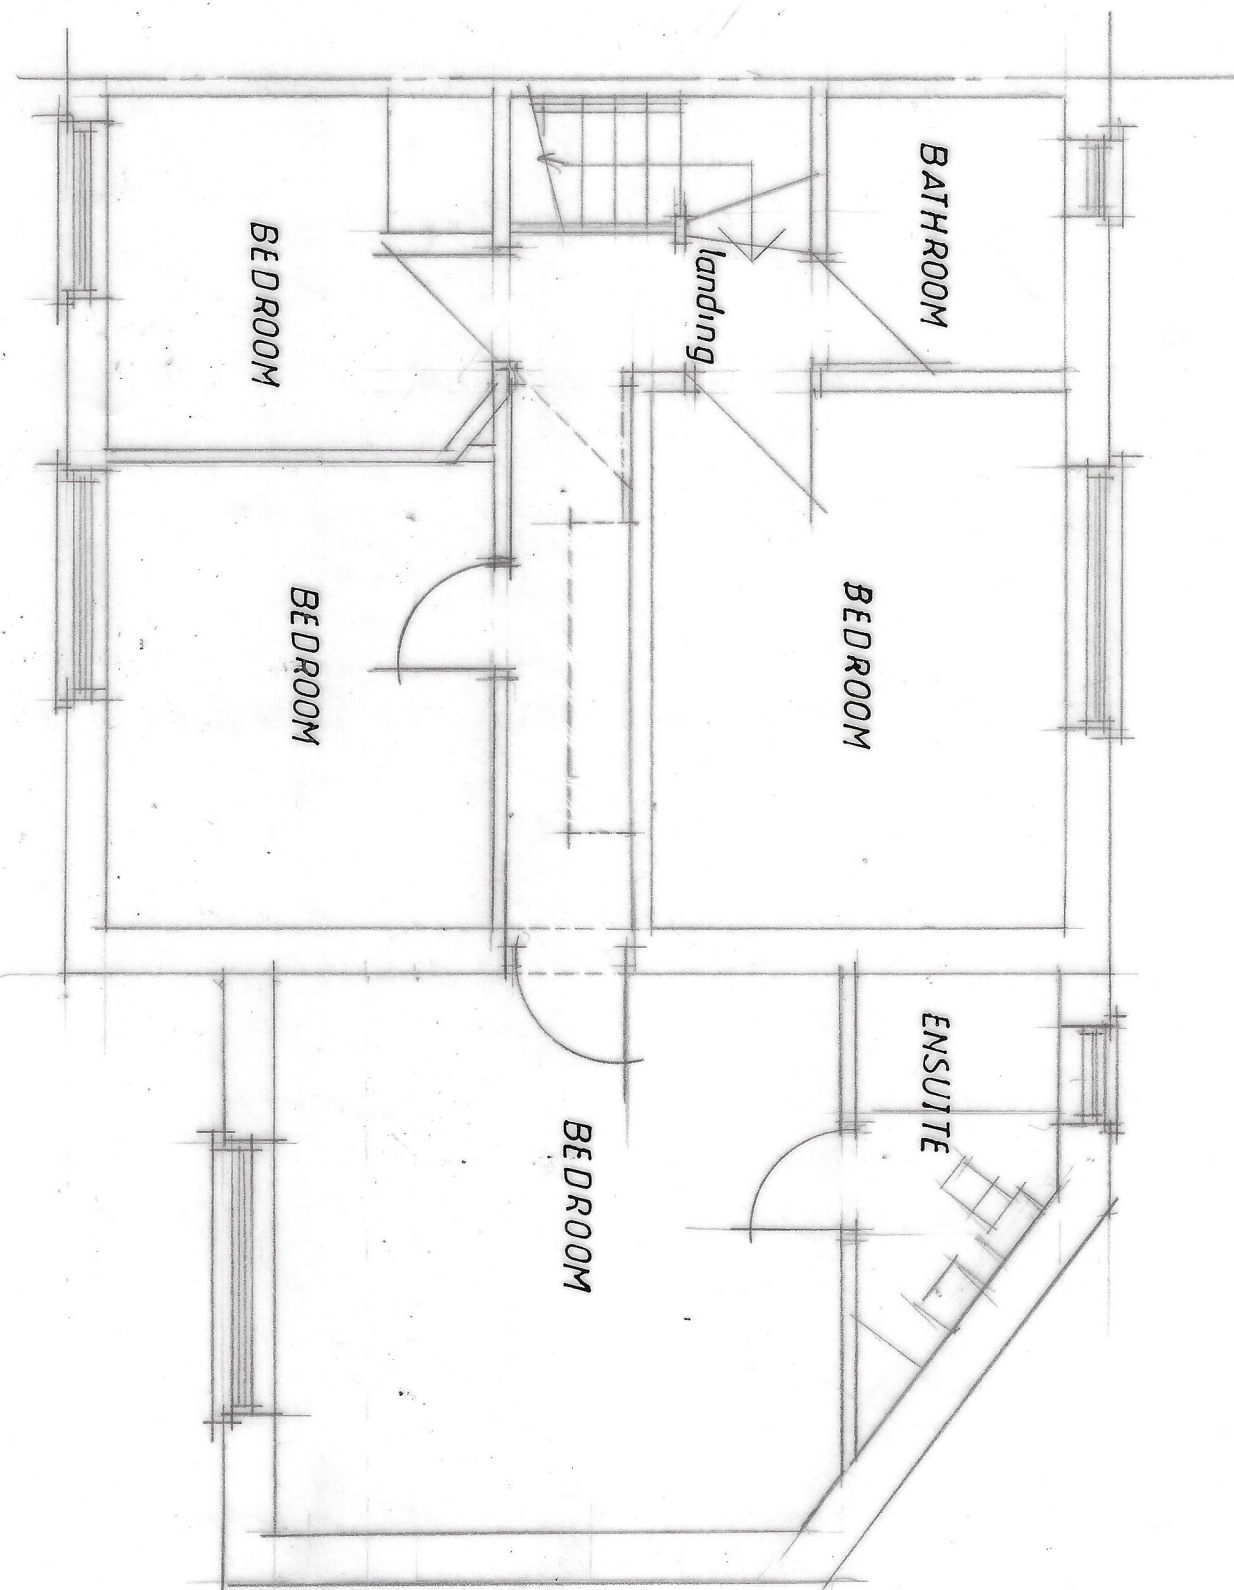

CLIENT		MR A RAOUFI 2 ROTHLEY AVENUE MANCHESTER M22 8EX	
JOB TITLE		PROPOSED TWO STOREY SIDE EXTENSION	
DRAWING TITLE		PLANS AND ELEVATIONS AS PROPOSED	
HOLBOROW + ORMESHER LIMITED		architectural & interior design	
COMPANY ADDRESS		35 OVERTON CLOSE MIDDELTON CHESHIRE SK10 0PZ PHONE: 0770 834 939	
DATE	BY	1	2	
DRAWING NUMBER	2366125102	