


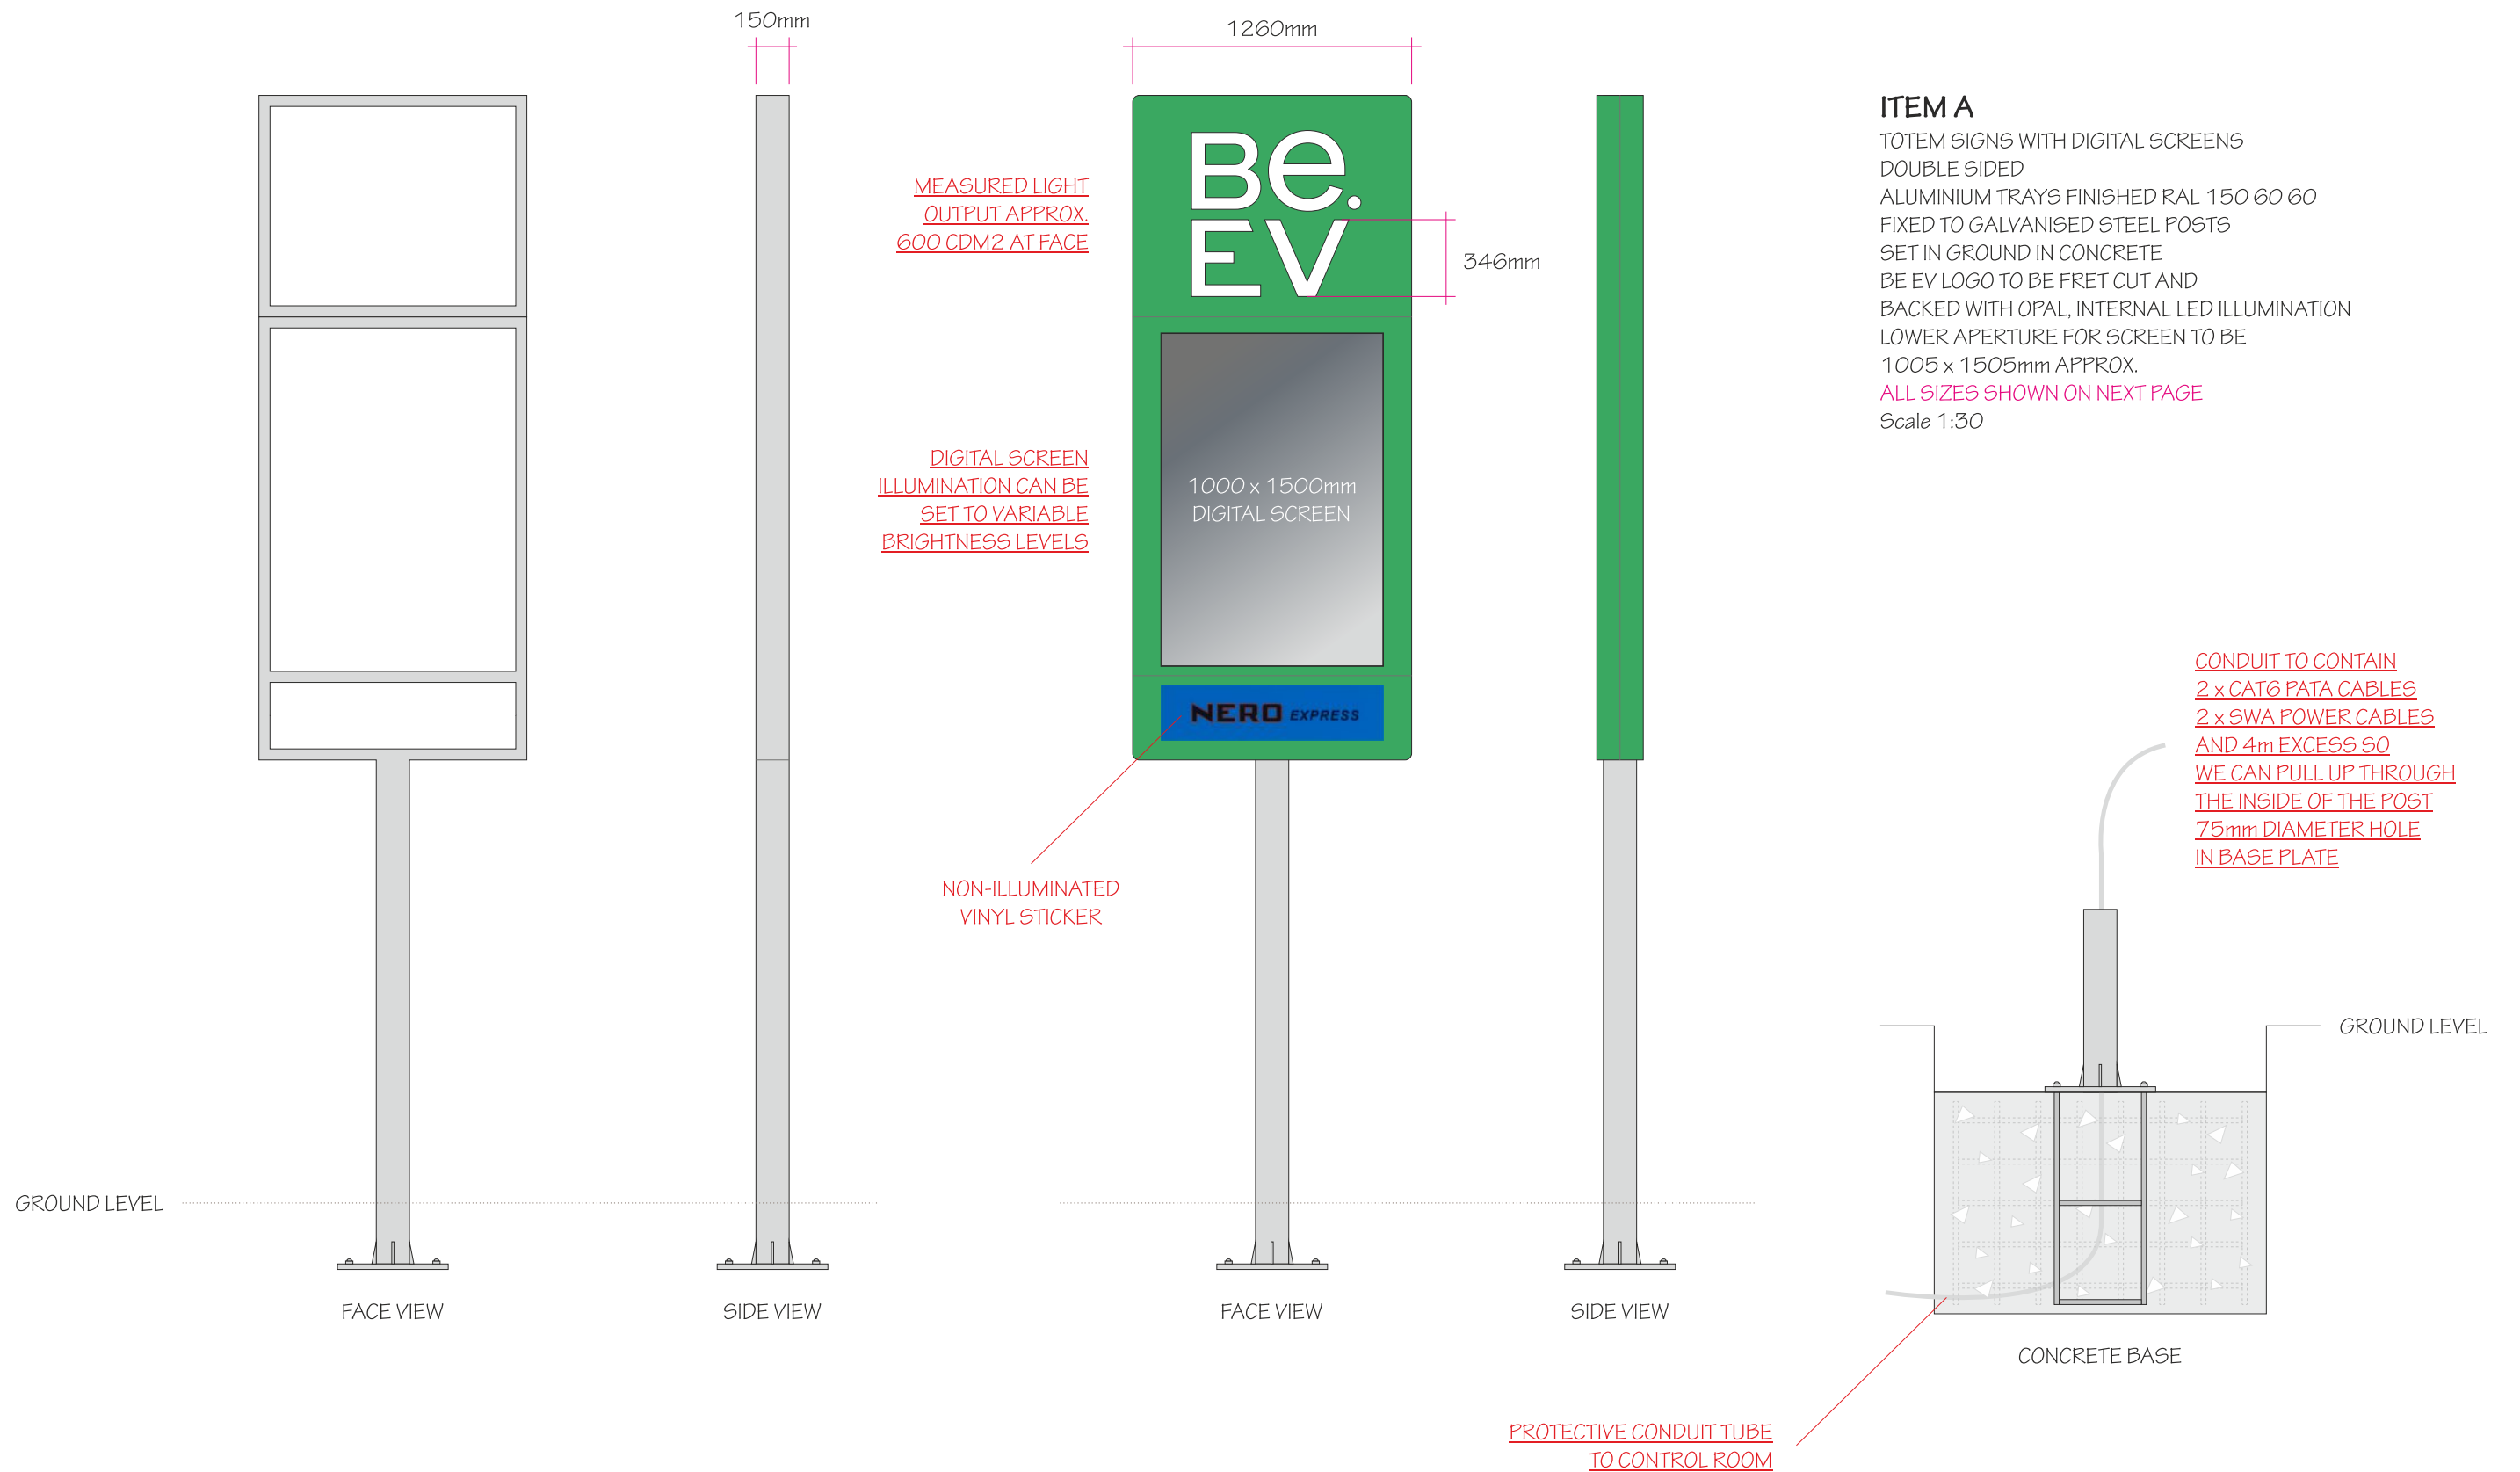

RAL 150
60 60
'ENERGY
GREEN'


ANY COLOURS SHOWN ARE INDICATIVE ONLY AND ARE NOT TRUE REPRESENTATIONS OF THE FINISHED PRODUCT.

THIS DRAWING IS THE PROPERTY OF BENSON SIGNS LIMITED. COPYRIGHT IS RESERVED BY THEM AND IS ISSUED ON THE CONDITION THAT IT IS NOT COPIED OR DISCLOSED BY OR TO ANY UNAUTHORISED PERSONS WITHOUT PRIOR CONSENT IN WRITING OF BENSON SIGNS LIMITED.

CLIENT SPRING & CO.			JOB BE EV		
DATE	10.02.2025	SCALE	AS SHOWN @ A3	DRAWN	M.M.
REV.	01-13.02.25	DWG No.	29069		

Tel: 0151-298 1567 • www.benson-signs.co.uk • info@benson-signs.co.uk • 96-98 Great Howard Street, Liverpool, L3 7AX

BENSON
SIGNS

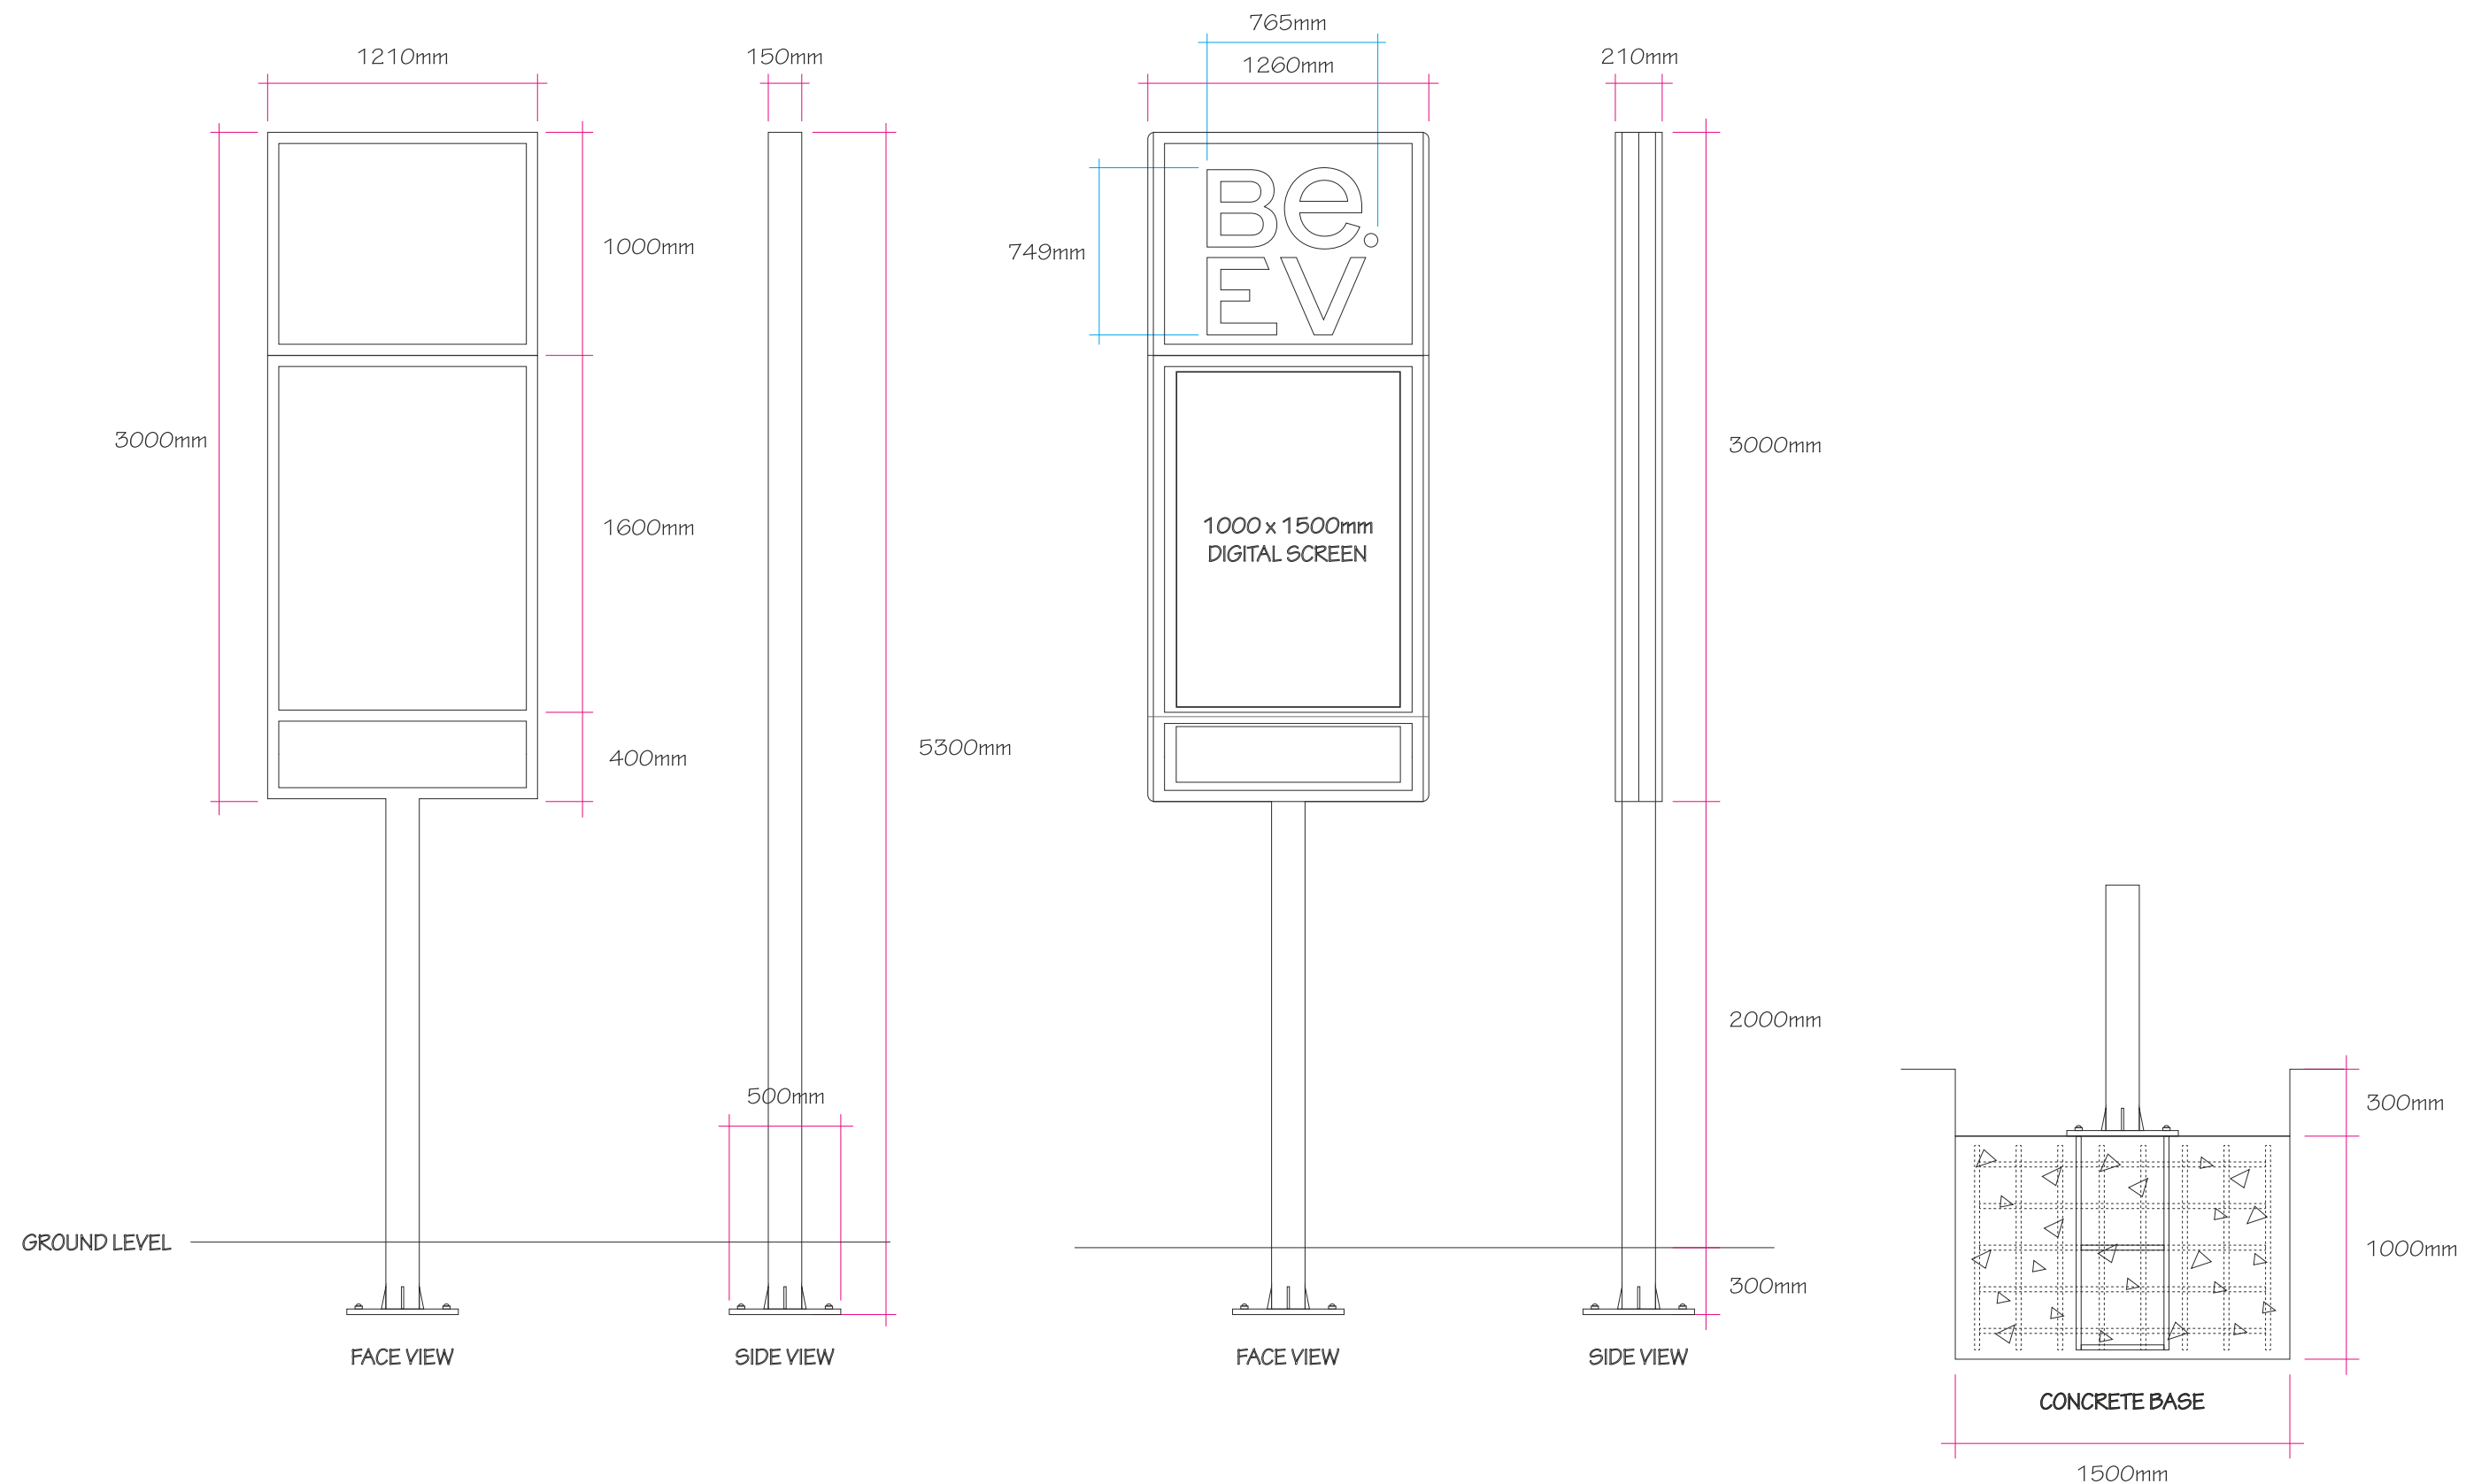

RAL 150
60 60
'ENERGY
GREEN'


ANY COLOURS SHOWN ARE INDICATIVE ONLY AND ARE NOT TRUE REPRESENTATIONS OF THE FINISHED PRODUCT.

THIS DRAWING IS THE PROPERTY OF BENSON SIGNS LIMITED. COPYRIGHT IS RESERVED BY THEM AND IS ISSUED ON THE CONDITION THAT IT IS NOT COPIED OR DISCLOSED BY OR TO ANY UNAUTHORISED PERSONS WITHOUT PRIOR CONSENT IN WRITING OF BENSON SIGNS LIMITED.

CLIENT SPRING & CO.			JOB BE EV		
DATE	10.02.2025	SCALE	A5 SHOWN @ A3	DRAWN	M.M.
REV.	01-13.02.25	DWG No.	29069		


Tel: 0151-298 1567 • www.benson-signs.co.uk • info@benson-signs.co.uk • 96-98 Great Howard Street, Liverpool, L3 7AX

BENSON
SIGNS

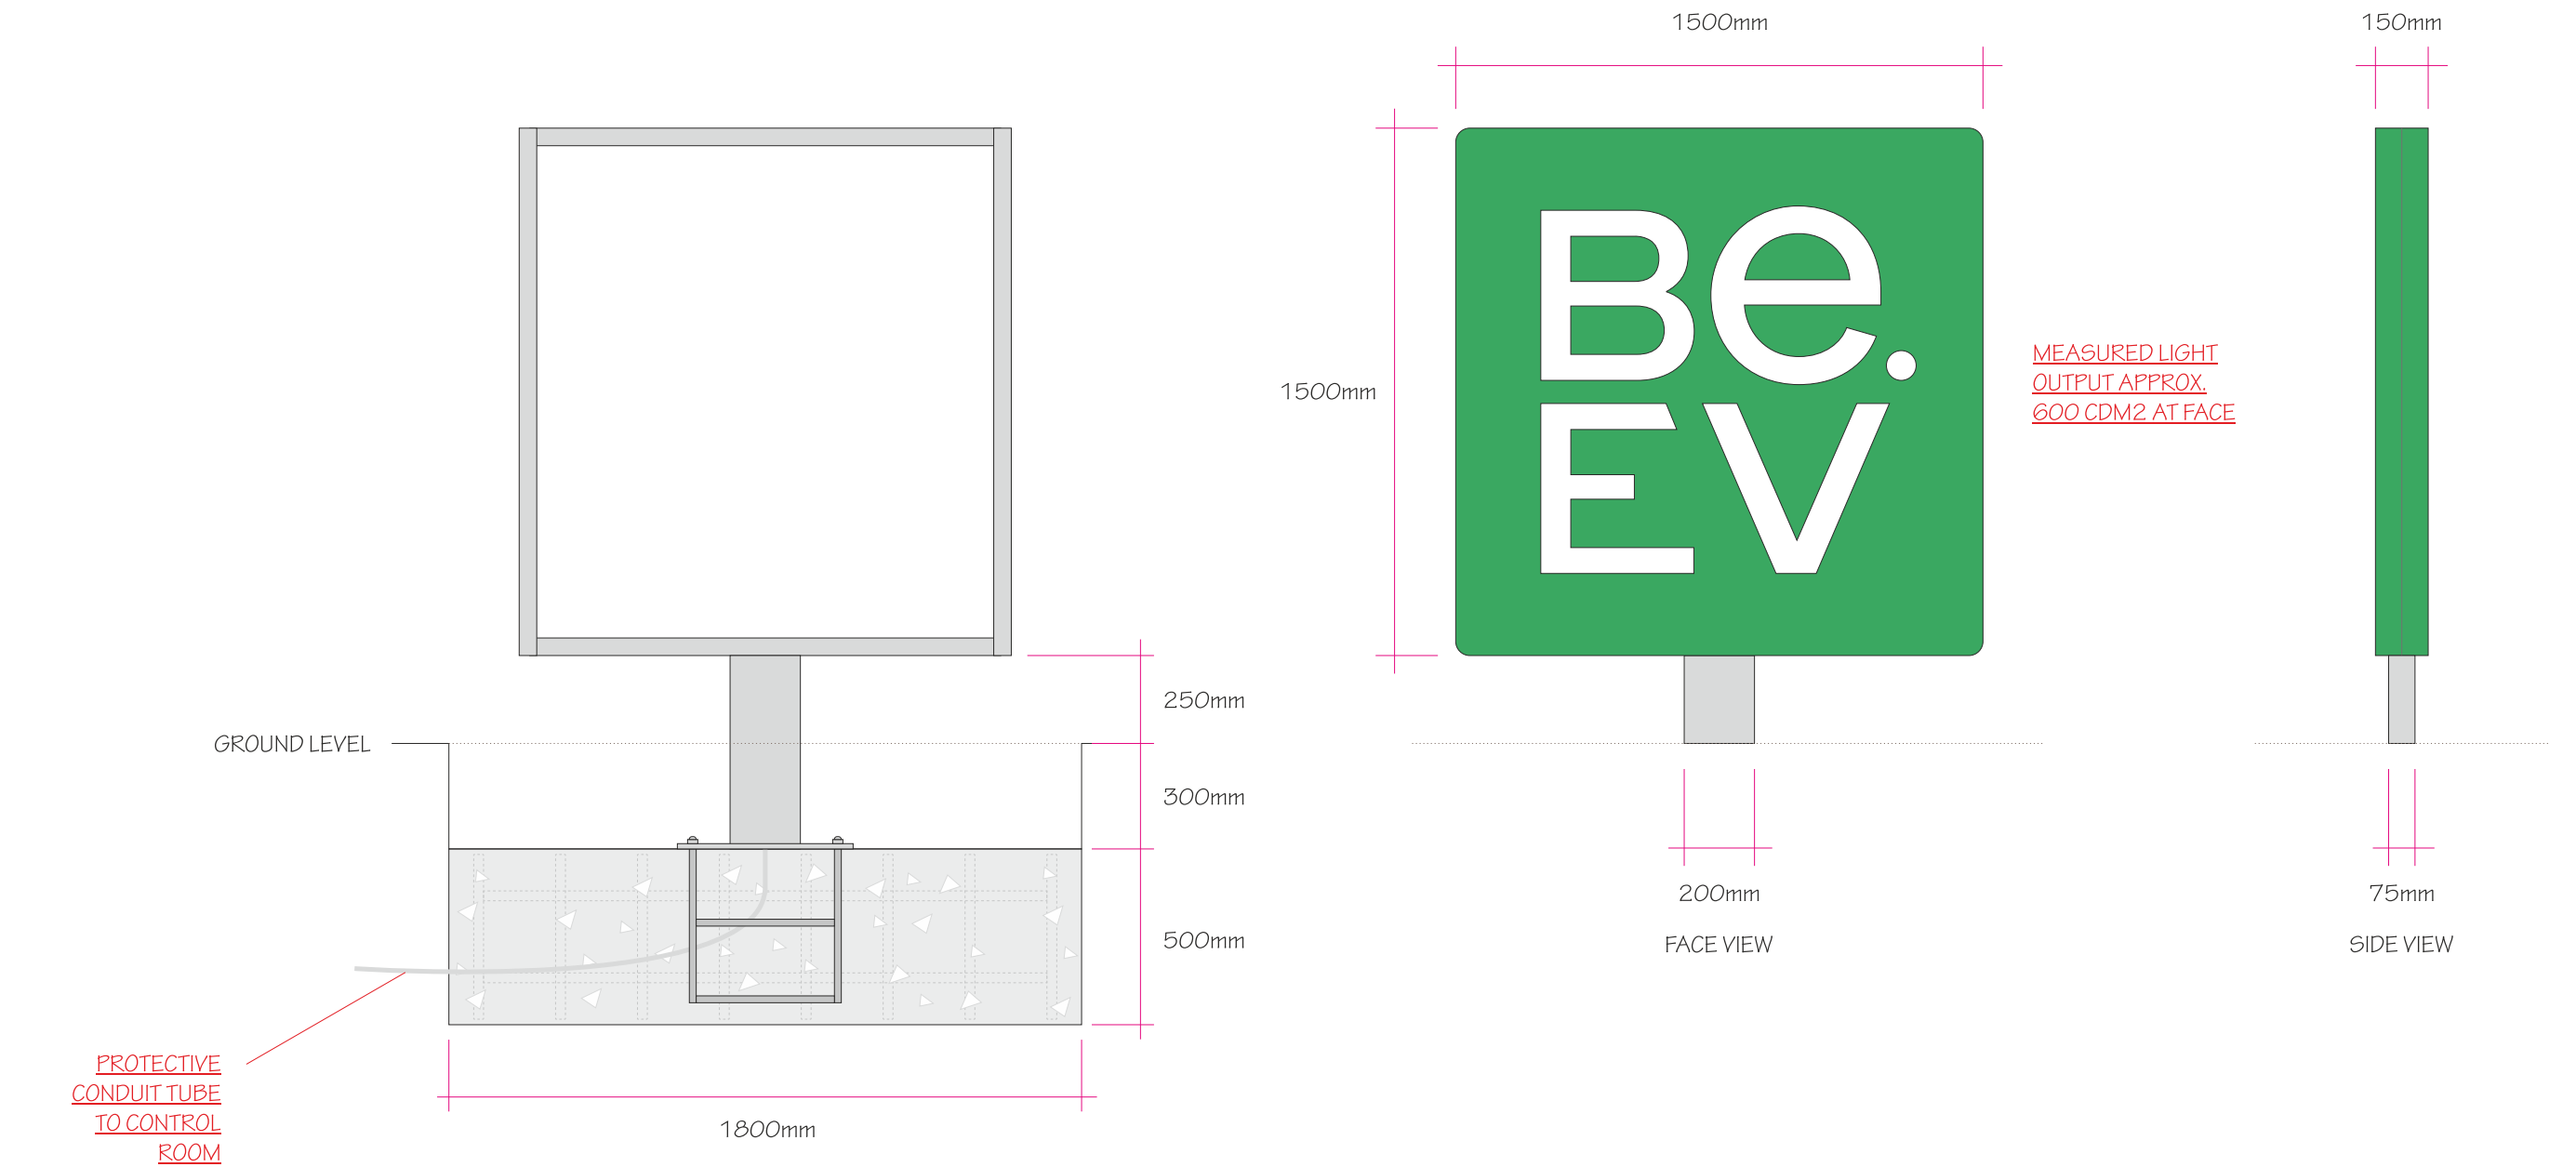

TO CONTAIN 1
POWER CABLE TO
CENTRAL POSITION
OF BASE PLATE
TO COME THROUGH
UP THE POST.
SINGLE POWER
CABLE.
1-5m EXCESS.

ITEM B
FREESTANDING BACK TO BACK TRAY SIGN
WITH FRET CUT LETTERING BACKED UP IN OPAL
INTERNAL LED ILLUMINATION
1500 x 1500mm OVA SIZE, 150mm RETURNS
FIXED TO GALVANISED STEEL STRUCTURE
SET IN GROUND IN CONCRETE
Scale 1:20

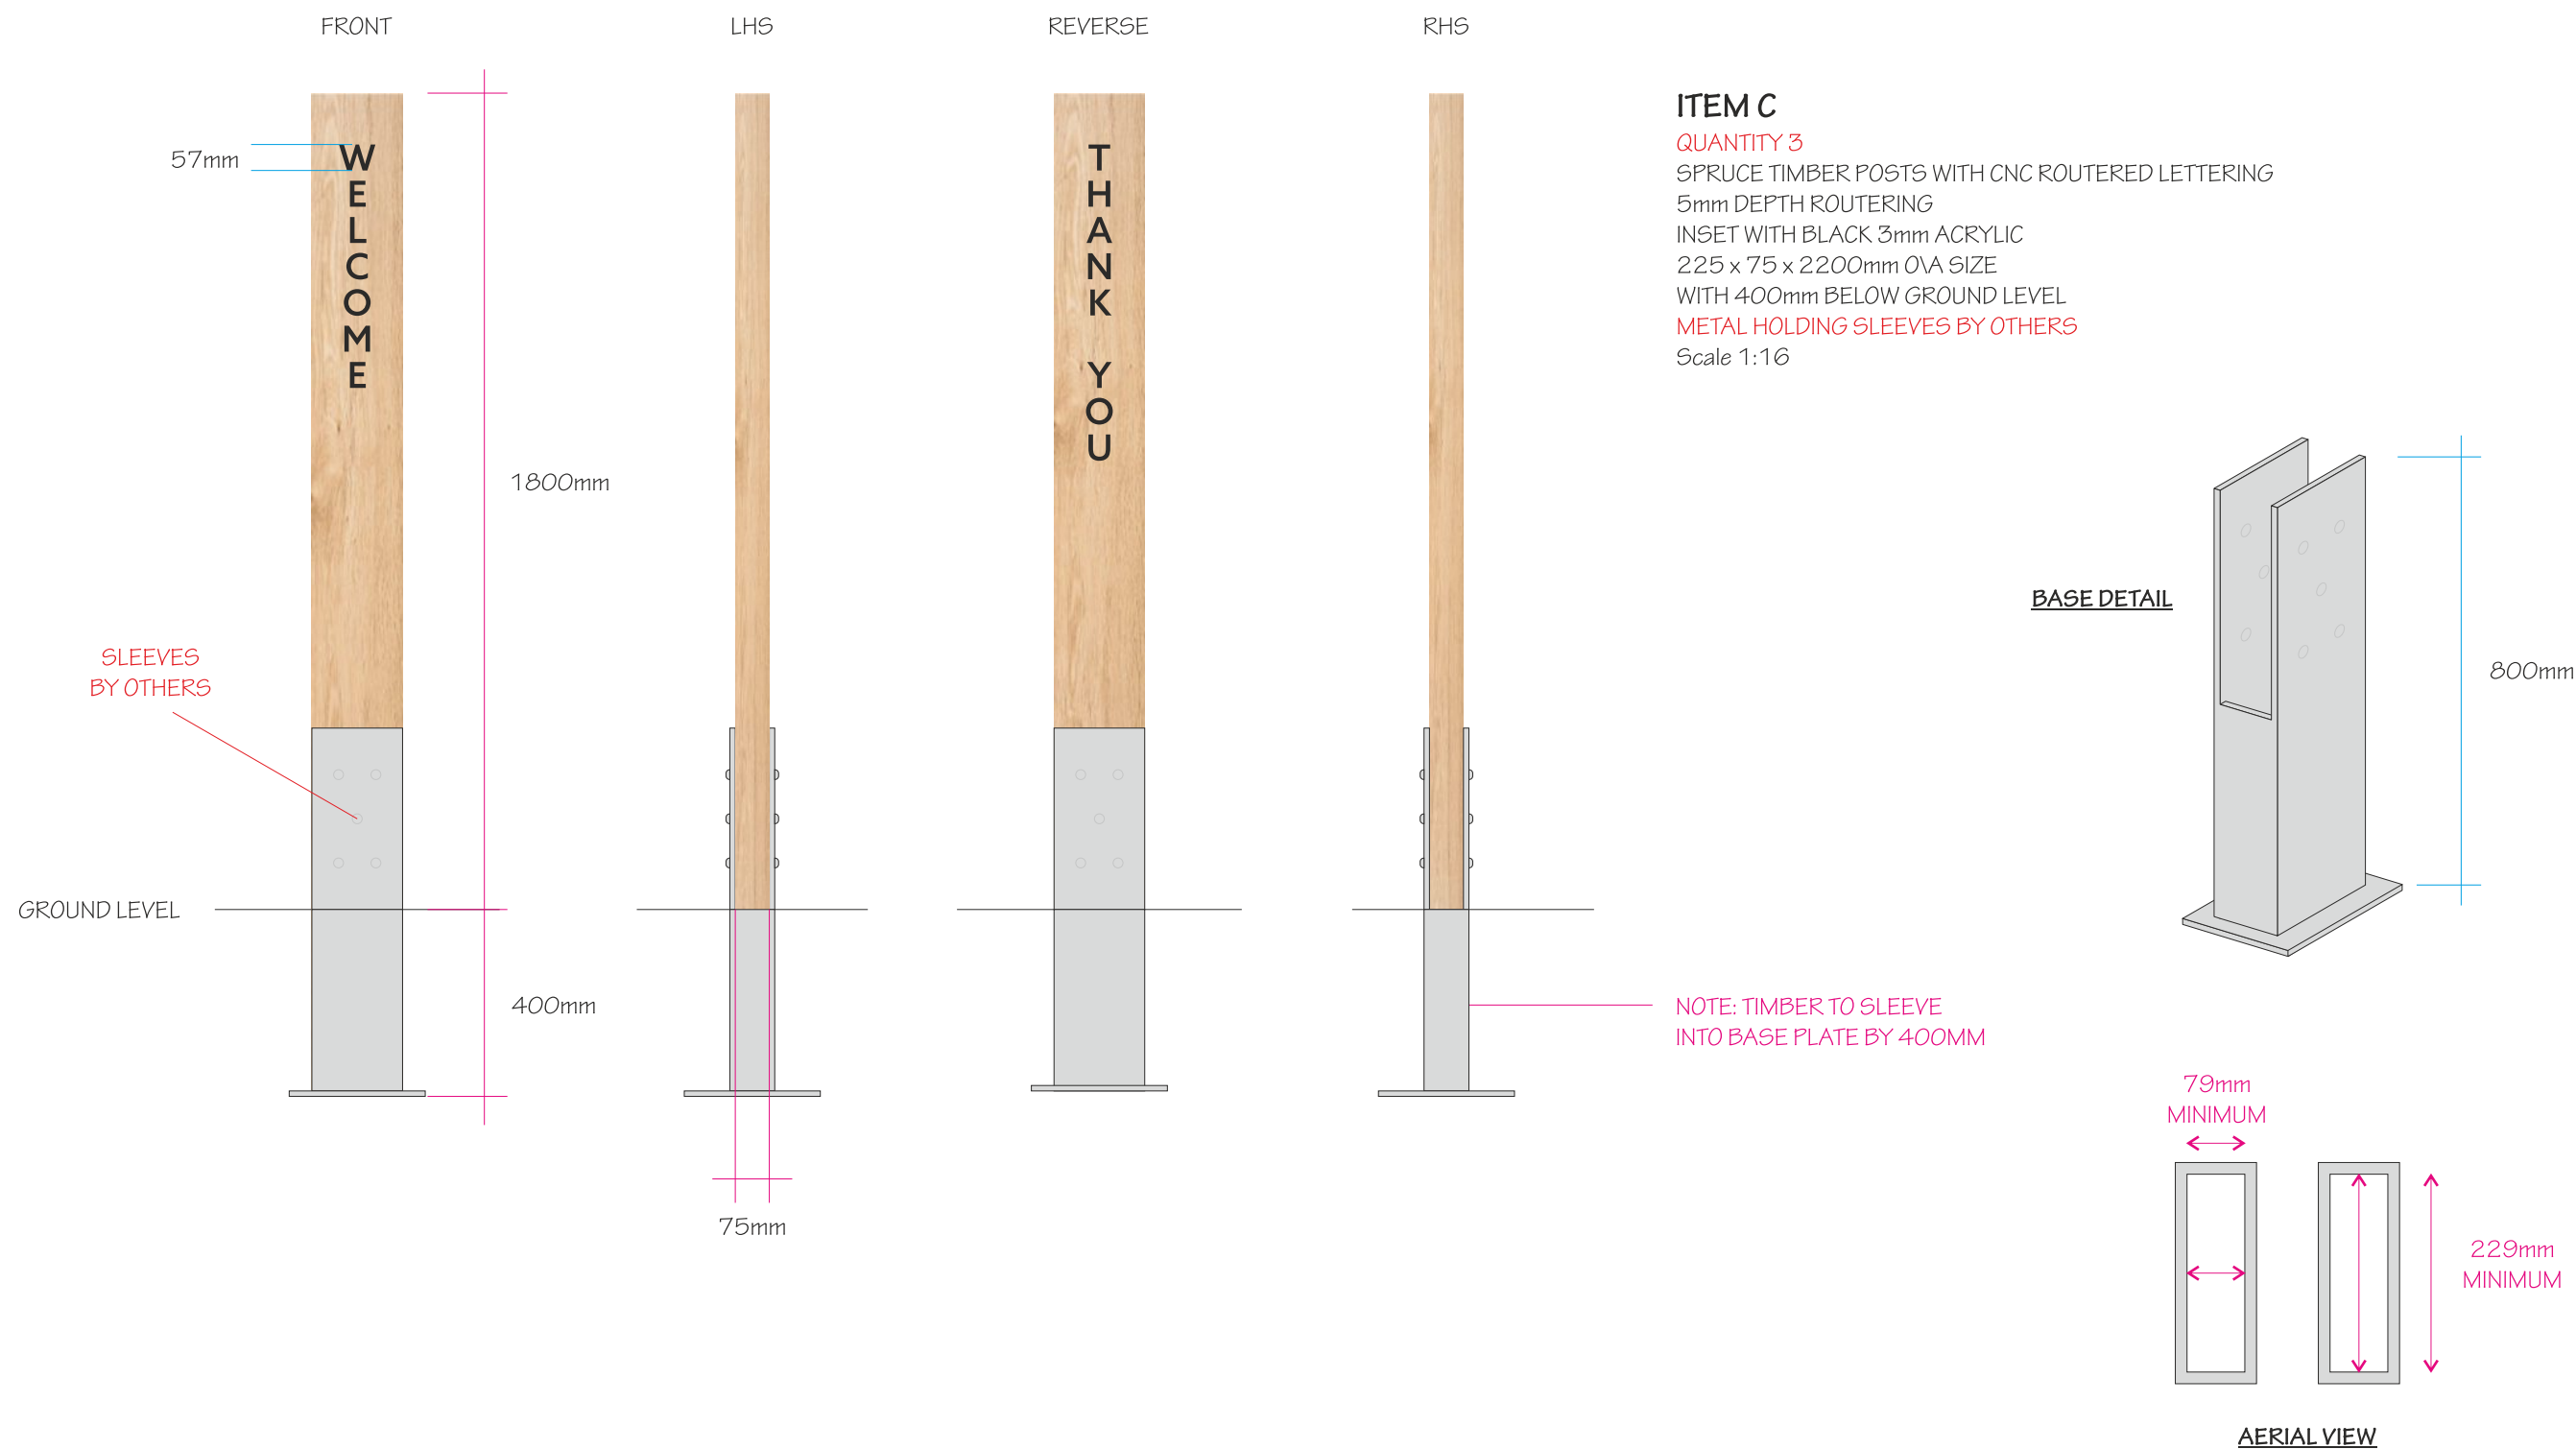

RAL 150
60 60
'ENERGY
GREEN'

ANY COLOURS SHOWN ARE INDICATIVE ONLY AND ARE NOT TRUE REPRESENTATIONS OF THE FINISHED PRODUCT.

THIS DRAWING IS THE PROPERTY OF BENSON SIGNS LIMITED. COPYRIGHT IS RESERVED BY THEM AND IS ISSUED ON THE CONDITION THAT IT IS NOT COPIED OR DISCLOSED BY OR TO ANY UNAUTHORISED PERSONS WITHOUT PRIOR CONSENT IN WRITING OF BENSON SIGNS LIMITED.

CLIENT	SPRING & CO.			JOB	BE EV		
DATE	10.02.2025	SCALE	AS SHOWN @ A3	DRAWN	M.M.	REV.	01-13.02.25
						DWG No.	29069

Tel: 0151-298 1567 • www.benson-signs.co.uk • info@benson-signs.co.uk • 96-98 Great Howard Street, Liverpool, L3 7AX

BENSON
SIGNS