






EXISTING
West Entrance Elevation
Scale 1:40 @ A1

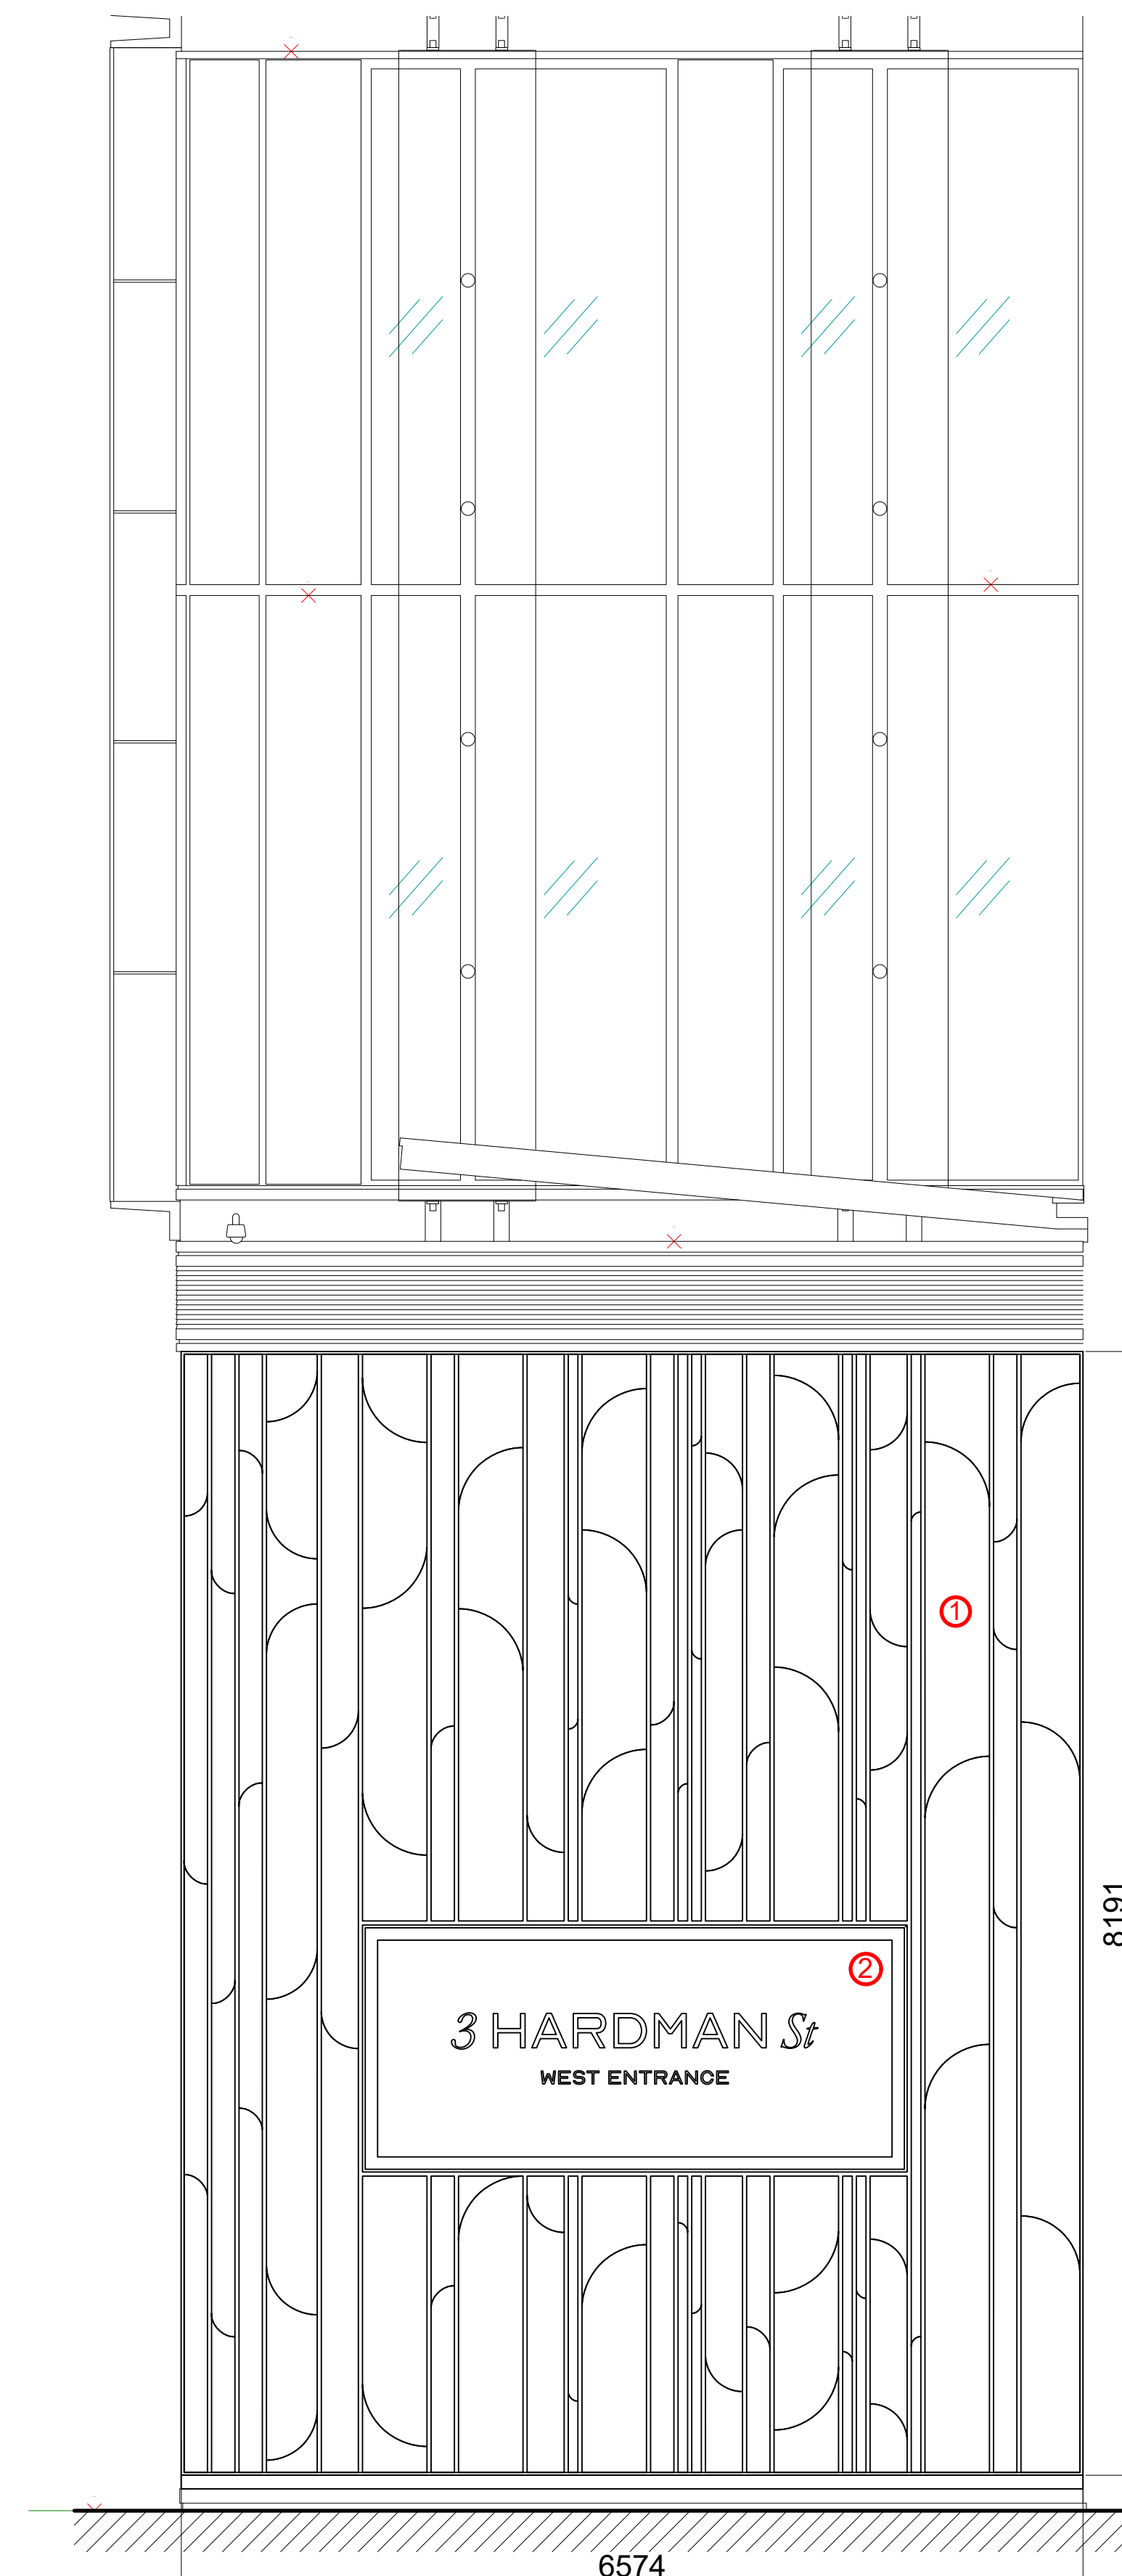

PROPOSED
West Entrance Elevation
Scale 1:40 @ A1

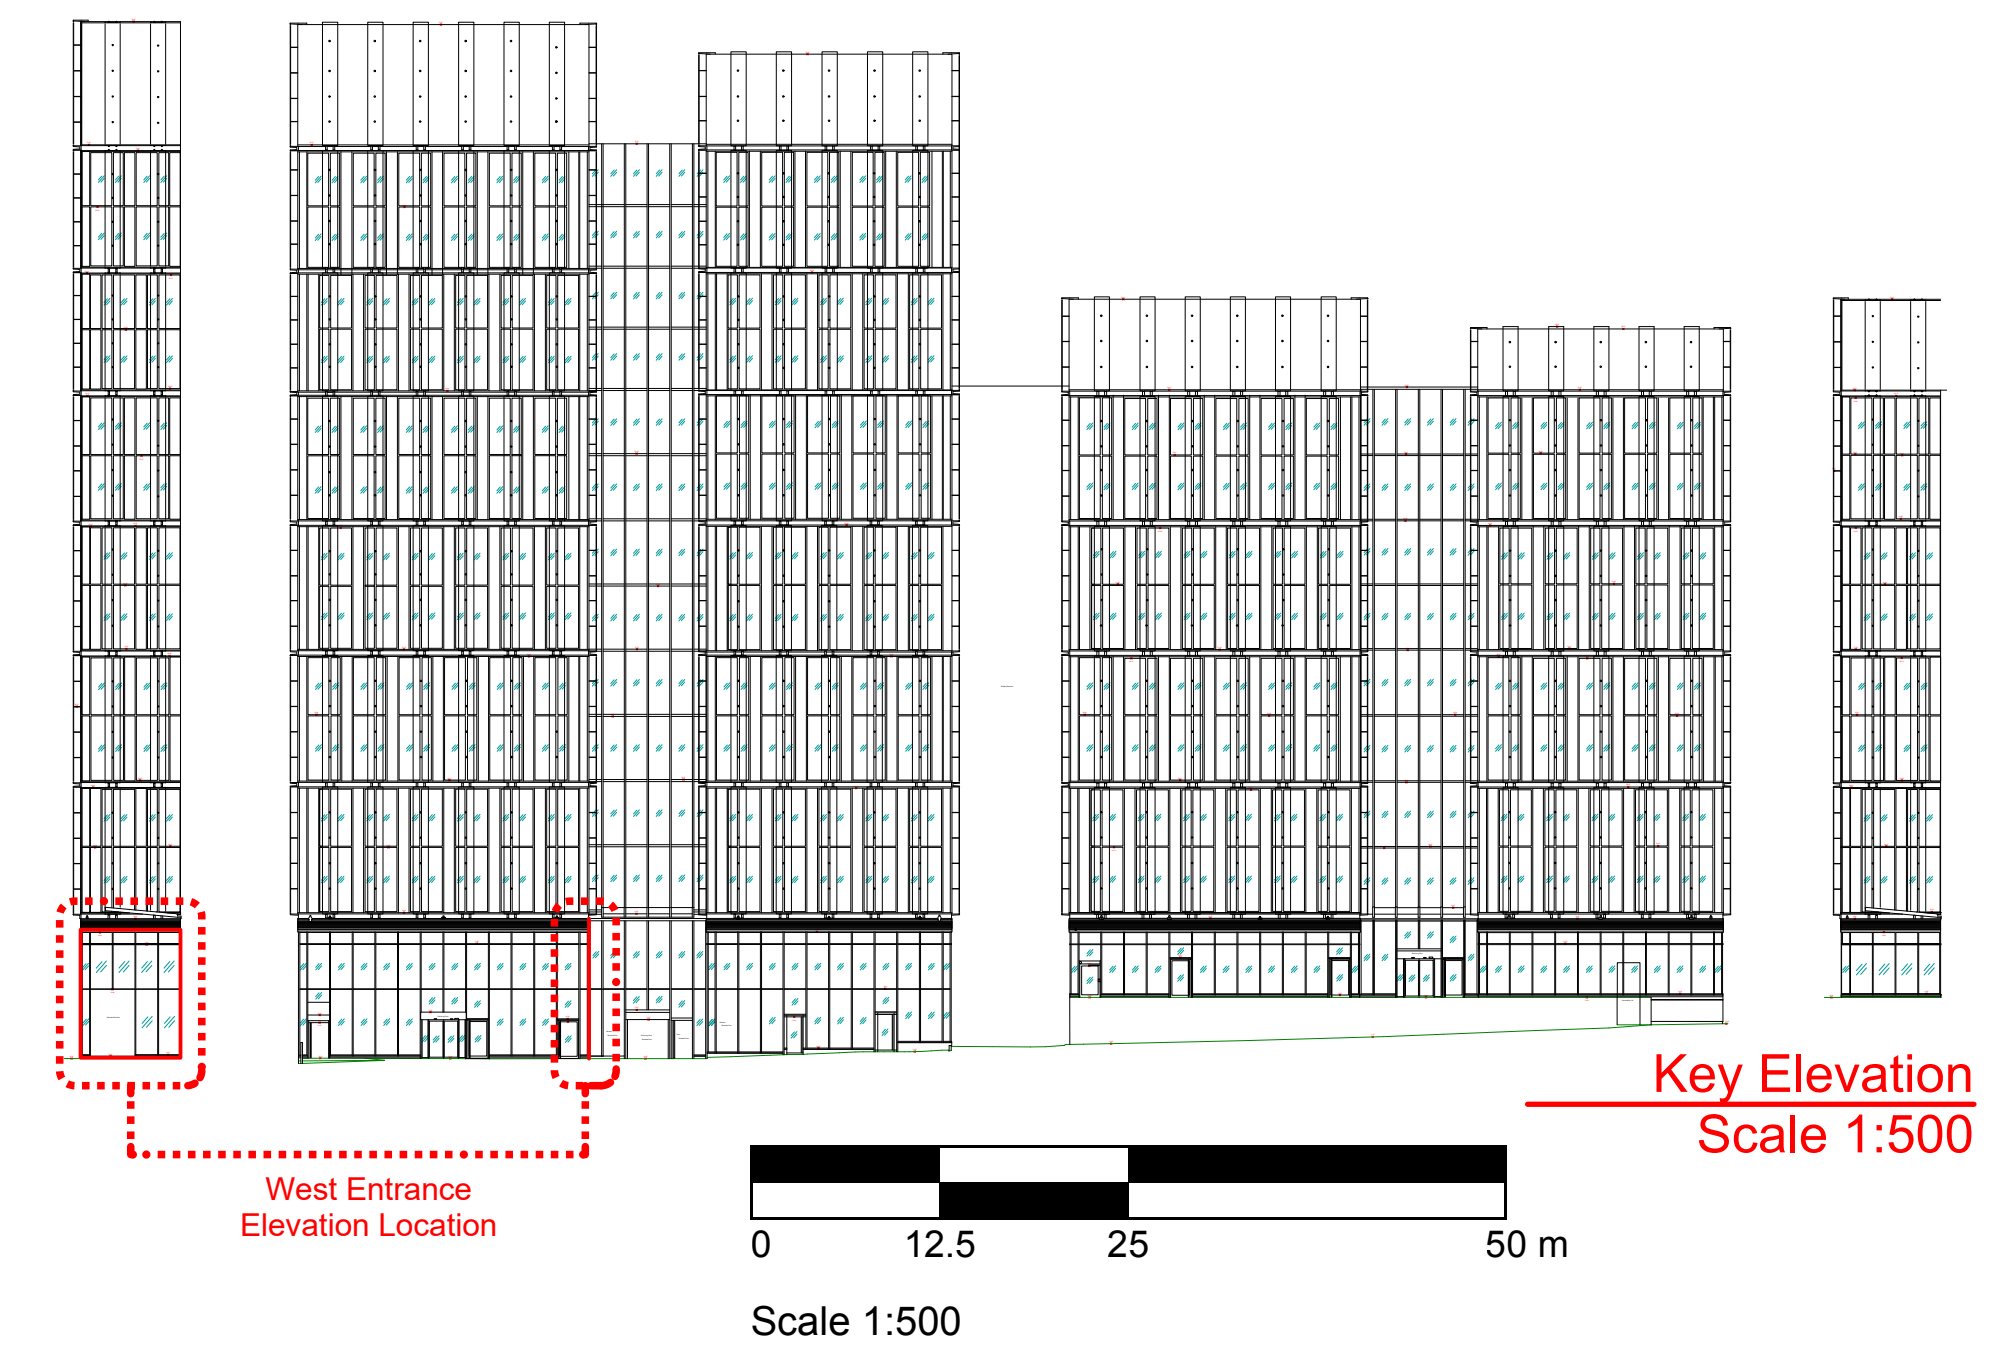

Key Elevation
Scale 1:500

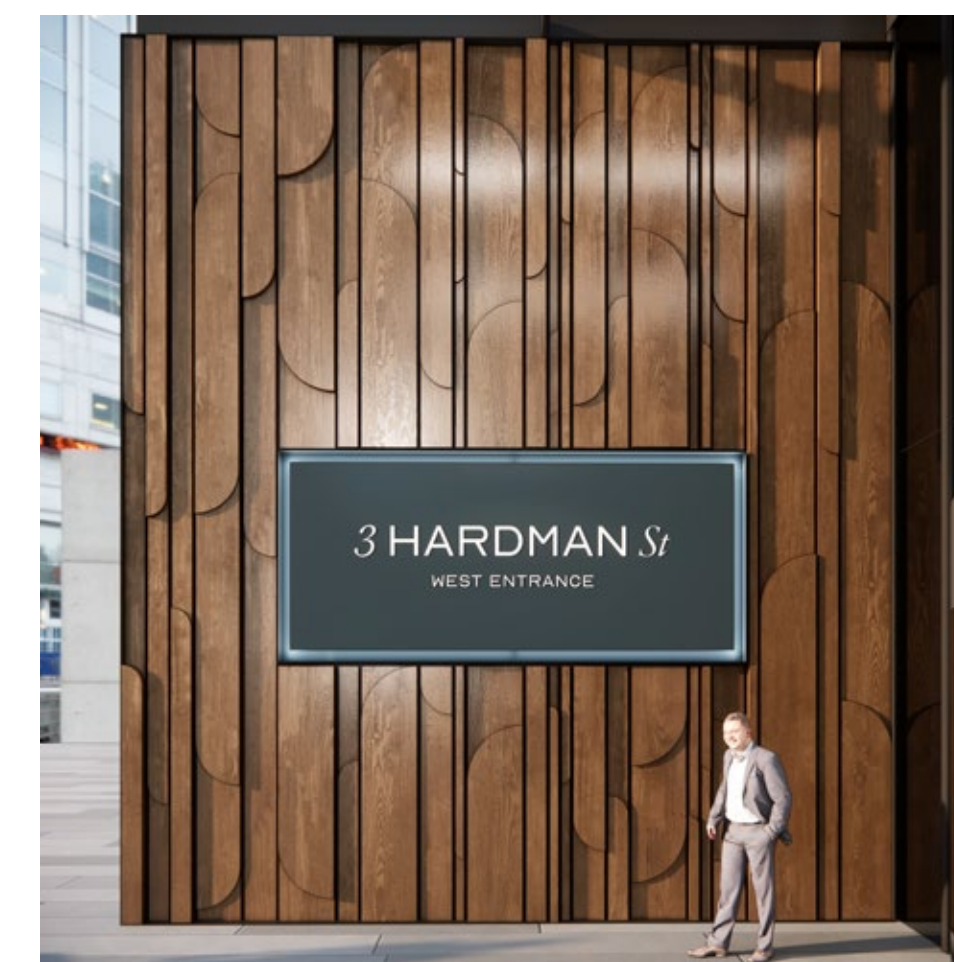

CGI Impression



CGI Impression

- Central blue signage panel matched to Crown Trade paint reference - M7090X



②
Signage backplate colour

- Main panelling paint finish to match wood used internally: Egger Laminate – Brown Cuneo Oak - H3317 ST28



①
Spray coating look and feel

-Feature wall panel comprising folded aluminium panels, fitted with aluminium bars (varying widths)

- Powder coated paint finish with wood effect.

- to be mounted onto an aluminium angle framework fitted to glazing support structure.

-Central panel to be a fabricated aluminium light box, biscuit tin construction, face aperture cut and fitted with push through opal acrylic letters

-Low level LED backlighting.

Notes

PROJECT:	3 HARDMAN STREET, MANCHESTER
CLIENT:	MAPLETREE INVESTMENTS
DRAWING:	J2-001-EXT-West Proposed
DATE:	17.12.2024