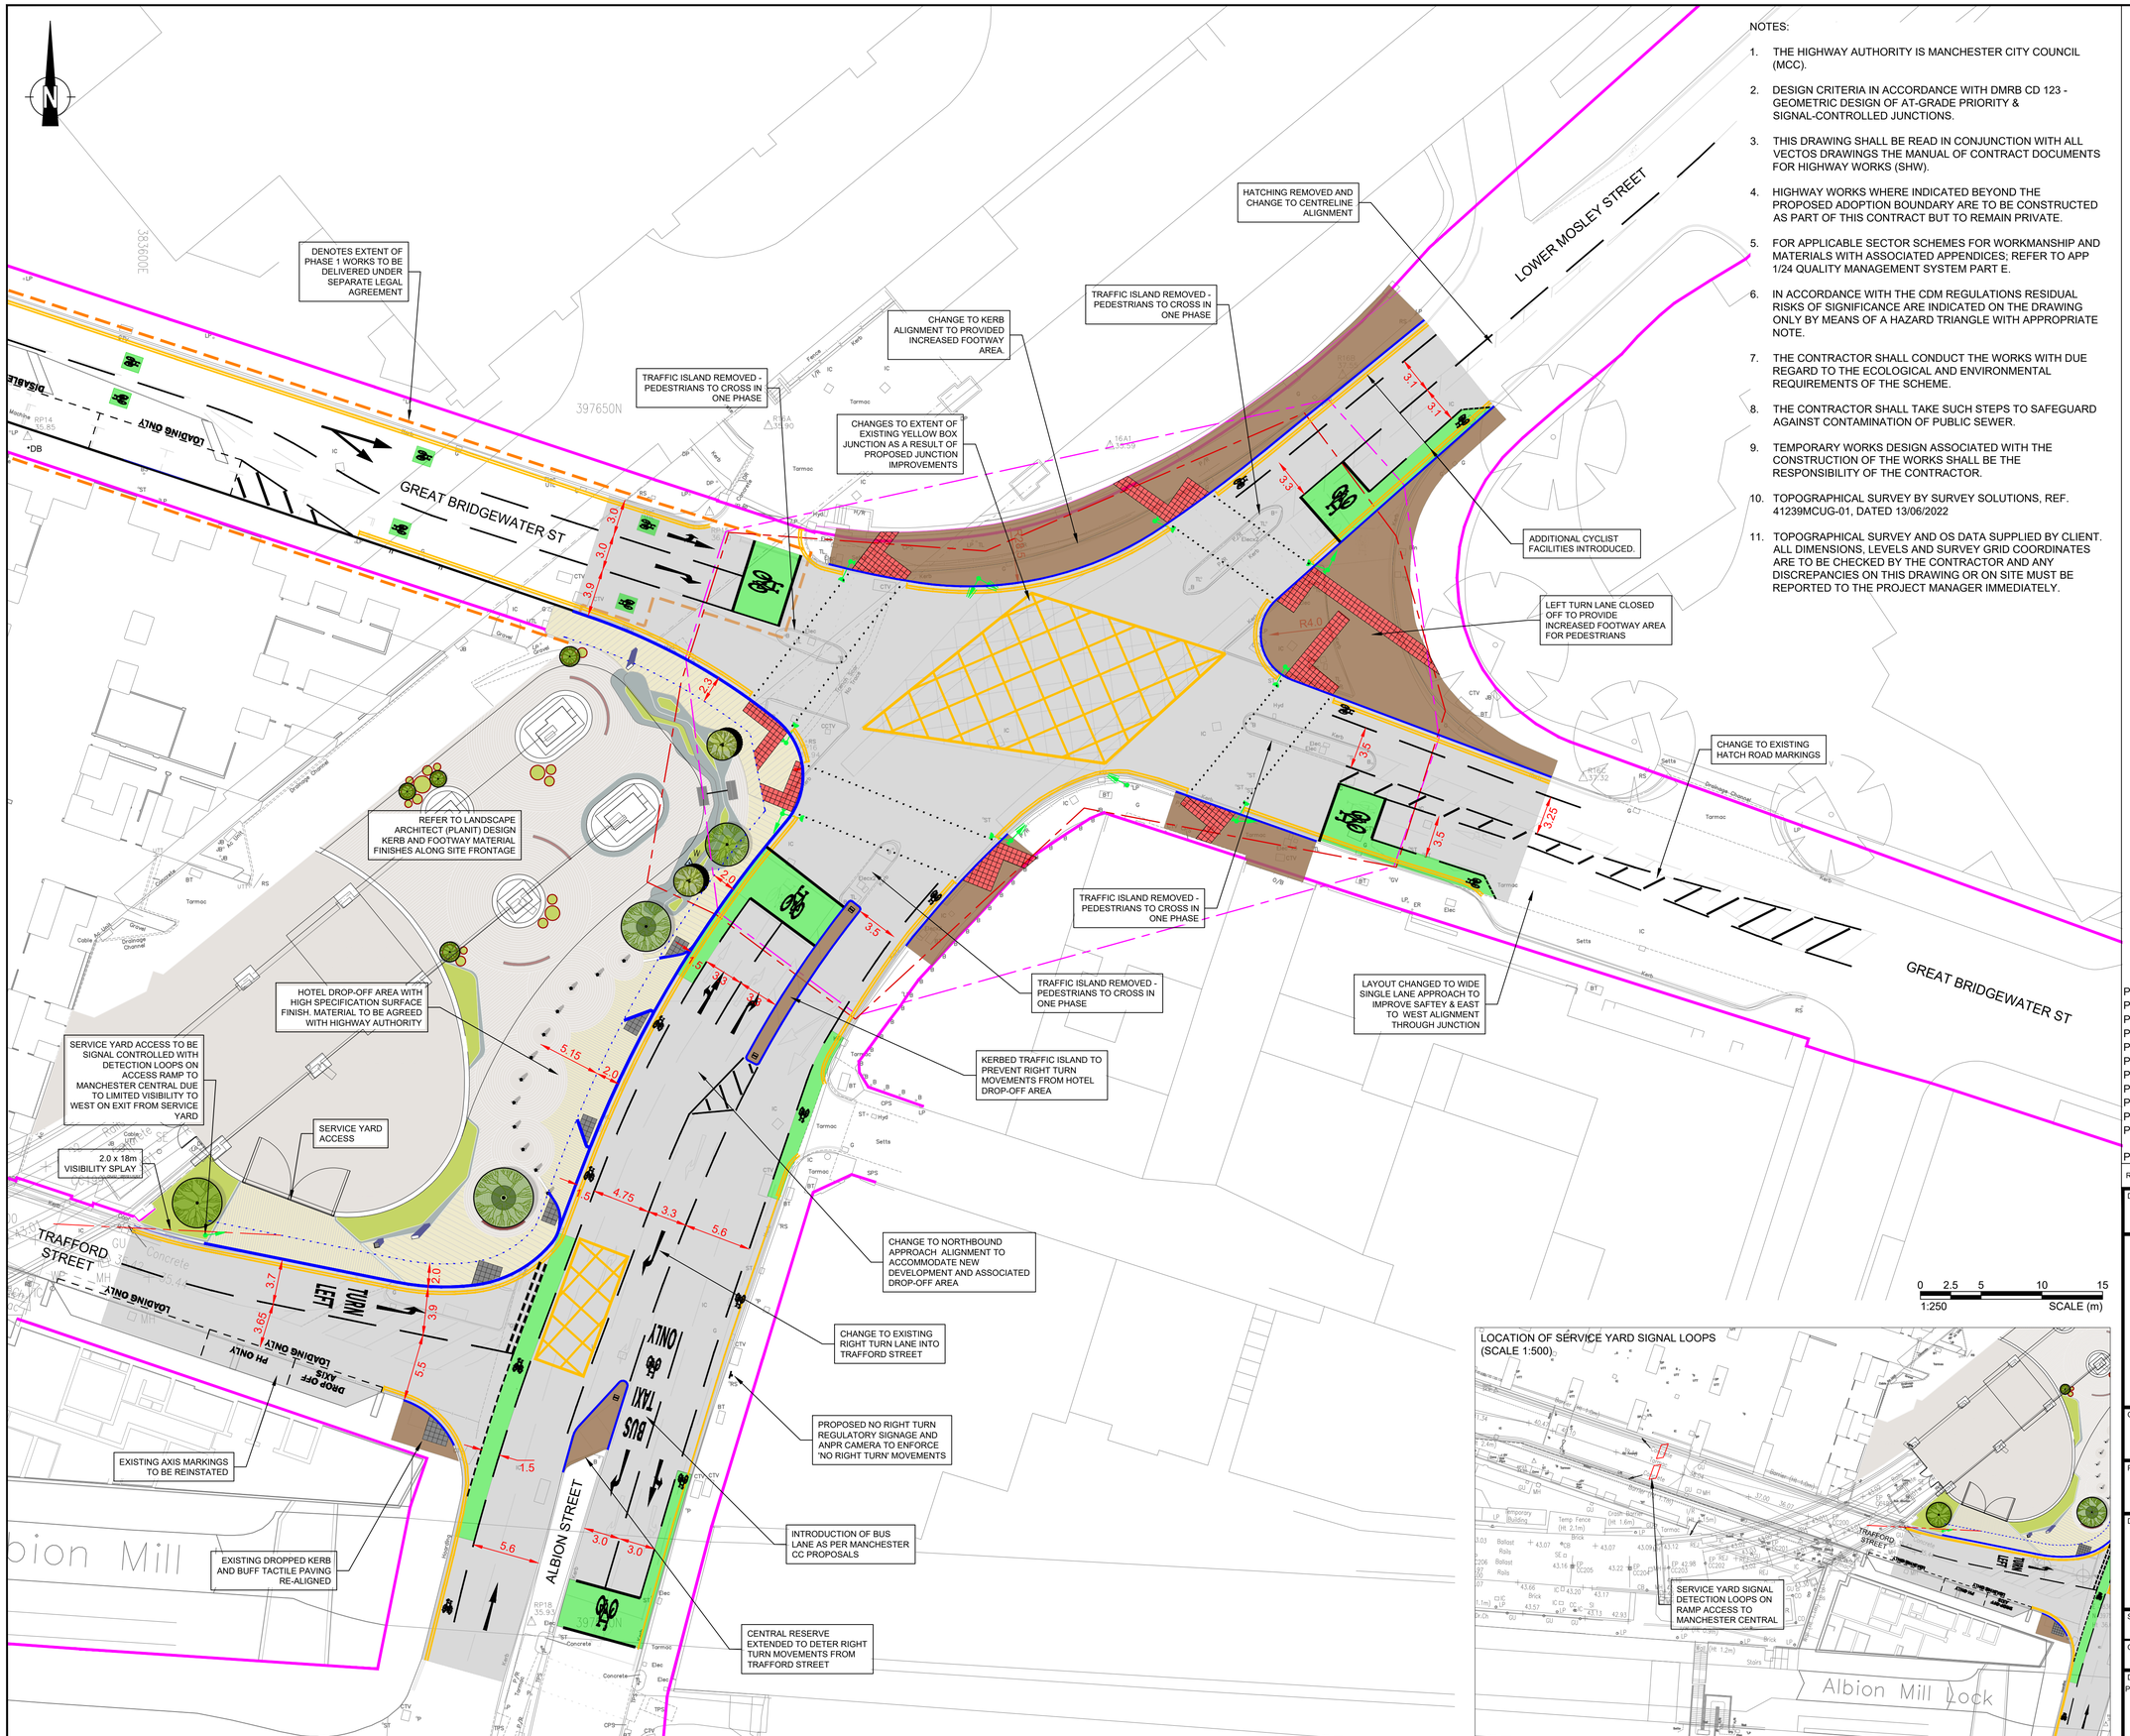


NOTES:

1. THE HIGHWAY AUTHORITY IS MANCHESTER CITY COUNCIL (MCC).
2. DESIGN CRITERIA IN ACCORDANCE WITH DMRB CD 123 - GEOMETRIC DESIGN OF AT-GRADE PRIORITY & SIGNAL-CONTROLLED JUNCTIONS.
3. THIS DRAWING SHALL BE READ IN CONJUNCTION WITH ALL VECTOS DRAWINGS THE MANUAL OF CONTRACT DOCUMENTS FOR HIGHWAY WORKS (SHW).
4. HIGHWAY WORKS WHERE INDICATED BEYOND THE PROPOSED ADOPTION BOUNDARY ARE TO BE CONSTRUCTED AS PART OF THIS CONTRACT BUT TO REMAIN PRIVATE.
5. FOR APPLICABLE SECTOR SCHEMES FOR WORKMANSHIP AND MATERIALS WITH ASSOCIATED APPENDICES; REFER TO APP 1/24 QUALITY MANAGEMENT SYSTEM PART E.
6. IN ACCORDANCE WITH THE CDM REGULATIONS RESIDUAL RISKS OF SIGNIFICANCE ARE INDICATED ON THE DRAWING ONLY BY MEANS OF A HAZARD TRIANGLE WITH APPROPRIATE NOTE.
7. THE CONTRACTOR SHALL CONDUCT THE WORKS WITH DUE REGARD TO THE ECOLOGICAL AND ENVIRONMENTAL REQUIREMENTS OF THE SCHEME.
8. THE CONTRACTOR SHALL TAKE SUCH STEPS TO SAFEGUARD AGAINST CONTAMINATION OF PUBLIC SEWER.
9. TEMPORARY WORKS DESIGN ASSOCIATED WITH THE CONSTRUCTION OF THE WORKS SHALL BE THE RESPONSIBILITY OF THE CONTRACTOR.
10. TOPOGRAPHICAL SURVEY BY SURVEY SOLUTIONS, REF. 41239MCUG-01, DATED 13/06/2022
11. TOPOGRAPHICAL SURVEY AND OS DATA SUPPLIED BY CLIENT. ALL DIMENSIONS, LEVELS AND SURVEY GRID COORDINATES ARE TO BE CHECKED BY THE CONTRACTOR AND ANY DISCREPANCIES ON THIS DRAWING OR ON SITE MUST BE REPORTED TO THE PROJECT MANAGER IMMEDIATELY.

KEY:

- EXISTING HIGHWAY BOUNDARY
- PROPOSED KERB LINE
- PROPOSED DELINEATION OF PUBLIC HIGHWAY AND DEVELOPMENT SITE. DETAILS TO BE AGREED WITH HIGHWAY AUTHORITY.
- PROPOSED CARRIAGEWAY RESURFACING / REPROFILING
- PROPOSED FOOTWAY CONSTRUCTION / RECONSTRUCTION OF EXISTING
- PROPOSED CYCLE LANE - GREEN HATCH AREAS
- RED TACTILE PAVING - PROPOSED / EXISTING CONTROLLED PEDESTRIAN CROSSING
- BUFF TACTILE PAVING - PROPOSED / EXISTING UNCONTROLLED PEDESTRIAN CROSSING
- GREY / CHARCOAL TACTILE PAVING - PROPOSED / EXISTING UNCONTROLLED PEDESTRIAN CROSSING
- PROPOSED SIGNAL POLES / PUSH BUTTONS (NOTE: INDICATIVE - EXACT DETAILS TO BE CONFIRMED BY TfGM DESIGN)

SAFETY, HEALTH AND ENVIRONMENTAL INFORMATION

PLEASE REFER TO THE HEALTH AND SAFETY FILE FOR A FULL LIST OF THE HAZARDS ASSOCIATED WITH THIS WORK - THE FOLLOWING ARE THE MOST SIGNIFICANT ITEMS TO BE AWARE OF..

CONSTRUCTION

1. OPERATIVES TO TAKE PRECAUTIONS WHEN WORKING ADJACENT TO OR WITHIN OPEN EXCAVATIONS. METHOD STATEMENT TO BE PRODUCED BY CONTRACTOR PRIOR TO WORKS COMMENCING.
2. ATTENTION IS DRAWN TO THE EXISTENCE OF BOTH EXISTING UNDERGROUND AND OVERHEAD UTILITIES.

ENVIRONMENTAL

1. EXISTING WATERCOURSES IN CLOSE PROXIMITY TO WORKS, A POLLUTION PREVENTION STRATEGY AND WORKING METHOD STATEMENTS TO BE PRODUCED BY THE CONTRACTOR FOR ALL WORKS.
2. CONSIDERATION GIVEN TO NOISE LEVELS GIVEN PROXIMITY TO EXISTING PROPERTIES.
3. CONSIDERATION GIVEN TO GROUND CONDITIONS. CONTRACTOR TO REVIEW GEOTECHNICAL REPORT PRIOR TO UNDERTAKEN EXCAVATION WORKS.

WORK CAN ONLY BE CARRIED OUT BY SUITABLY TRAINED AND BRIEFED PERSONNEL.

AWAITING TECHNICAL APPROVAL

This drawing has NOT been technically approved by Local Authority and/or Water Authority. All works subject to change through technical review process with relevant approving authorities.

Rev	Details	Drawn	Checked	Auth	Date
P12	PLANIT DESIGN UPDATED	IW	GD	GD	31.03.2025
P11	MINOR DESIGN UPDATE	IW	GD	GD	19.03.2025
P10	MCC COMMENTS	IW	GD	GD	11.03.2025
P09	SIGNAL JCTN EAST ARM REVISED	IW	GD	GD	20.02.2025
P08	SIGNAL JCTN EAST ARM REVISED	IW	GD	GD	13.02.2025
P07	ALBION STREET DESIGN REVISED	IW	GD	GD	10.02.2025
P06	PLANIT DESIGN ADDED	IW	GD	GD	31.10.2024
P05	LAYBY REVISED	IW	GD	GD	29.10.2024
P04	ALBION STREET DESIGN REVISED	IW	GD	GD	14.10.2024
P03	ALBION STREET DESIGN REVISED	IW	GD	GD	08.10.2024
P02	TRAFFORD ST ENTRANCE REVISED SITE LAYOUT UPDATED	IW	NM	NM	18.01.2024
P01	LOADING BAY RELOCATED	IW	NM	NM	03.11.2023

Drawing Status: FOR REVIEW & COMMENT
Suitability: S3

0 2.5 5 10 15
1:250 SCALE (m)

LOCATION OF SERVICE YARD SIGNAL LOOPS (SCALE 1:500)

vectos. | PART OF SLR
4th Floor Oxford Place
61 Oxford Street
Manchester
M1 6EQ
t: 0161 228 1008
e: manchester@vectos.co.uk
LRQA CERTIFIED ISO 9001

Client: SALBOY CENTRAL LIMITED

Project Title: VIADUX PHASE 2 S278 WORKS

Drawing Title: GREAT BRIDGEWATER STREET / ALBERT STREET JUNCTION GENERAL ARRANGEMENT

Scale	Designed	Drawn	Checked	Authorised
1:250	IW	IW	NM	NM
Original Size	**Date**	**Date**	**Date**	**Date**
A1	25.10.2023	25.10.2023	25.10.2023	25.10.2023

Drawing Number: PIN/Proj. Ref. No. | Originator | Volume | Location | Type | Role | Number
SVA - VEC - 0 - P2 -DR-CH- 0000

Project Ref. No.: VD23901

Revision: P12