


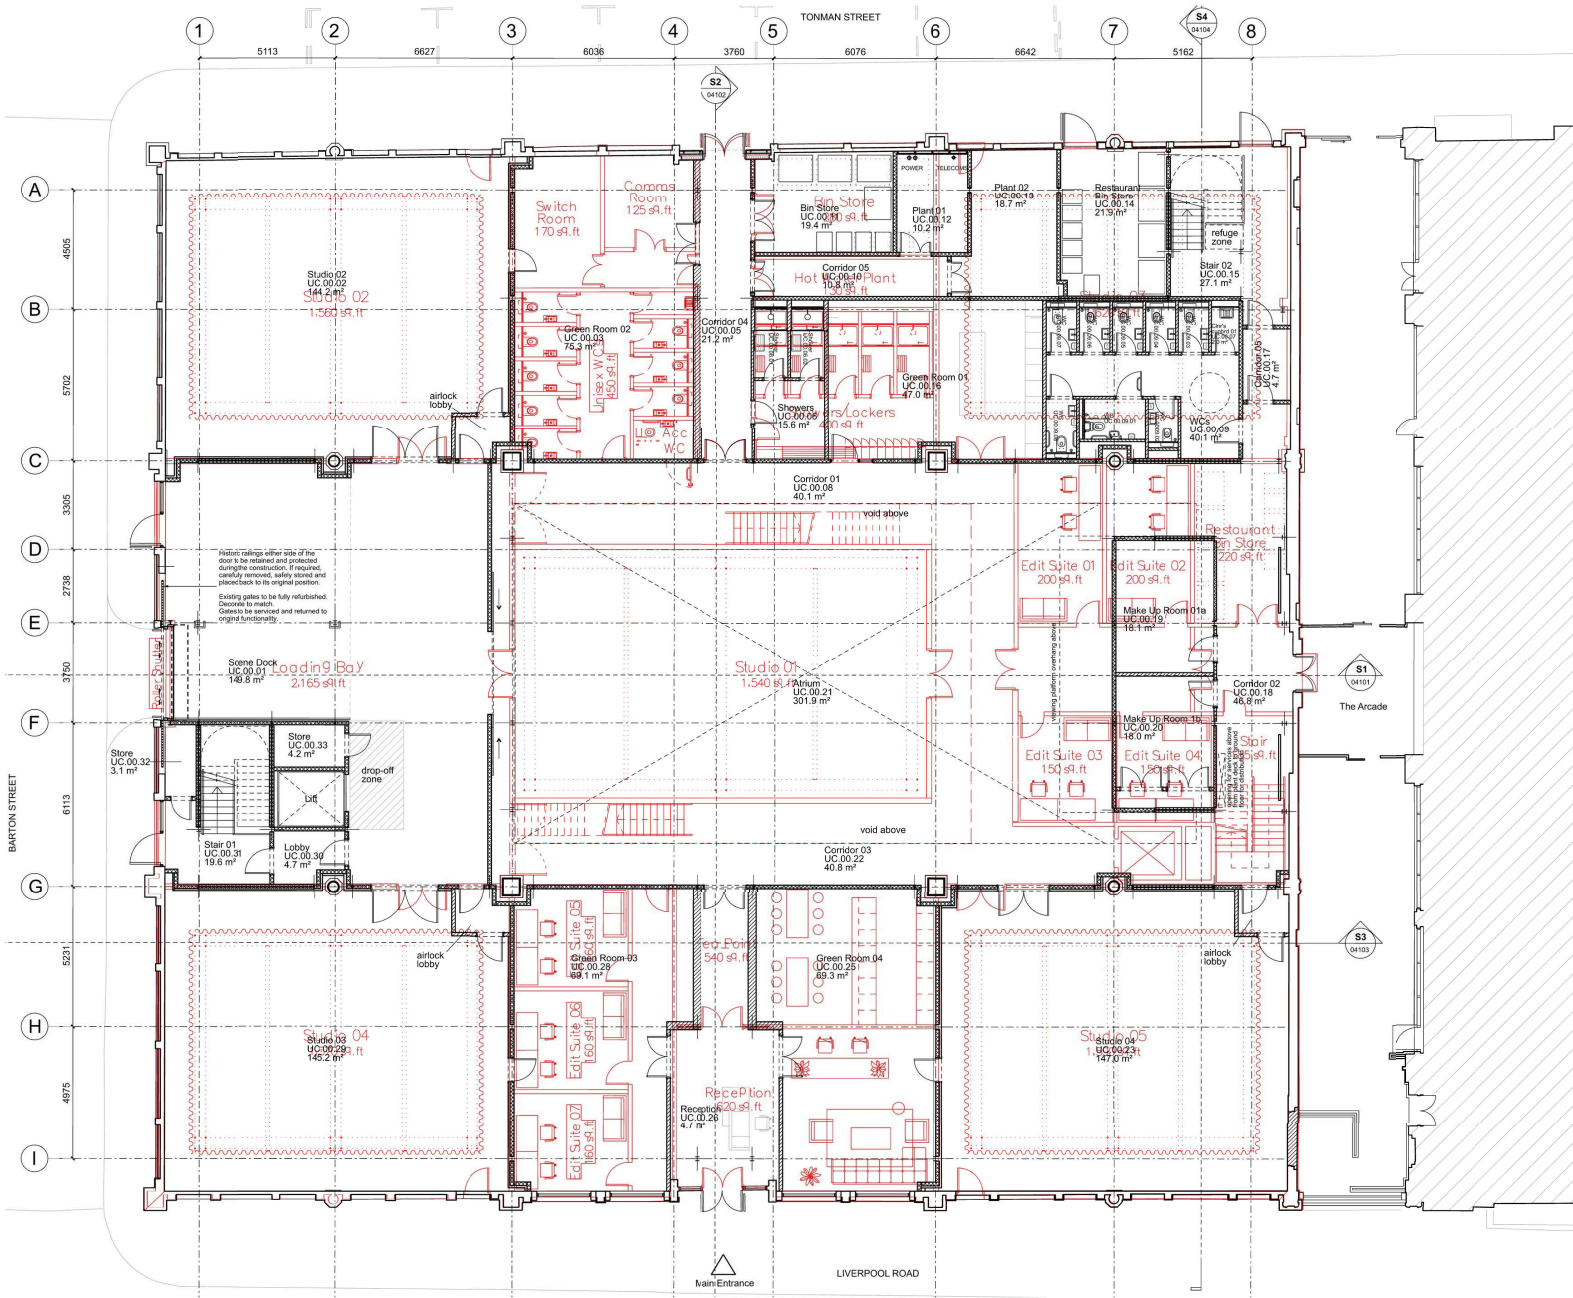


Planning consent scheme shown overlaid in red

# UPPER CAMPFIELD Proposed Plan: Ground Floor

Notes:  
Do not scale from this drawing.  
All dimensions are in millimetres unless otherwise noted.  
All dimensions to be checked on site before proceeding with work.  
All omissions and discrepancies to be reported in writing to Project 3 Architects Ltd.  
Areas indicated on this drawing are approximate and indicative only.  
© Project 3 Architects Limited Registered in England & Wales Number 08021795.

| Rev: | Date:    | Description:           | By: |
|------|----------|------------------------|-----|
| P01  | 24/02/25 | Issued for information | CS  |

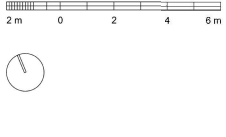

**PROJECT 3**  
architects

4 back graffon street  
altrincham  
cheshire  
WA14 1DY

0161 233 0575  
mail@project3architects.com  
www.project3architects.com

Project:  
Upper Campfield  
Liverpool Road, Manchester

Title:  
Proposed Floor Plans Overlay  
Ground Floor


Status:  
Information

Drawing Number:  
0798-P3A-XX-XX-DR-A-SK023

Scale @ ISO A1:  
1:100

Revision:  
P01

Planning consent scheme shown overlaid in red

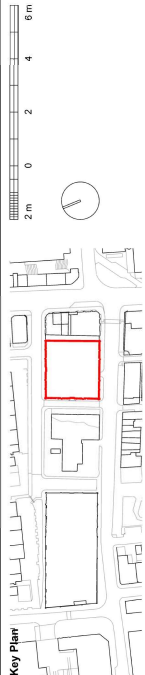

| Rev: | Date:    | Description:           | By: |
|------|----------|------------------------|-----|
| P01  | 24/02/25 | Issued for information | CS  |

Notes.

Do not scale from this drawing.

All dimensions are in millimetres unless otherwise noted.

All dimensions to be checked on site before proceeding with work.

All omissions and discrepancies to be reported in writing to Project 3 Architects Ltd.

Areas indicated on this drawing are approximate and indicative only.

© Project 3 Architects Limited Registered in England & Wales Number 08021795.

Project: Upper Campfield  
Liverpool Road, Manchester

Title: Proposed Floor Plans Overlay  
First Floor

Status: INFORMATION

Scale @ ISO A1: 1:100

Revision: 0798-P3A-XX-XX-DR-A-SK024

Drawing Number: P01

LEGEND

08

Proposed glazed entrance above glazed side panels, refer to (31) series for further details.

09

New corrugated metal cladding above / around new doors openings, to match existing.

10

Proposed roller shutter, black to match corrugated cladding, refer to (31) series for further details.

11

Proposed roller shutter, black to match cladding, refer to (30) series for further details.

12

Proposed solid door, black to match cladding, refer to (31) series for further details.

14

Illuminated signage above main entrance door, black to match cladding, refer to (31) series for further details.


15

New solid door, clad in corrugated metal to match the existing cladding, black finish, refer to (31) series for further details.

16

Guarding to outward opening doors. Refer to HART FF&E Schedule (CC-AP-E, item ref M13A) for further details.

Planning consent scheme shown overlaid in red

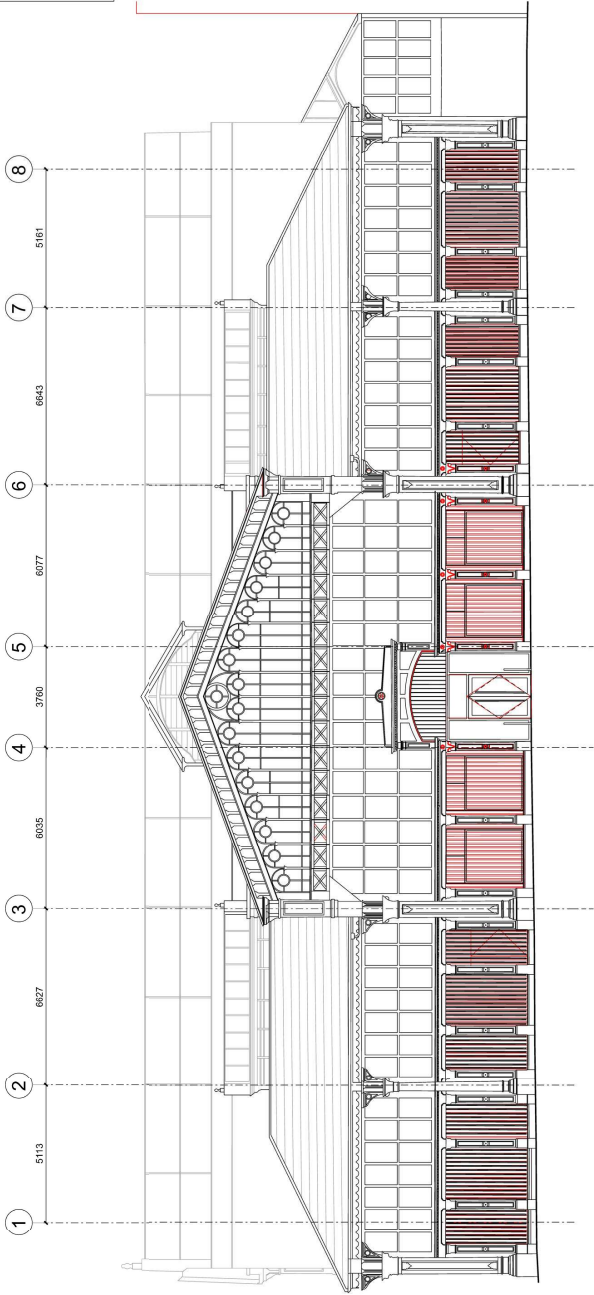

UPPER CAMPFIELD  
Proposed Elevations: South Elevation, Liverpool Road (E1)

Notes:  
Do not scale from this drawing.  
All dimensions are in millimetres unless otherwise noted.  
All dimensions to be checked on site before proceeding.  
All dimensions and discrepancies to be reported in writing to Project 3 Architects Ltd.  
Areas indicated on this drawing are approximate and for illustrative purposes only.  
© Project 3 Architects Limited Registered in England & Wales Number 08021795.

| Rev. | Date:    | Description:           | By: |
|------|----------|------------------------|-----|
| P01  | 24/02/25 | Issued for information | CS  |



PROJECT3  
architects

4 back grallon street  
liverpool  
cheshire  
WA14 1DY

0161 233 0575  
mail@project3architects.com  
www.project3architects.com

Project:  
Upper Campfield  
Liverpool Road, Manchester

Rev:  
Proposed Elevations Overlay  
South Elevation, Liverpool Road (E1)


Status:  
Scale @ ISO A1:  
1:100

INFORMATION  
Drawing Number:  
0798-P3A-XX-DR-A-SK025

Revision:  
P01

| LEGEND |   |
|--------|---|
| 08     | Proposed glazed entrance above glazed side panels, refer to (31) series for further details.                                     |
| 09     | New corrugated metal cladding above / around new doors openings, to match existing.                                              |
| 10     | Proposed roller shutter, black to match corrugated cladding, refer to (31) series for further details.                           |
| 11     | Proposed solid door, black to match cladding. Refer to (30) series for further details.                                          |
| 12     | Proposed solid door, black to match cladding, refer to (31) series for further details.                                          |
| 14     | Illuminated signage above main entrance door, black to match cladding, refer to (31) series for further details.                 |
| 15     | New solid door, clad in corrugated metal to match the existing cladding, black finish, refer to (31) series for further details. |
| 16     | Guarding to outward opening doors. Refer to HART FF&E Schedule (CC-AP-E, item ref M15A) for further details.                     |

Planning consent scheme  
shown overlaid in red

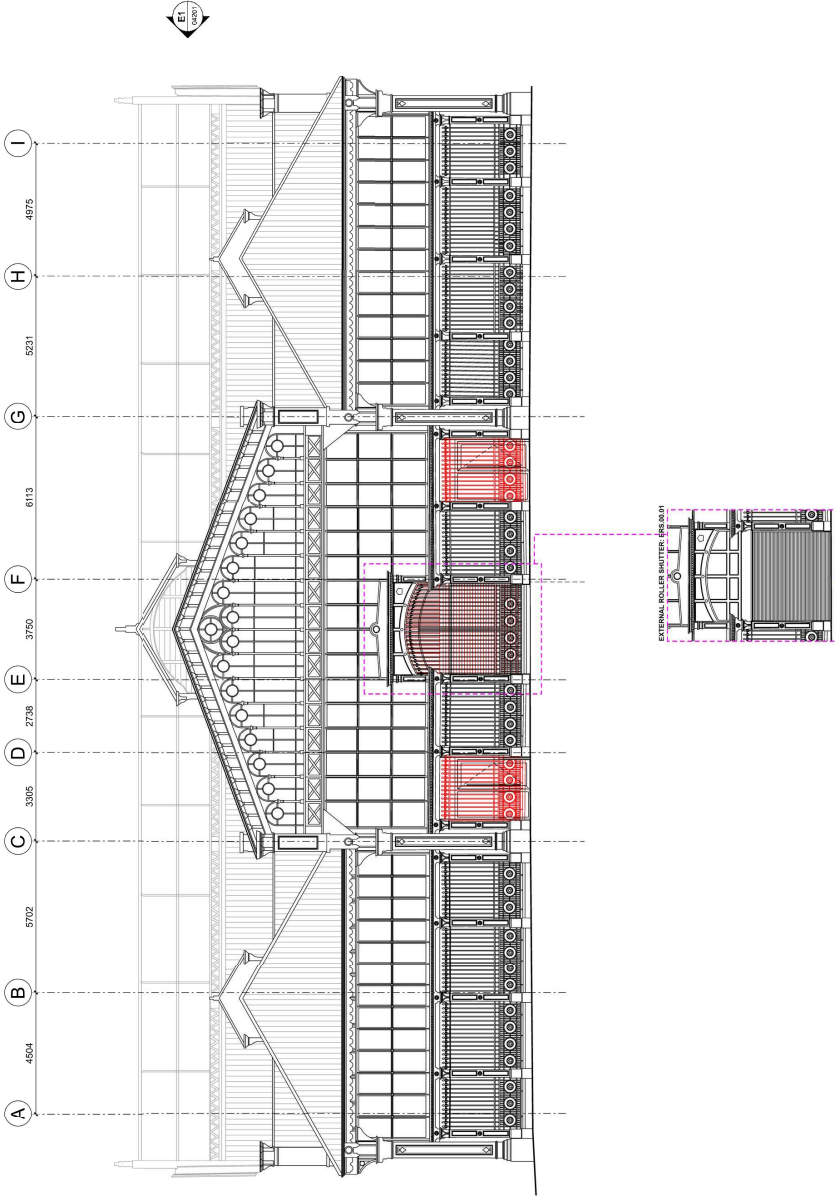

## UPPER CAMPFIELD Proposed Elevations: West Elevation, Barton Street (E2)

Notes:  
Do not scale from this drawing.  
All dimensions are in millimetres unless otherwise noted.  
All dimensions to be checked on site before proceeding.  
All dimensions and discrepancies to be reported in writing to Project 3 Architects Ltd.  
Areas indicated on this drawing are approximate and not to scale.  
© Project 3 Architects Limited Registered in England & Wales Number 08021795.

| Rev. | Date:    | Description:           | By: |
|------|----------|------------------------|-----|
| P01  | 24/02/25 | Issued for information | CS  |



**PROJECT 3**  
architects

4 back grallon street  
liverpool  
cheshire  
WA14 1DY

0161 233 0575  
mail@project3architects.com  
www.project3architects.com

Project:  
Upper Campfield  
Liverpool Road, Manchester  
Title:  
Proposed Elevations Overlay (E2)  
Status:  
West Elevation, Barton Street  
Scale @ ISO A1:  
1:100  
Information:  
Drawing Number:  
0798-P3A-XX-DR-A-SK026  
Revision:  
P01

LEGEND

08

Proposed glazed entrance doors and glazed side panels, refer to (31) series for further details.

09

New corrugated metal cladding above / around new doors openings, to match existing.

10

Proposed roller shutter, black to match corrugated cladding, refer to (31) series for further details.

11

Proposed roller shutter, black to match cladding. Refer to (30) series for further details.

12

Proposed solid door, black to match cladding, refer to (31) series for further details.

14

Illuminated signage above main entrance door, black to match cladding. Refer to (31) series for further details.


15

New solid door, clad in corrugated metal to match the existing cladding, black finish, refer to (31) series for further details.

16

Guarding to outward opening doors. Refer to HART FF&E Schedule (CC-AP-E, item ref M15A) for further details.


Planning consent scheme shown overlaid in red

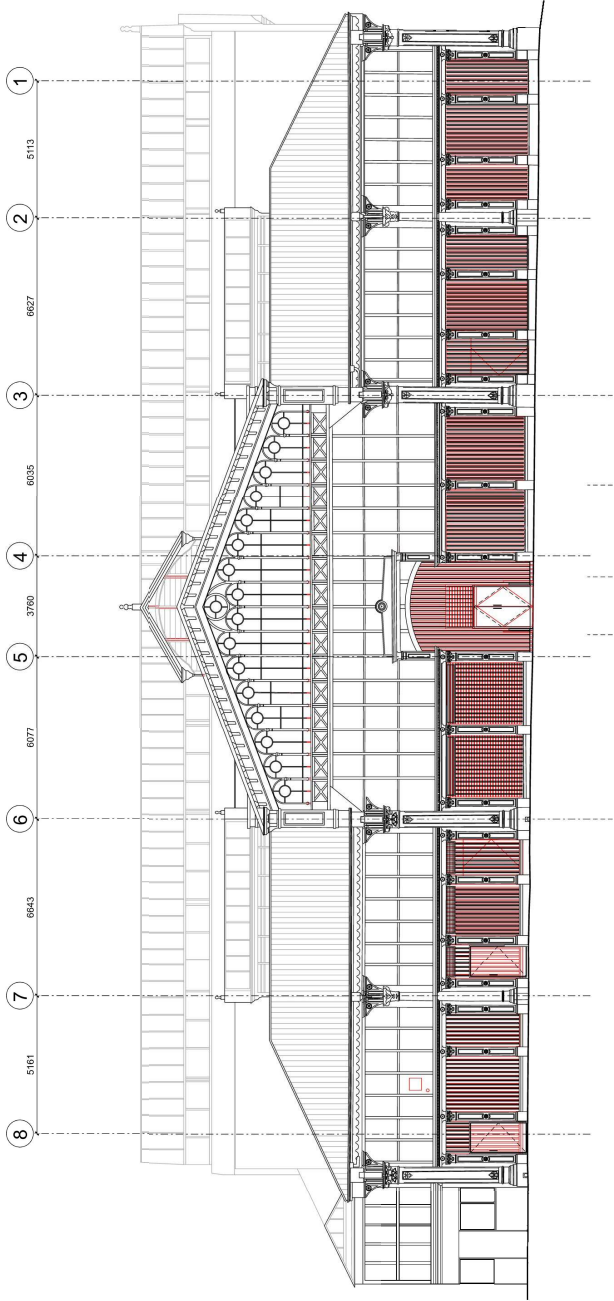

UPPER CAMPFIELD  
Proposed Elevations: North Elevation, Tonman Street (E3)

Notes:  
Do not scale from this drawing.  
All dimensions are in millimetres unless otherwise noted.  
All dimensions to be checked on site before proceeding.  
All dimensions and discrepancies to be reported in writing to Project 3 Architects Ltd.  
Areas indicated on this drawing are approximate and for illustrative purposes only.  
© Drawings by Project 3 Architects Limited Registered in England & Wales Number 08021795.

| Rev. | Date:    | Description:           | By: |
|------|----------|------------------------|-----|
| P01  | 24/02/25 | Issued for information | CS  |

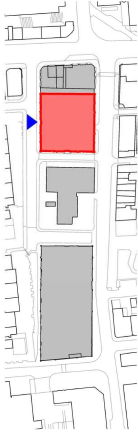

**PROJECT 3**  
architects  
4 back grallon street  
liverpool  
cheshire  
WA14 1DY  
0161 233 0575  
mail@project3architects.com  
www.project3architects.com

Project:  
Upper Campfield  
Liverpool Road, Manchester  
Title:  
Proposed Elevations Overlay  
North Elevation, Tonman Street (E3)  
Status:  
Scale @ ISO A1:  
1:100  
Information:  
Drawing Number:  
0798-P3A-XX-DR-A-SK027  
Revision:  
P01