

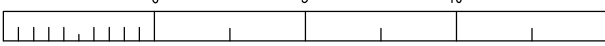
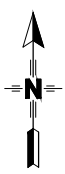


DO NOT SCALE

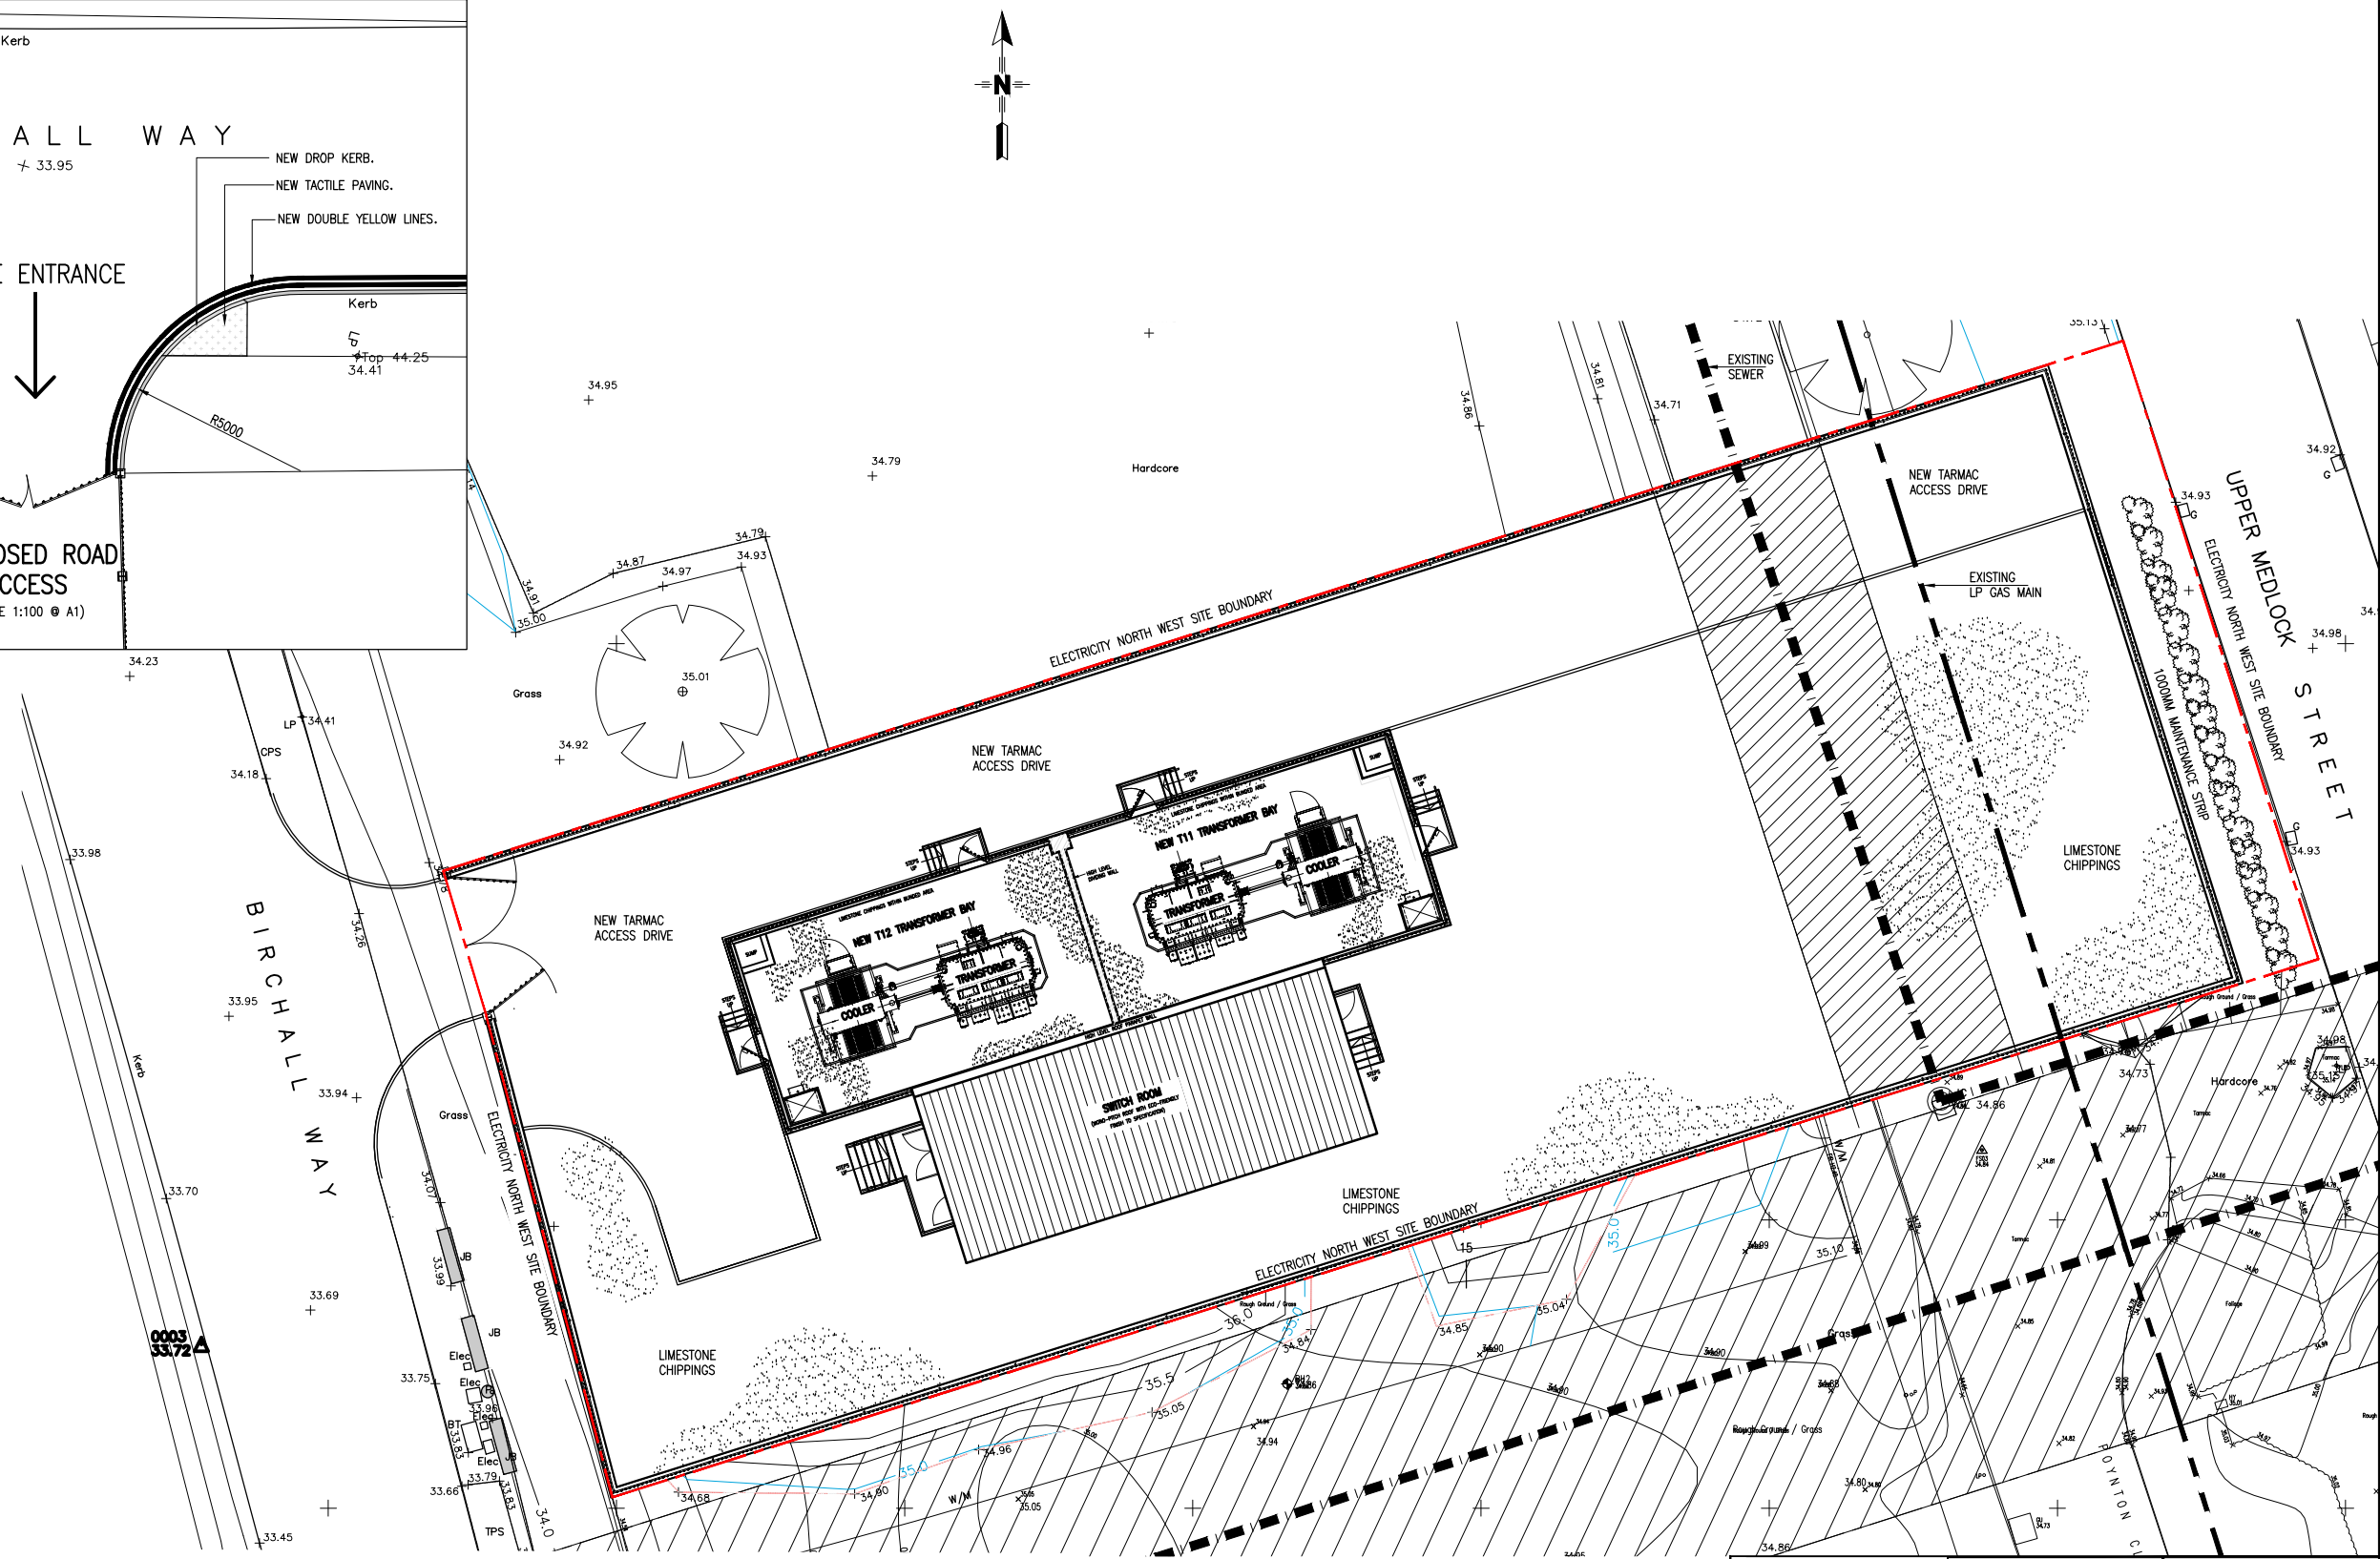

PROPOSED SITE
(SCALE 1:125 @ A1)

THIS DRAWING AND ANY INFORMATION OR DESCRIPTIVE MATTER SET OUT HEREON ARE THE CONFIDENTIAL AND COPYRIGHT PROPERTY OF ELECTRICITY NORTH WEST LIMITED AND MUST NOT BE DISCLOSED, LOANED, COPIED OR USED FOR ANY PURPOSE WITHOUT WRITTEN PERMISSION.				
NOT TO BE SCALED. UNLESS OTHERWISE STATED DIMENSIONS ARE IN MILLIMETRES.				
REV	AMENDMENTS	DRAWN	APP.	DATE
001	ISSUED FOR PLANNING APPROVAL	VB	ASR	07.05.24

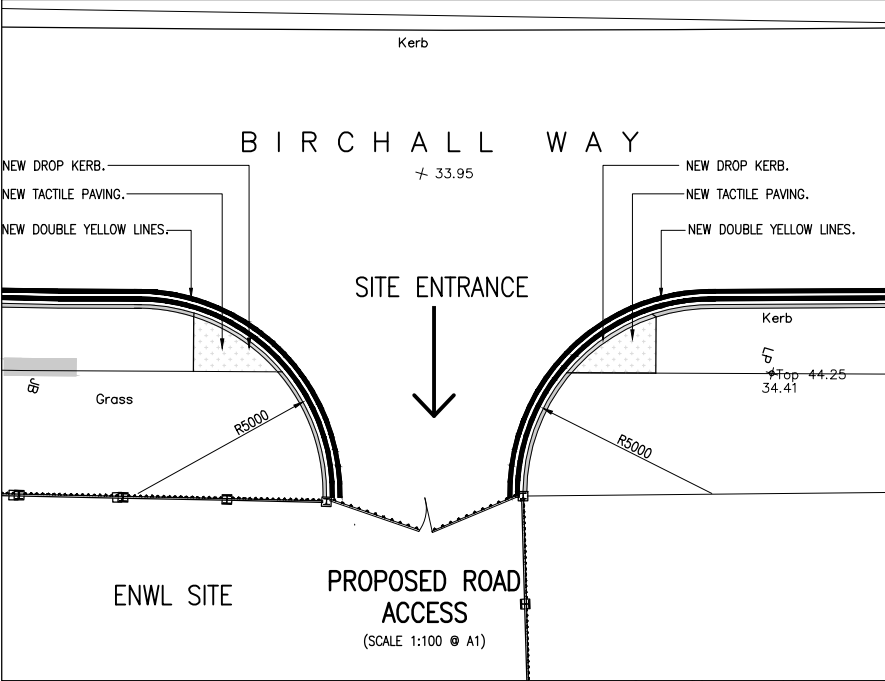

ELECTRICITY NORTH WEST
TEL 0161 604 1370

FREDERICK ROAD
SALFORD M6 6QH

SOUTHERN GATEWAY
PROPOSED NEW-BUILD SUBSTATION

ROAD DETAILS

SCALE	AS SHOWN @ A1	SITE NAME	HULME PRIMARY SUBSTATION
DRAWN	VB	PROJECT	SOUTHERN GATEWAY
APPROVED	TR	P.F.R. NO.	DWG STATUS
DATE	APRIL 24	DRAWING NUMBER	REVISION
SHEET SIZE	A1	101045/00010	003
OLD DWG NO			