NORTH

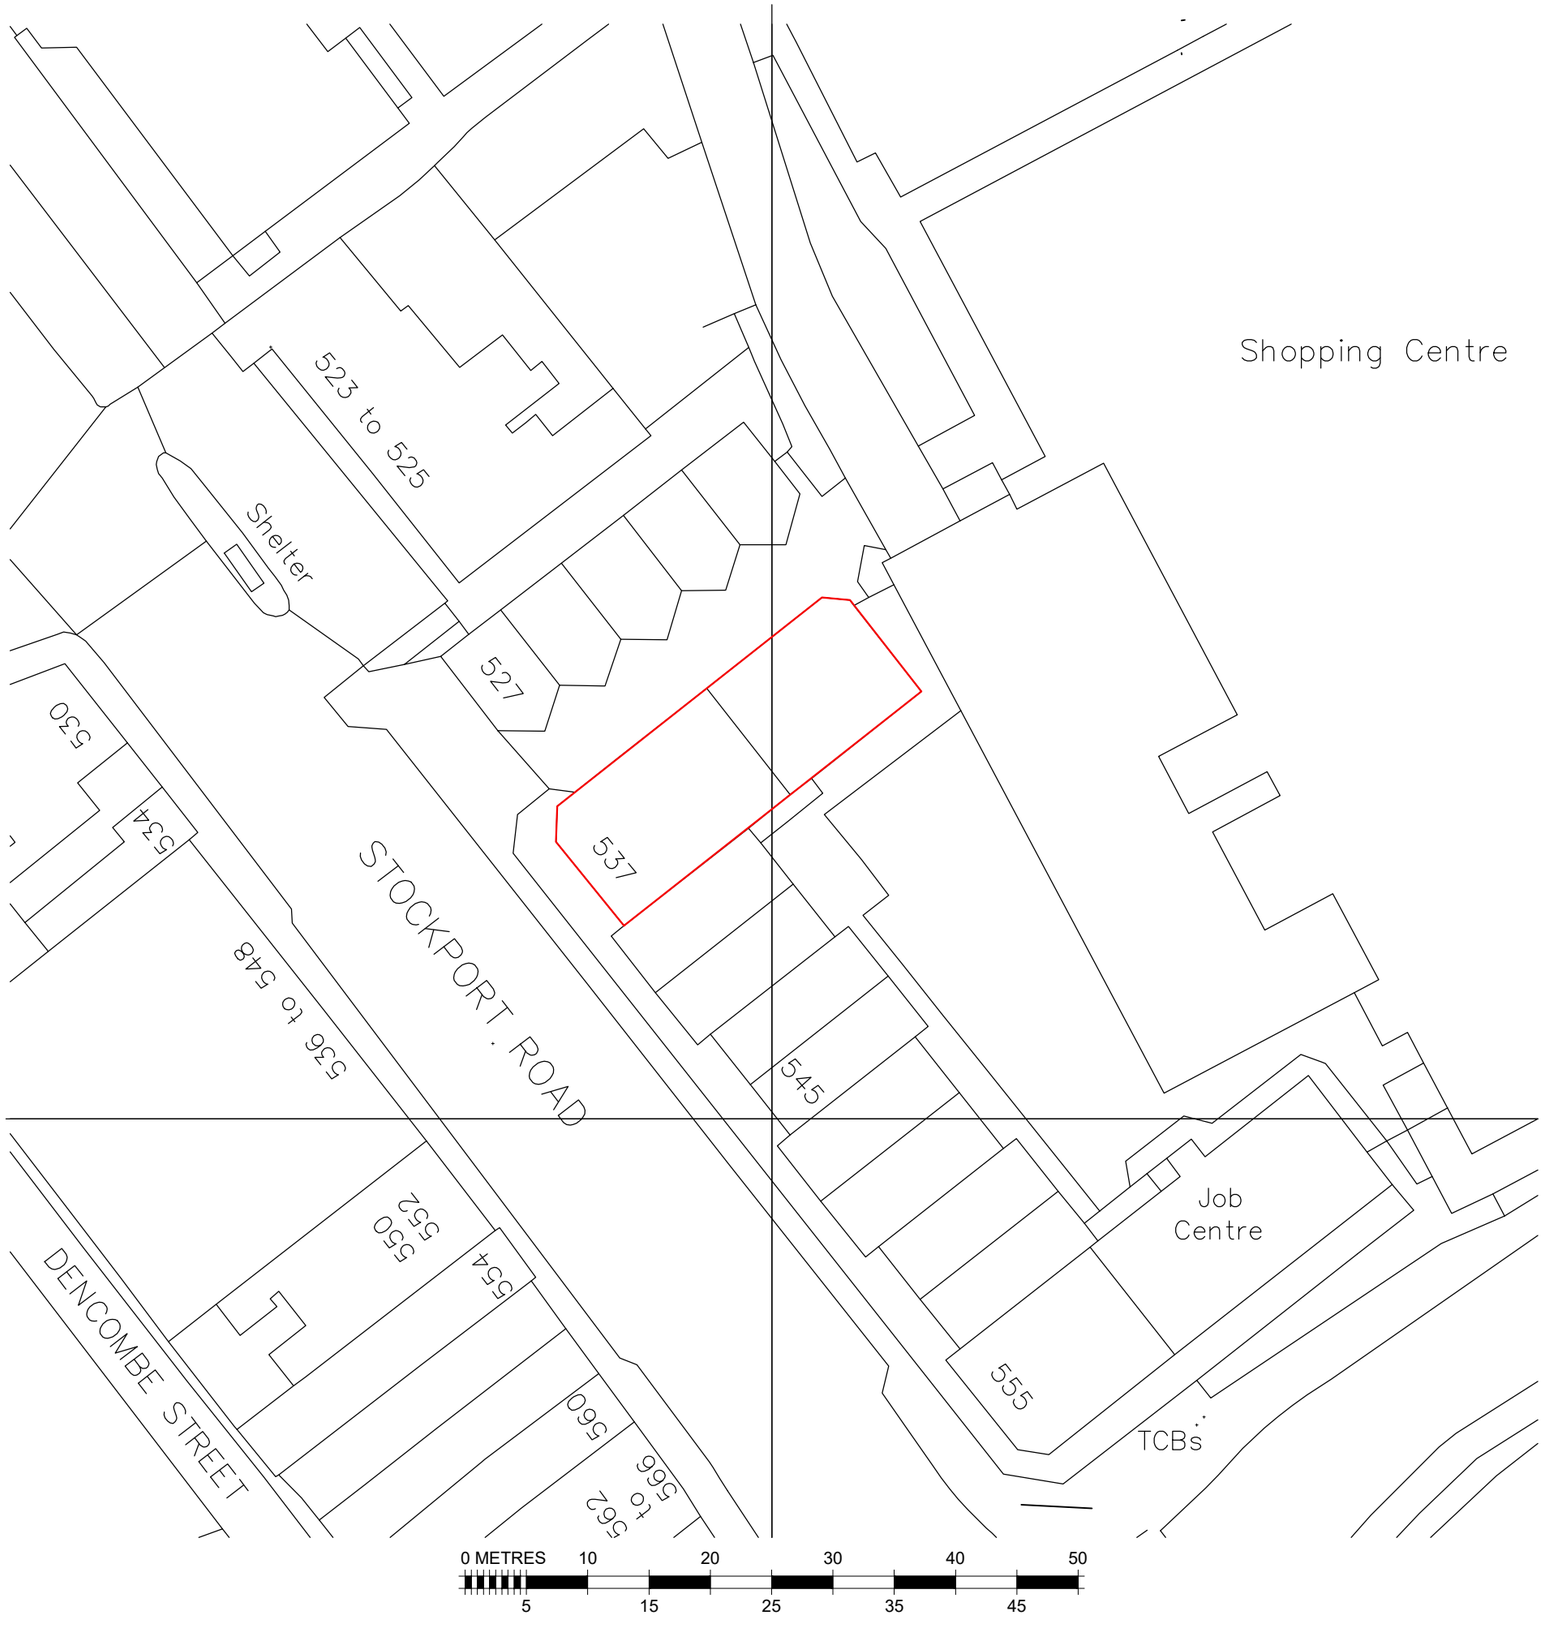

537 STOCKPORT ROAD,
LONGSIGHT,
MANCHESTER,
M12 4NE

SITE PLAN
(1:500 @ A3)