

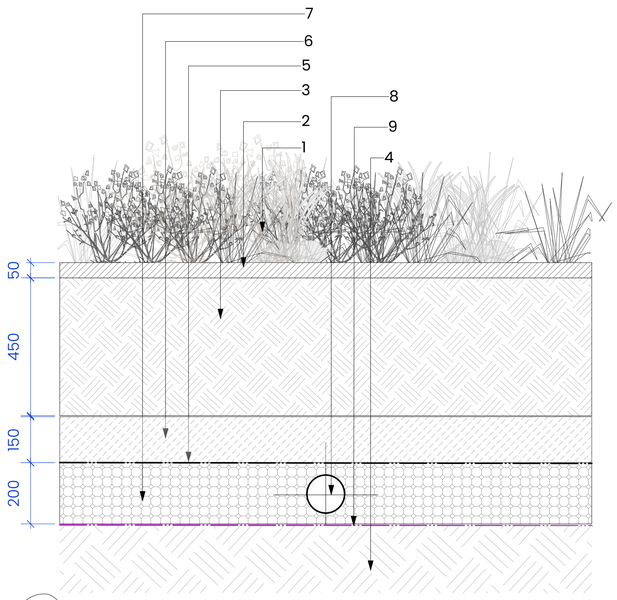



D01 Typical Rain Garden
Scale: 1:10 @ A1

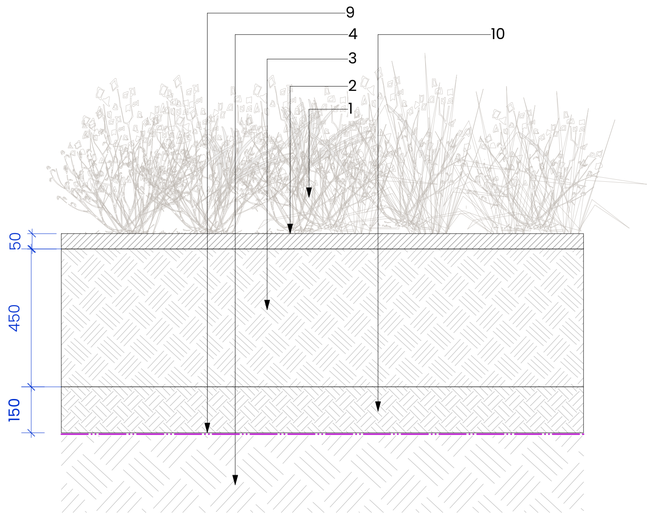


D03 Typical Planting Bed to Private Areas
Scale: 1:10 @ A1

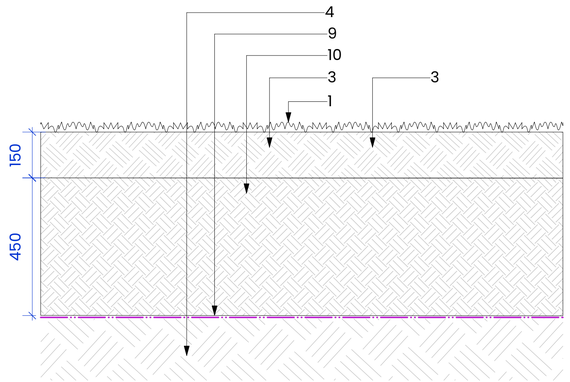


D05 Typical Lawn to Private Areas
Scale: 1:10 @ A1

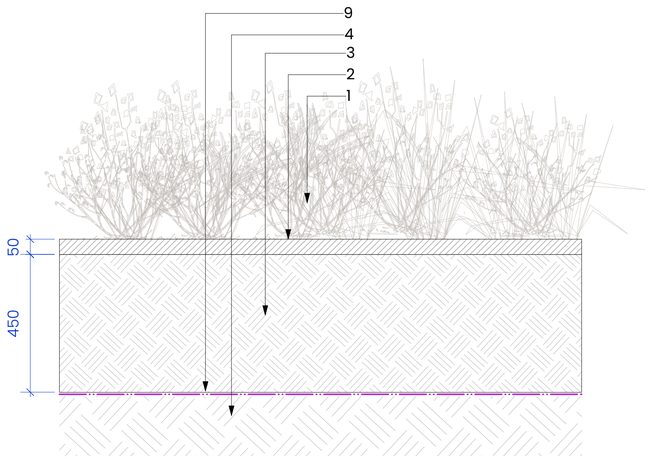


D02 Typical Planting Bed to Public Areas
Scale: 1:10 @ A1

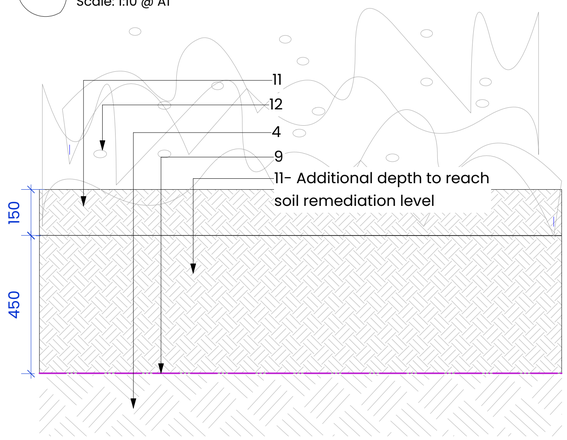

D07 Typical Wildflower Meadow Build up to private areas
Scale: 1:10 @ A1

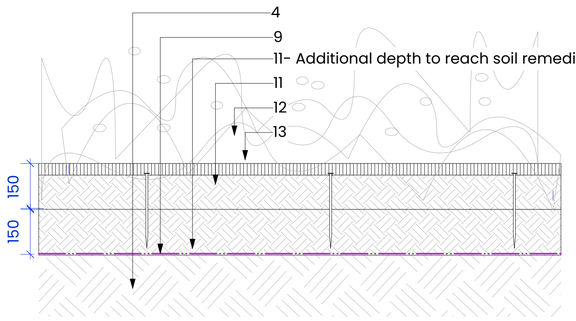

D08 Golpla reinforced surface with wildflower seed
Scale: 1:10 @ A1

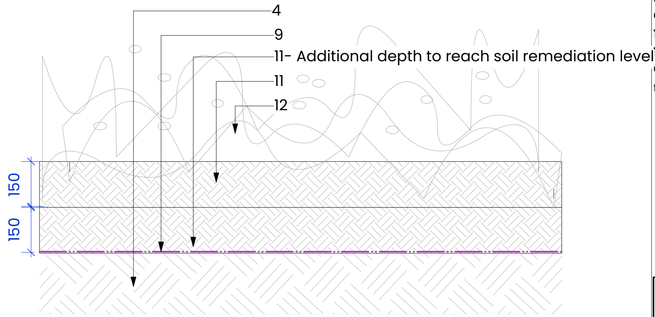

D06 Typical Wildflower Meadow Build up to public areas
Scale: 1:10 @ A1

NOTES:
1. DO NOT SCALE FROM THIS DRAWING. ALWAYS WORK TO NOTED DIMENSIONS.
2. ALL SETTING OUT, LEVELS AND DIMENSIONS TO BE CHECKED ON SITE PRIOR TO THE INSTALLATION OF MATERIALS AND ANY DISCREPANCIES ARE TO BE BROUGHT TO THE ATTENTION OF THE CONTRACT ADMINISTRATOR IMMEDIATELY.
3. THIS DRAWING MUST BE READ WITH THE RELEVANT SPECIFICATION DOCUMENTS AND DETAIL DRAWINGS. ANY DISCREPANCIES MUST BROUGHT TO THE ATTENTION OF THE CONTRACT ADMINISTRATOR IMMEDIATELY.
4. THIS DRAWING IS COPYRIGHT PROTECTED AND MAY NOT BE REPRODUCED IN WHOLE OR PART WITHOUT WRITTEN AUTHORITY.
5. ALL DIMENSIONS ARE IN MILLIMETRES UNLESS OTHERWISE STATED.

THIS DRAWING WAS PLOTTED ON:
05/11/2024

REVISION HISTORY

DATE	REV	ZONE	DESCRIPTION	CHK
16/09/2024	P05		Issued for stage approval	AD
01/11/2024	P06		Stage approval	OK
05/11/2024	C03		Construction Issue	OK

KEY

1. Planting - Refer to Softworks sheet RODSTA-LYR-XX-ZZ-D-L-3001, Plant Schedule RODSTA-LYR-XX-ZZ-D-L-3003
2. Bark mulch - to clause Q28/155
3. Imported clean validated free draining topsoil - To clause Q28/315A
4. Existing subsoil
5. Geotextile membrane - To clause Q31 515
6. Clean break layer- to engineer's detail and specification
7. Clean freedraining stone- to engineer's specification.
8. 125mm perforated plastic pipe within (permeability of existing ground to be determined prior to commencement of work on site) subject to engineer's detail.
9. Geotextile marker/ membrane- to engineer's detail & specificaiton - Refer to 'IDOM' Soil remediation method statement chapter 3.2.7.
10. Imported clean validated free draining subsoil- To clause Q28/315C
11. Imported clean validated free draining low nutrient subsoil for wildflower seeding - To clause Q28/315B
12. Wildflower Meadow- refer to planting schedule
13. Reinforced golpla surfacing to spec clause Q30/361 infilled with wildflower seeding -EW1- refer to Plant Schedule RODSTA-LYR-XX-ZZ-D-L-3003

NOTES
To be read in conjunction with Remediation Method Statement - 15th July 2022

LOCATION PLAN

ORIGINATOR

Layer. studio
W layer.studio
T 01625 523 157
E manchester or newcastle@layer.studio

MANCHESTER
The Barn
One Hollin Lane
Styal
Cheshire
SK9 4JH

NEWCASTLE
Flintab
1 Salters Road
Gosforth
Newcastle upon Tyne
NE3 1DH

Client
Wates Construction

Project
Rodney St
Ancoats

Drawing Title
Typical Softworks Details 01

Created By	Checked By	Scale	Sheet Size
OK	MW	1:10	A1

Project Number	Originator	Volume	Level	File Type	Discipline	Number
RODSTA	LYR	XX	ZZ	D	L	6000

Work Stage	Status	Revision
Stage 4	S5- Issued for Construction	C03