


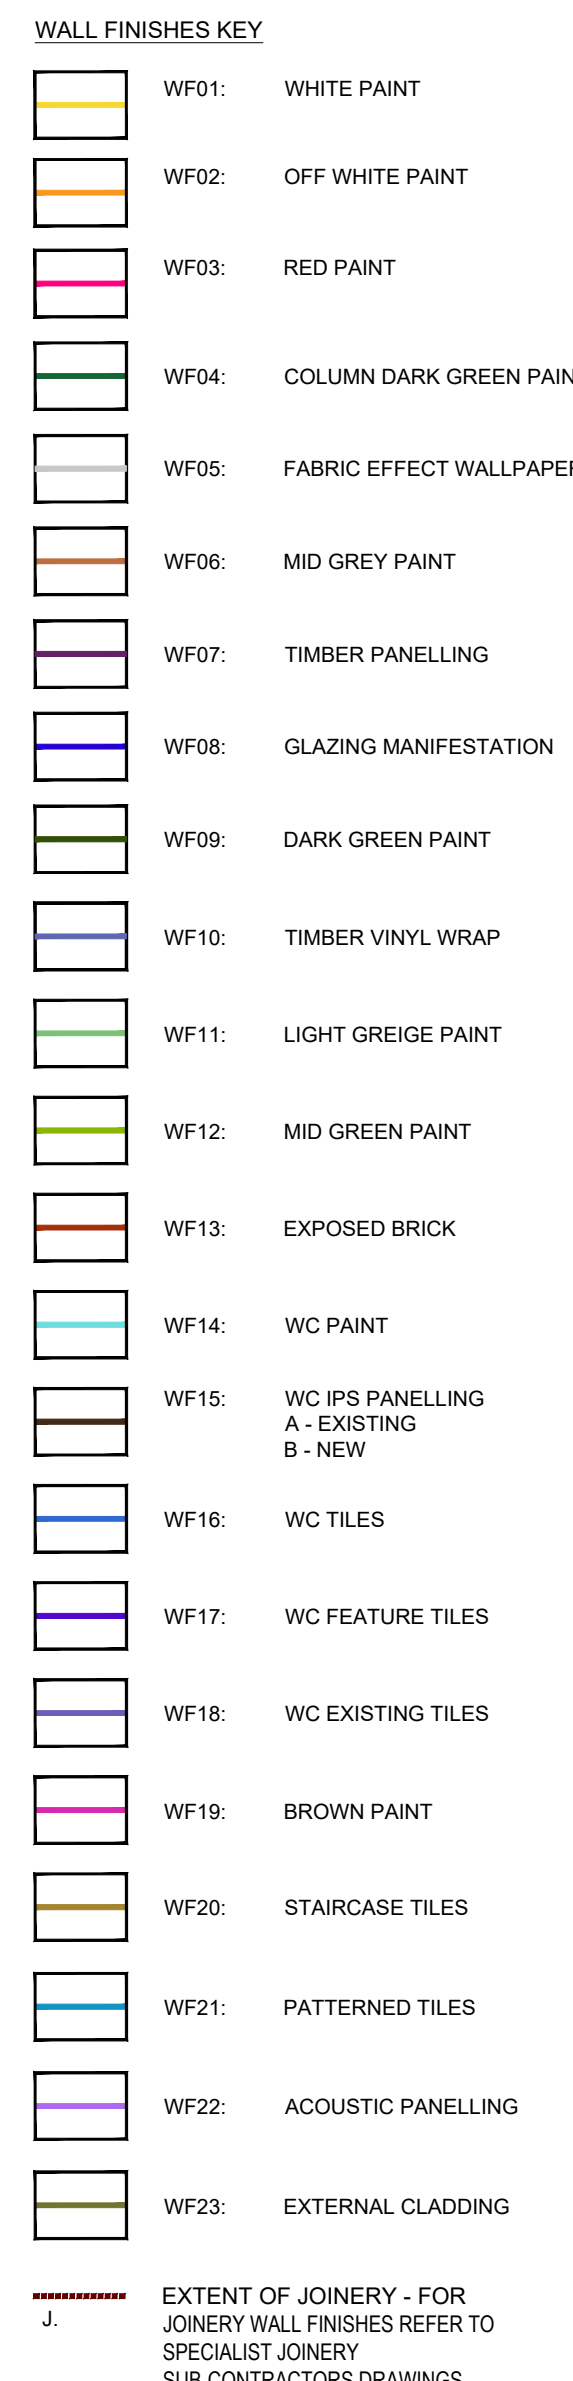

- ### NOTES:
- DRAWING TO BE PRINTED IN COLOUR
 - TO BE READ IN CONJUNCTION WITH FINISHES SCHEDULE
 - ALL SURFACES DAMAGED AS PART OF STROUPTO TO BE MADE GOOD READY FOR NEW DECORATION.
 - ALL FINISHES TO BE INSTALLED IN STRICT ACCORDANCE WITH MANUFACTURERS REQUIREMENTS AND SPECIFICATION
 - FINAL SETTING OUT TO BE CONFIRMED DURING STAGE 4 & STAGE 5
 - SAMPLES OF ALL PAINT FINISHES TO BE PROVIDED ON SITE FOR FINAL APPROVAL BY CLIENT AND DESIGNER
 - ALL FINISHES TO MEET CLASS 1 AND 0 AS REQUIRED BY BUILDING REGULATIONS
 - REFER TO WALL ELEVATIONS FOR ADDITIONAL INFORMATION
 - TO BE READ IN CONJUNCTION WITH JOINERY DRAWINGS

[illegible]

PROJECT NAME 101 PRINCESS STREET Manchester	
CLIENT YAKEL	
DOCUMENT TITLE Second Floor Wall Finishes Plan	
DOCUMENT REFERENCE 2431-INC-FO-02-DR-142-1001_SECOND FLOOR WALL FINISHES	
REVISION T1	SCALE 1:50
PRODUCTION DATE 09.12.24	AUTHOR LW
ISSUE TYPE STG 3	CHECKED BY HP
INCOGNITO MANCHESTER LTD 2ND FLOOR THE OLD LAW LIBRARY 14 ROBINSON STREET MANCHESTER M2 4RT	
0161 711 0765	
WWW.WERECOGNOCO.COM.UK	



