



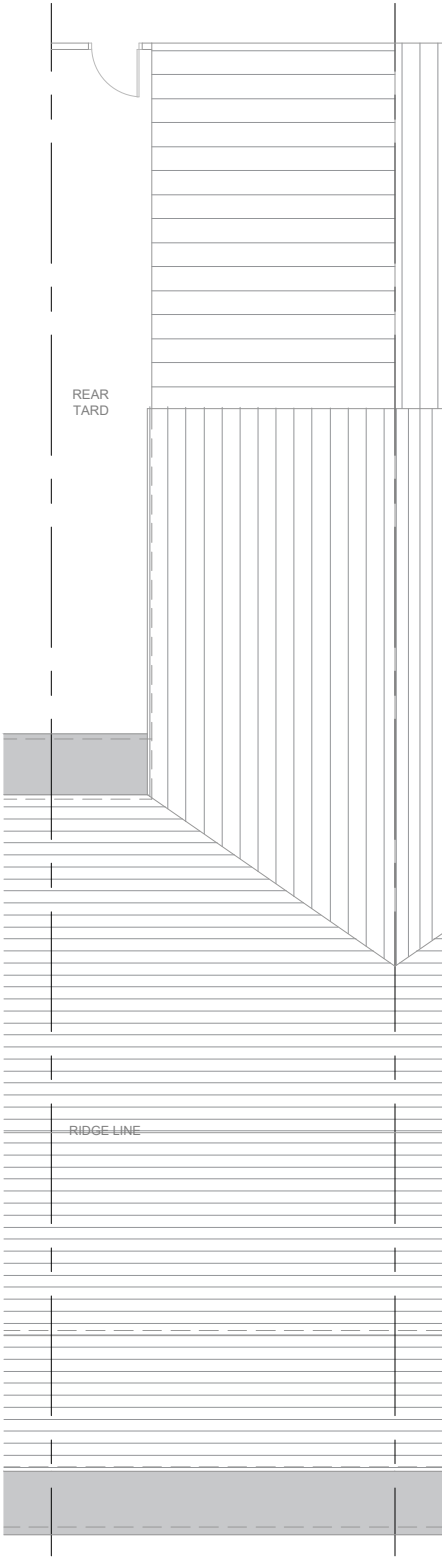

Existing Site Plan

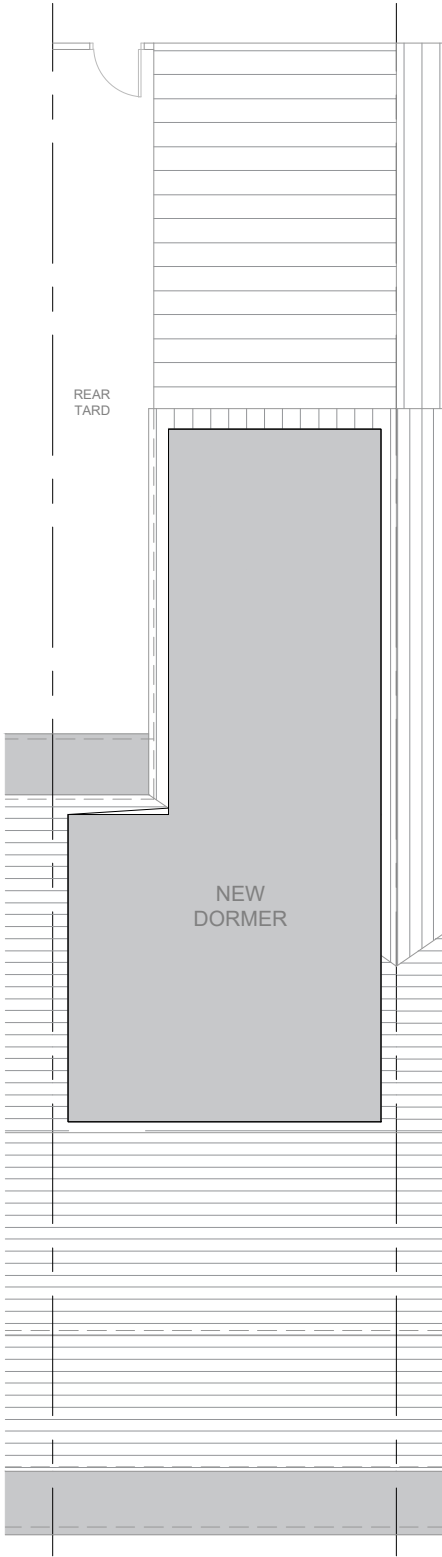

Proposed Site Plan



ARCHITECTURE


City Tower, New York St, Manchester M1 4BT
www.m1architecture.co.uk
Telephone: 0330 311 9695

Great Western St
309 Great Western St

2317

01A

Site Plan 1100@A3
Existing & Proposed

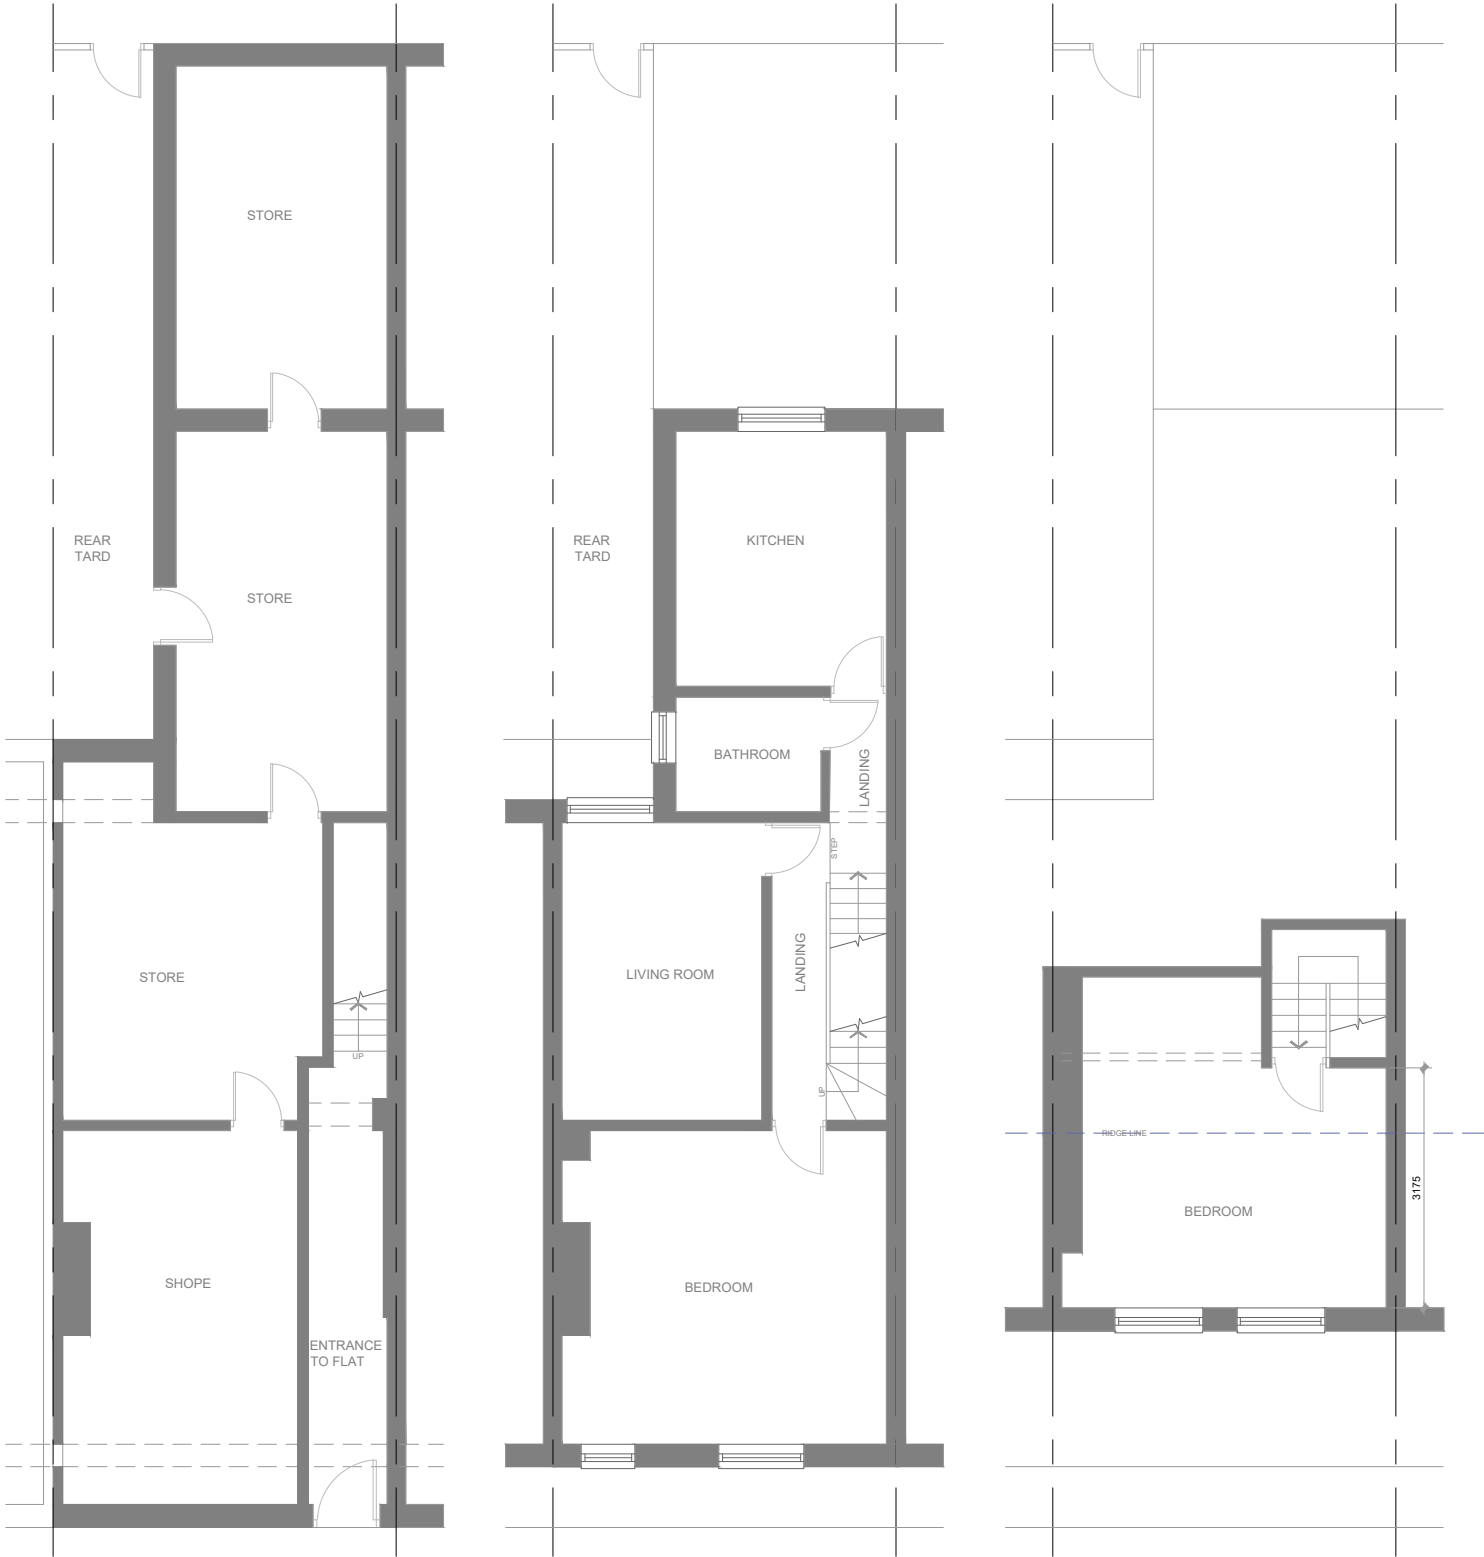

Ground Floor Plan

First Floor Plan

Loft Floor Plan



ARCHITECTURE


City Tower, New York St, Manchester M1 4BT
www.m1architecture.co.uk
Telephone: 0330 311 9695

Great Western St
309 Great Western St


2317

02A


Floor Plans 1:100@A3
Existing

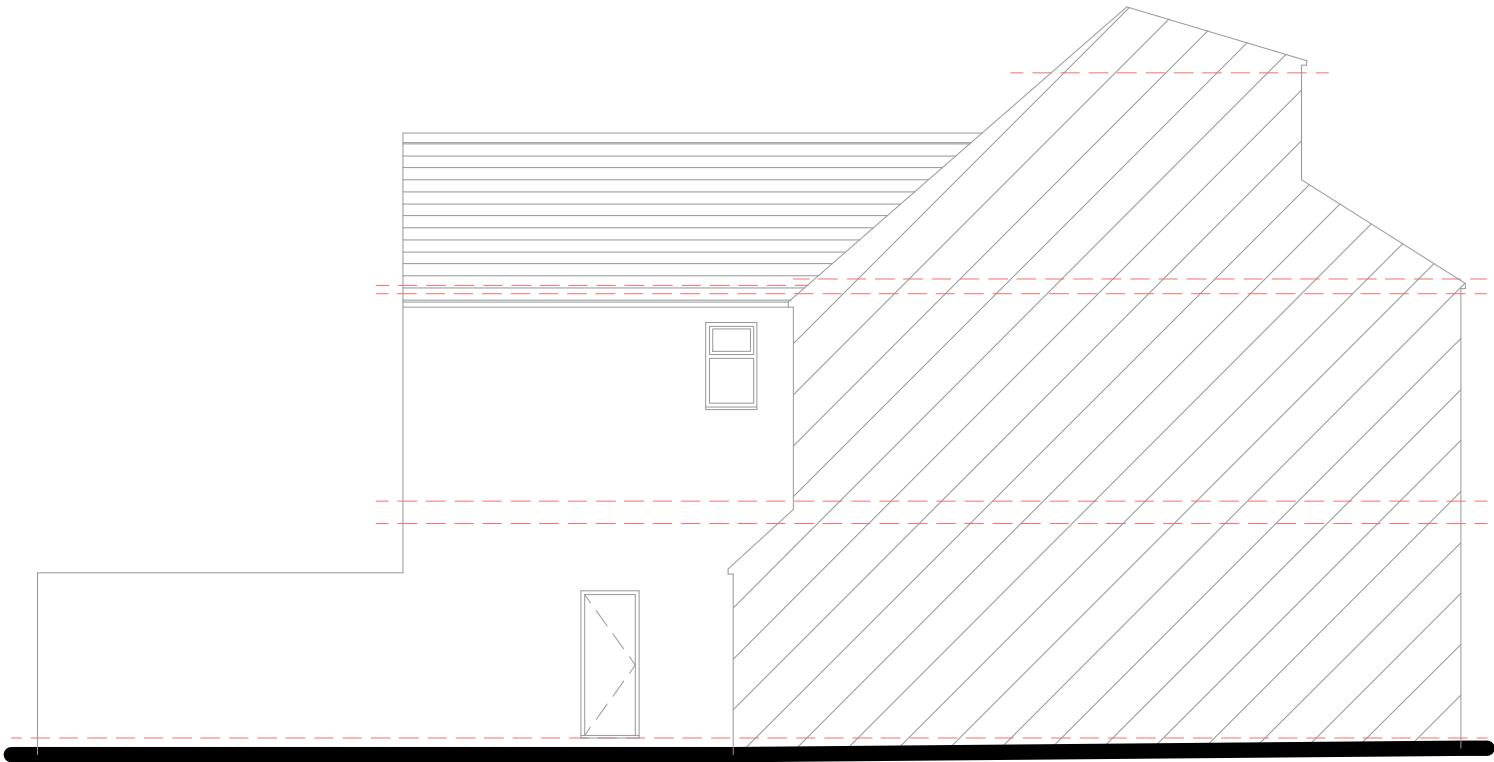

Side Elevation 1

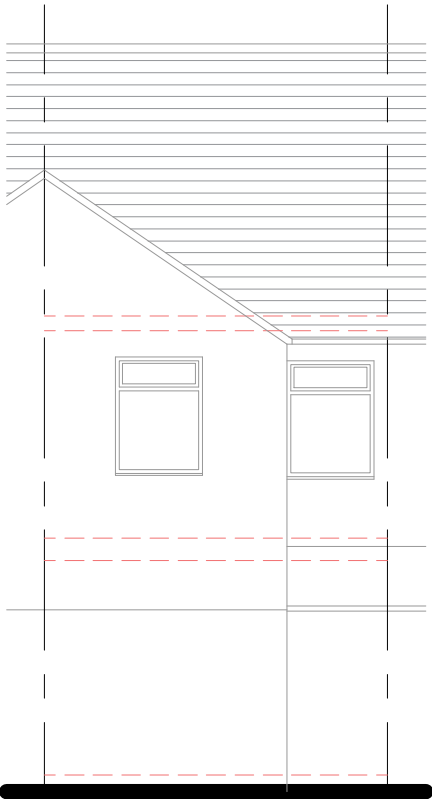

Rear Elevation

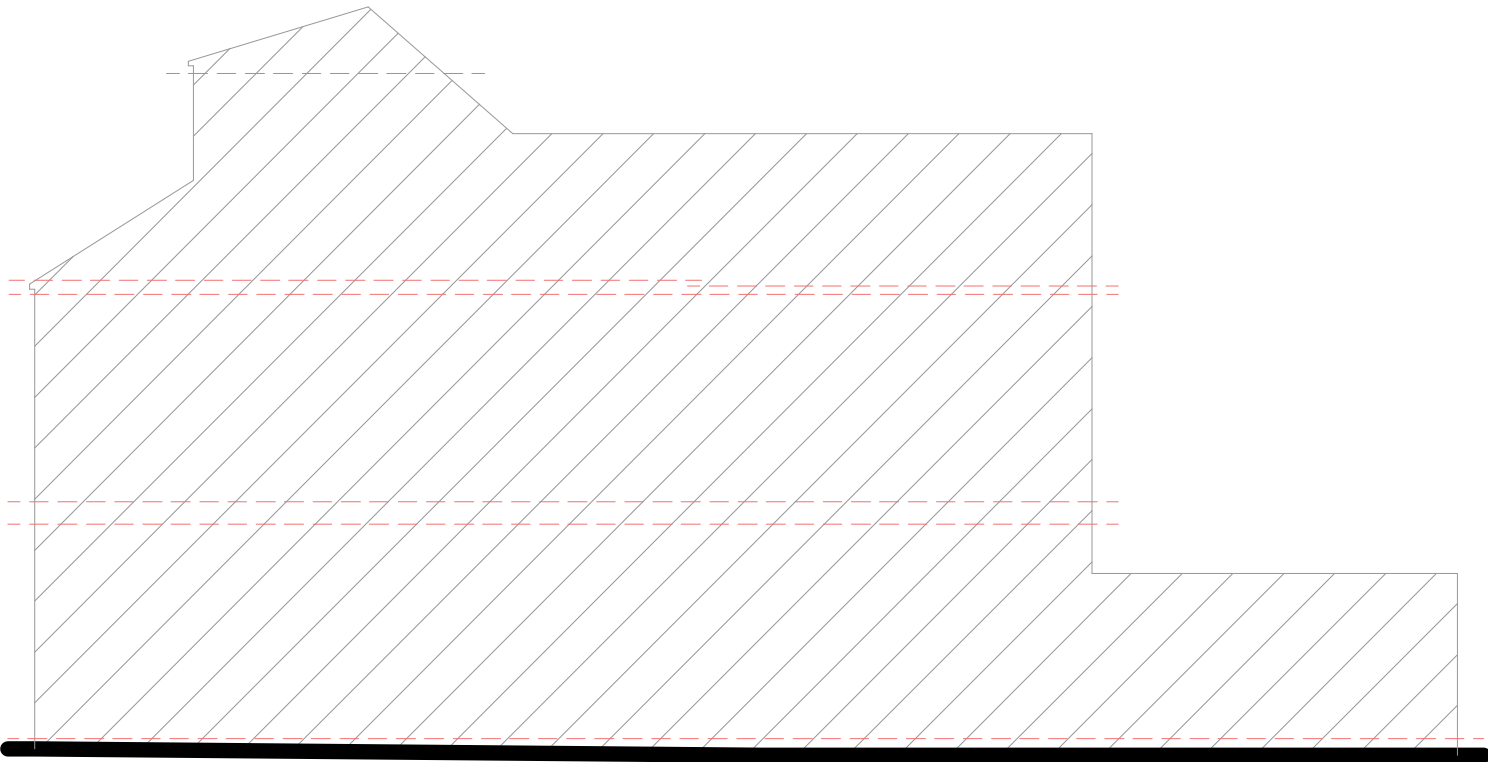

Side Elevation 2



ARCHITECTURE


City Tower, New York St, Manchester M1 4BT
www.m1architecture.co.uk
Telephone: 0330 311 9695

Great Western St
309 Great Western St


2317

03A


Elevations 1:100@A3
Existing

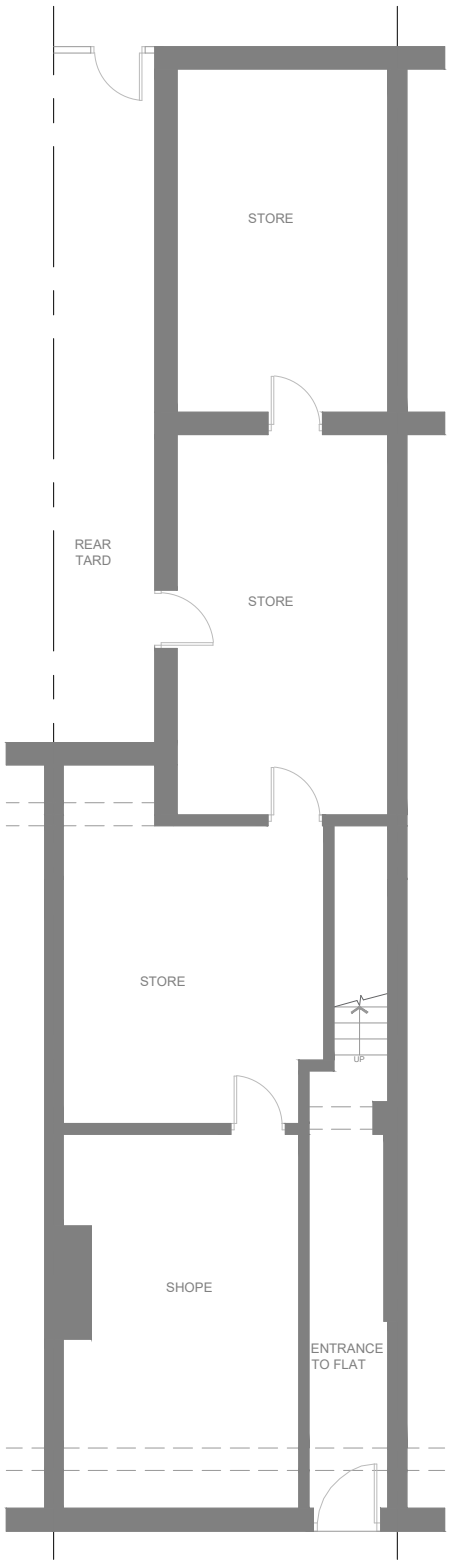

Ground Floor

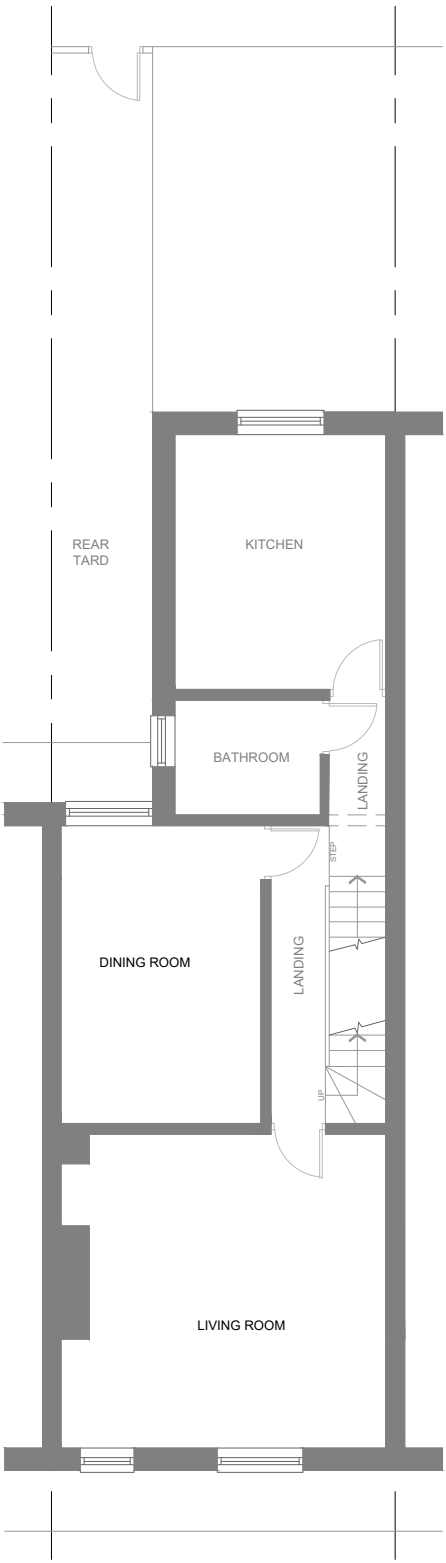

First Floor

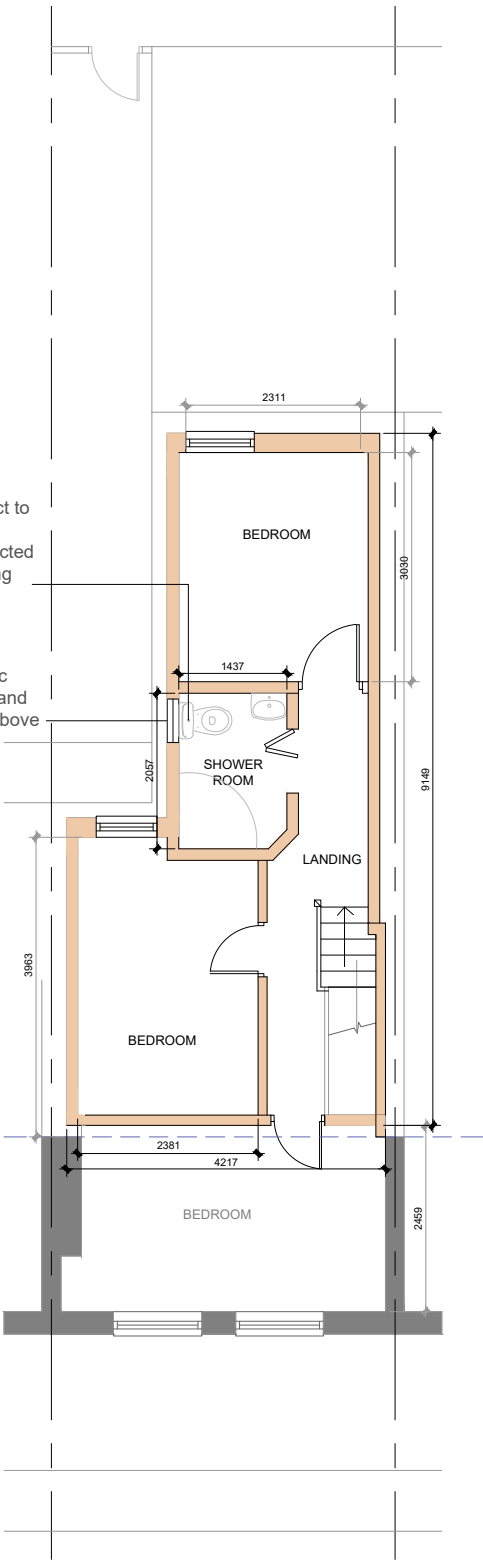

Loft Floor

New drainage to connect to existing drainage run. All drainage to be inspected and approved by building control.

New double glazed upvc window to be obscure and opening to be located above 1.7m above floor level.

See structural engineers design and culations for

- Floor Joists,
- Supporting beams
- Flat roof Joist



ARCHITECTURE


City Tower, New York St, Manchester M1 4BT
www.m1architecture.co.uk
Telephone: 0330 311 9695

Great Western St
309 Great Western St


2317

04_A


Floor Plans 1:100@A3
Proposed

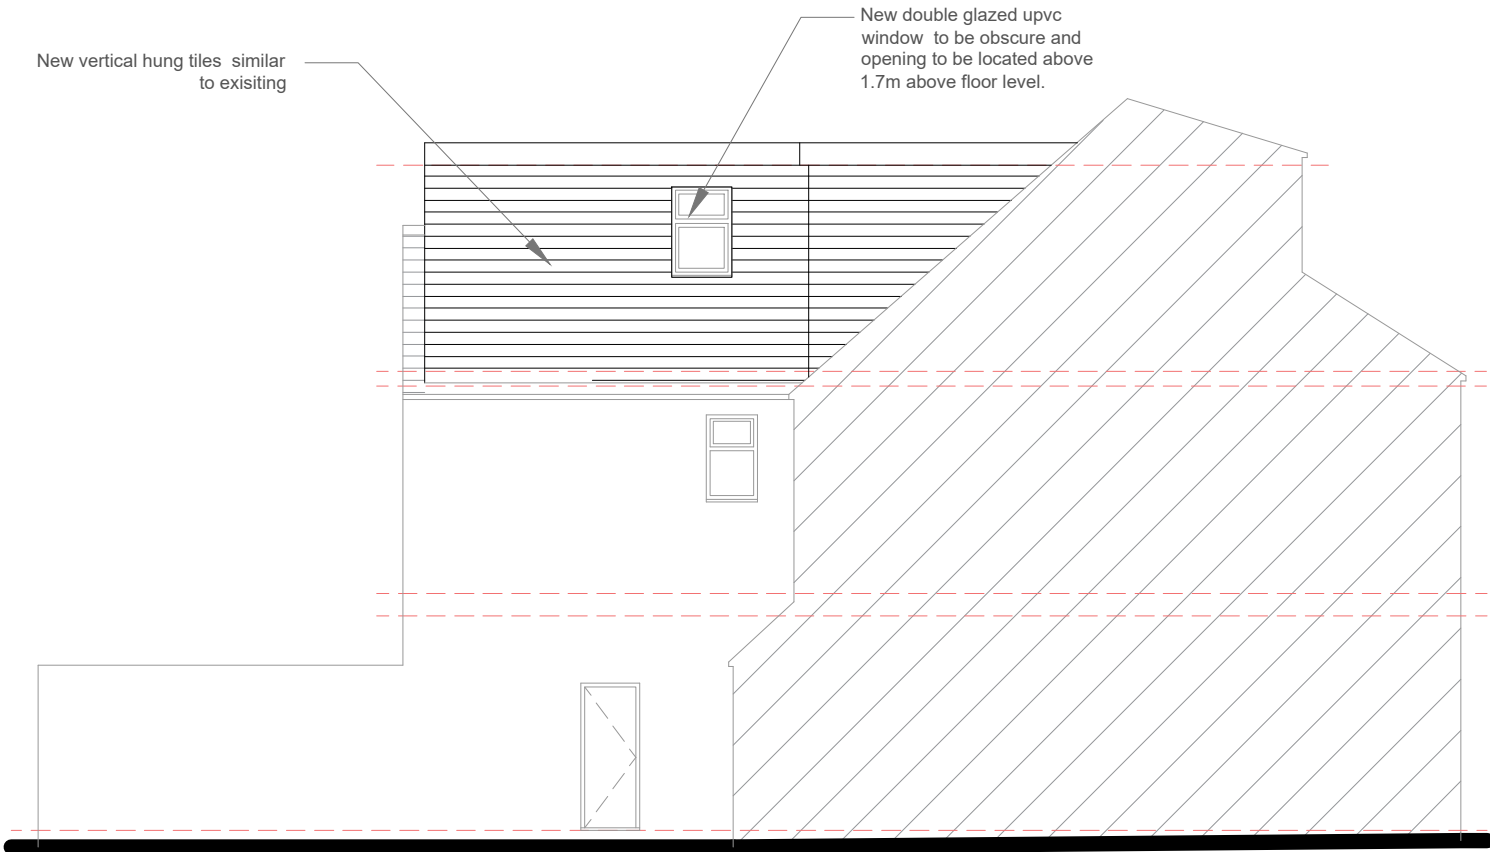

Side Elevation 1

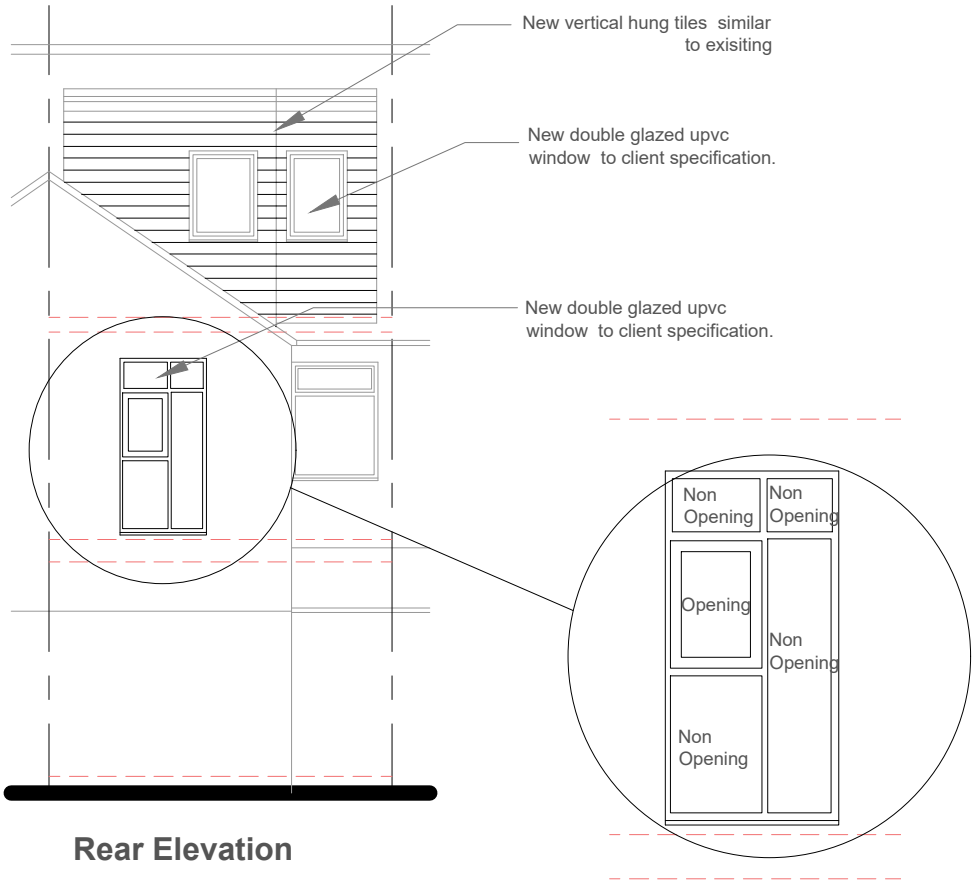

Rear Elevation

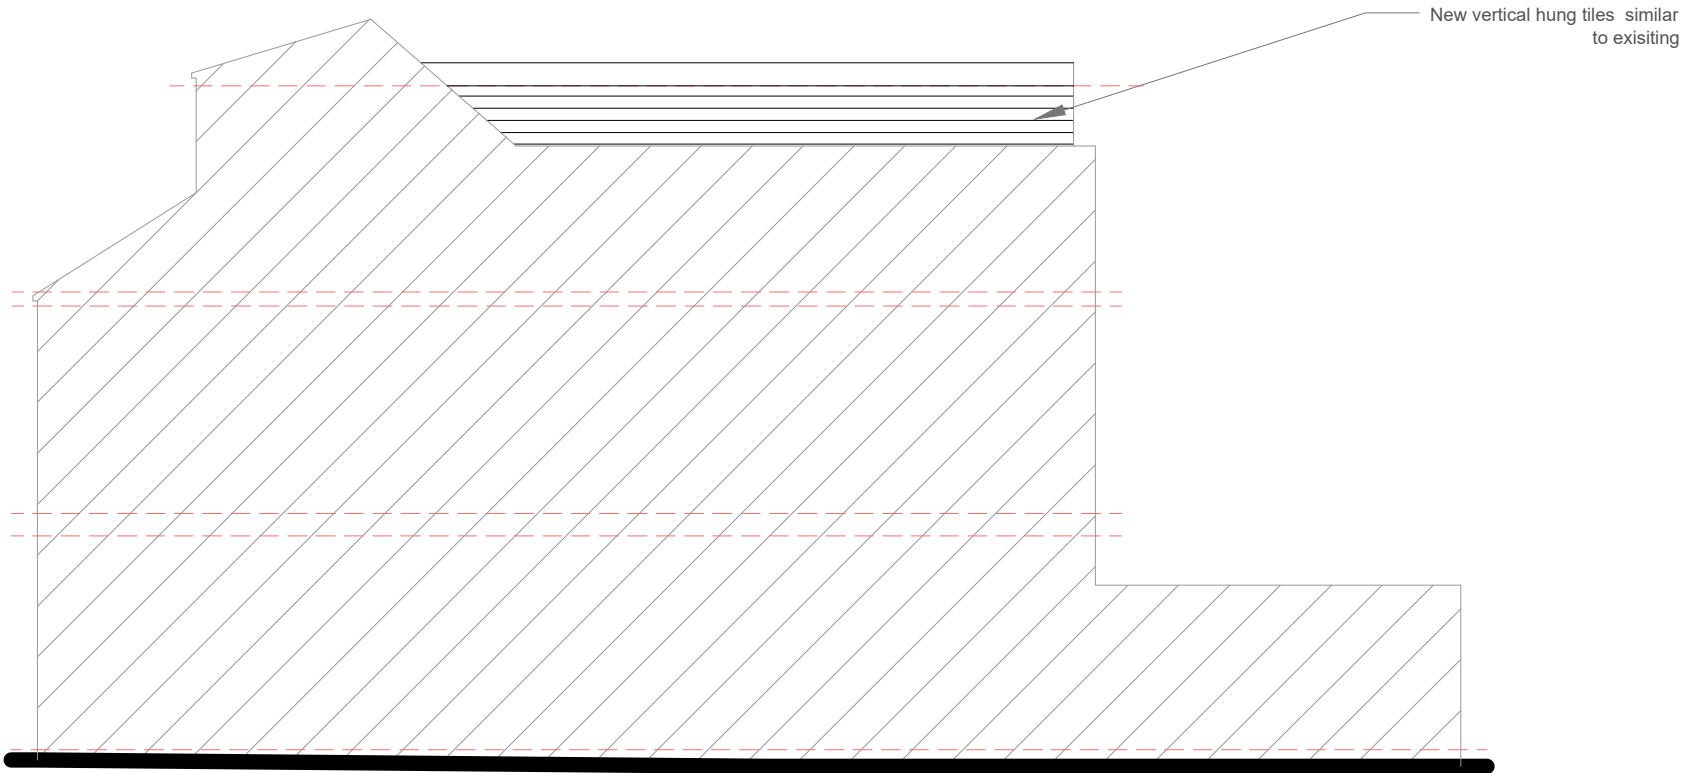

Side Elevation 2

This drawing is the property of M1 Architecture and copyright is reserved by them.

This drawing is not to be copied or disclosed by or to any unauthorized person without the prior written consent of the author.

Do not scale from this drawing.

All dimensions are to be checked on site prior to construction, manufacture of any components and ordering of materials and equipment.

Any discrepancies are to be reported to the architectural Technicians

All materials and workmanship to be accordance with the current British Standards and codes of practice.

This drawing is to be read in conjunction with all relevant Architectural Structural Engineers, Mechanical Engineers, Electrical Engineers and Specialists drawings and specifications.

All drainage to be inspected and approved by building control.

Direction of Joists were not available during the survey therefore it is the responsibility of the contractor to check the existing structure and its mechanism of support.



ARCHITECTURE

City Tower, New York St, Manchester M1 4BT
www.m1architecture.co.uk
Telephone: 0330 311 9695

Great Western St

309 Great Western St

2317

05A

Elevations 1:100@A3
Proposed