
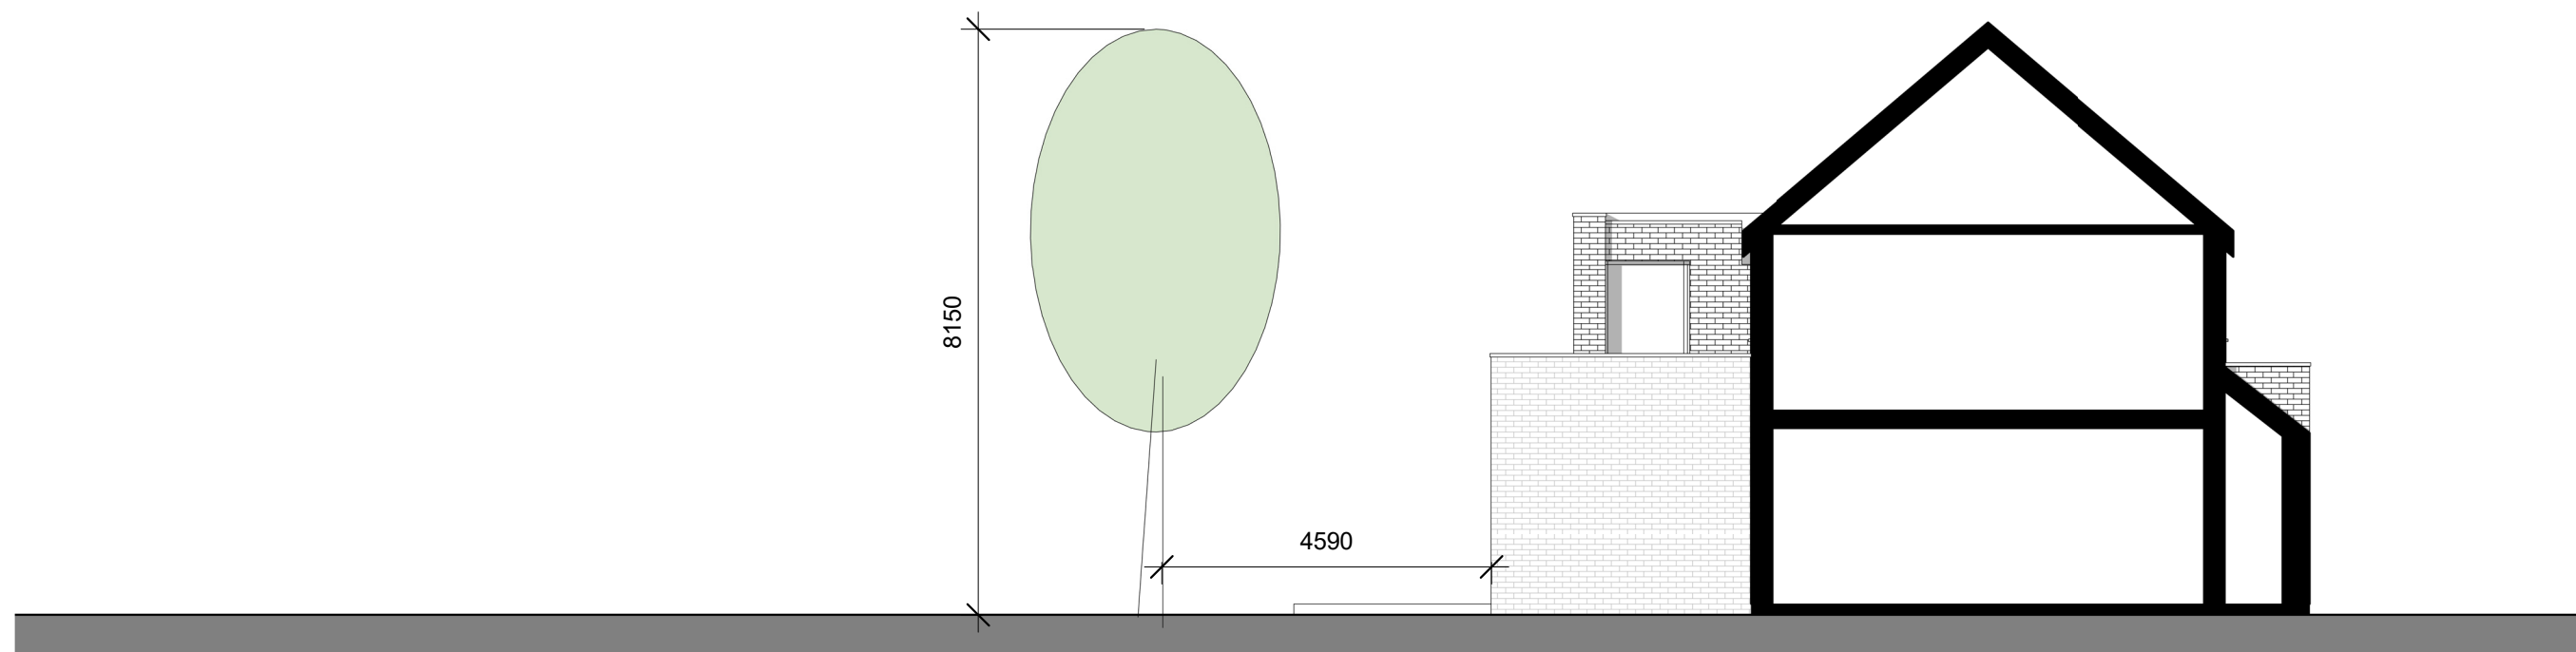


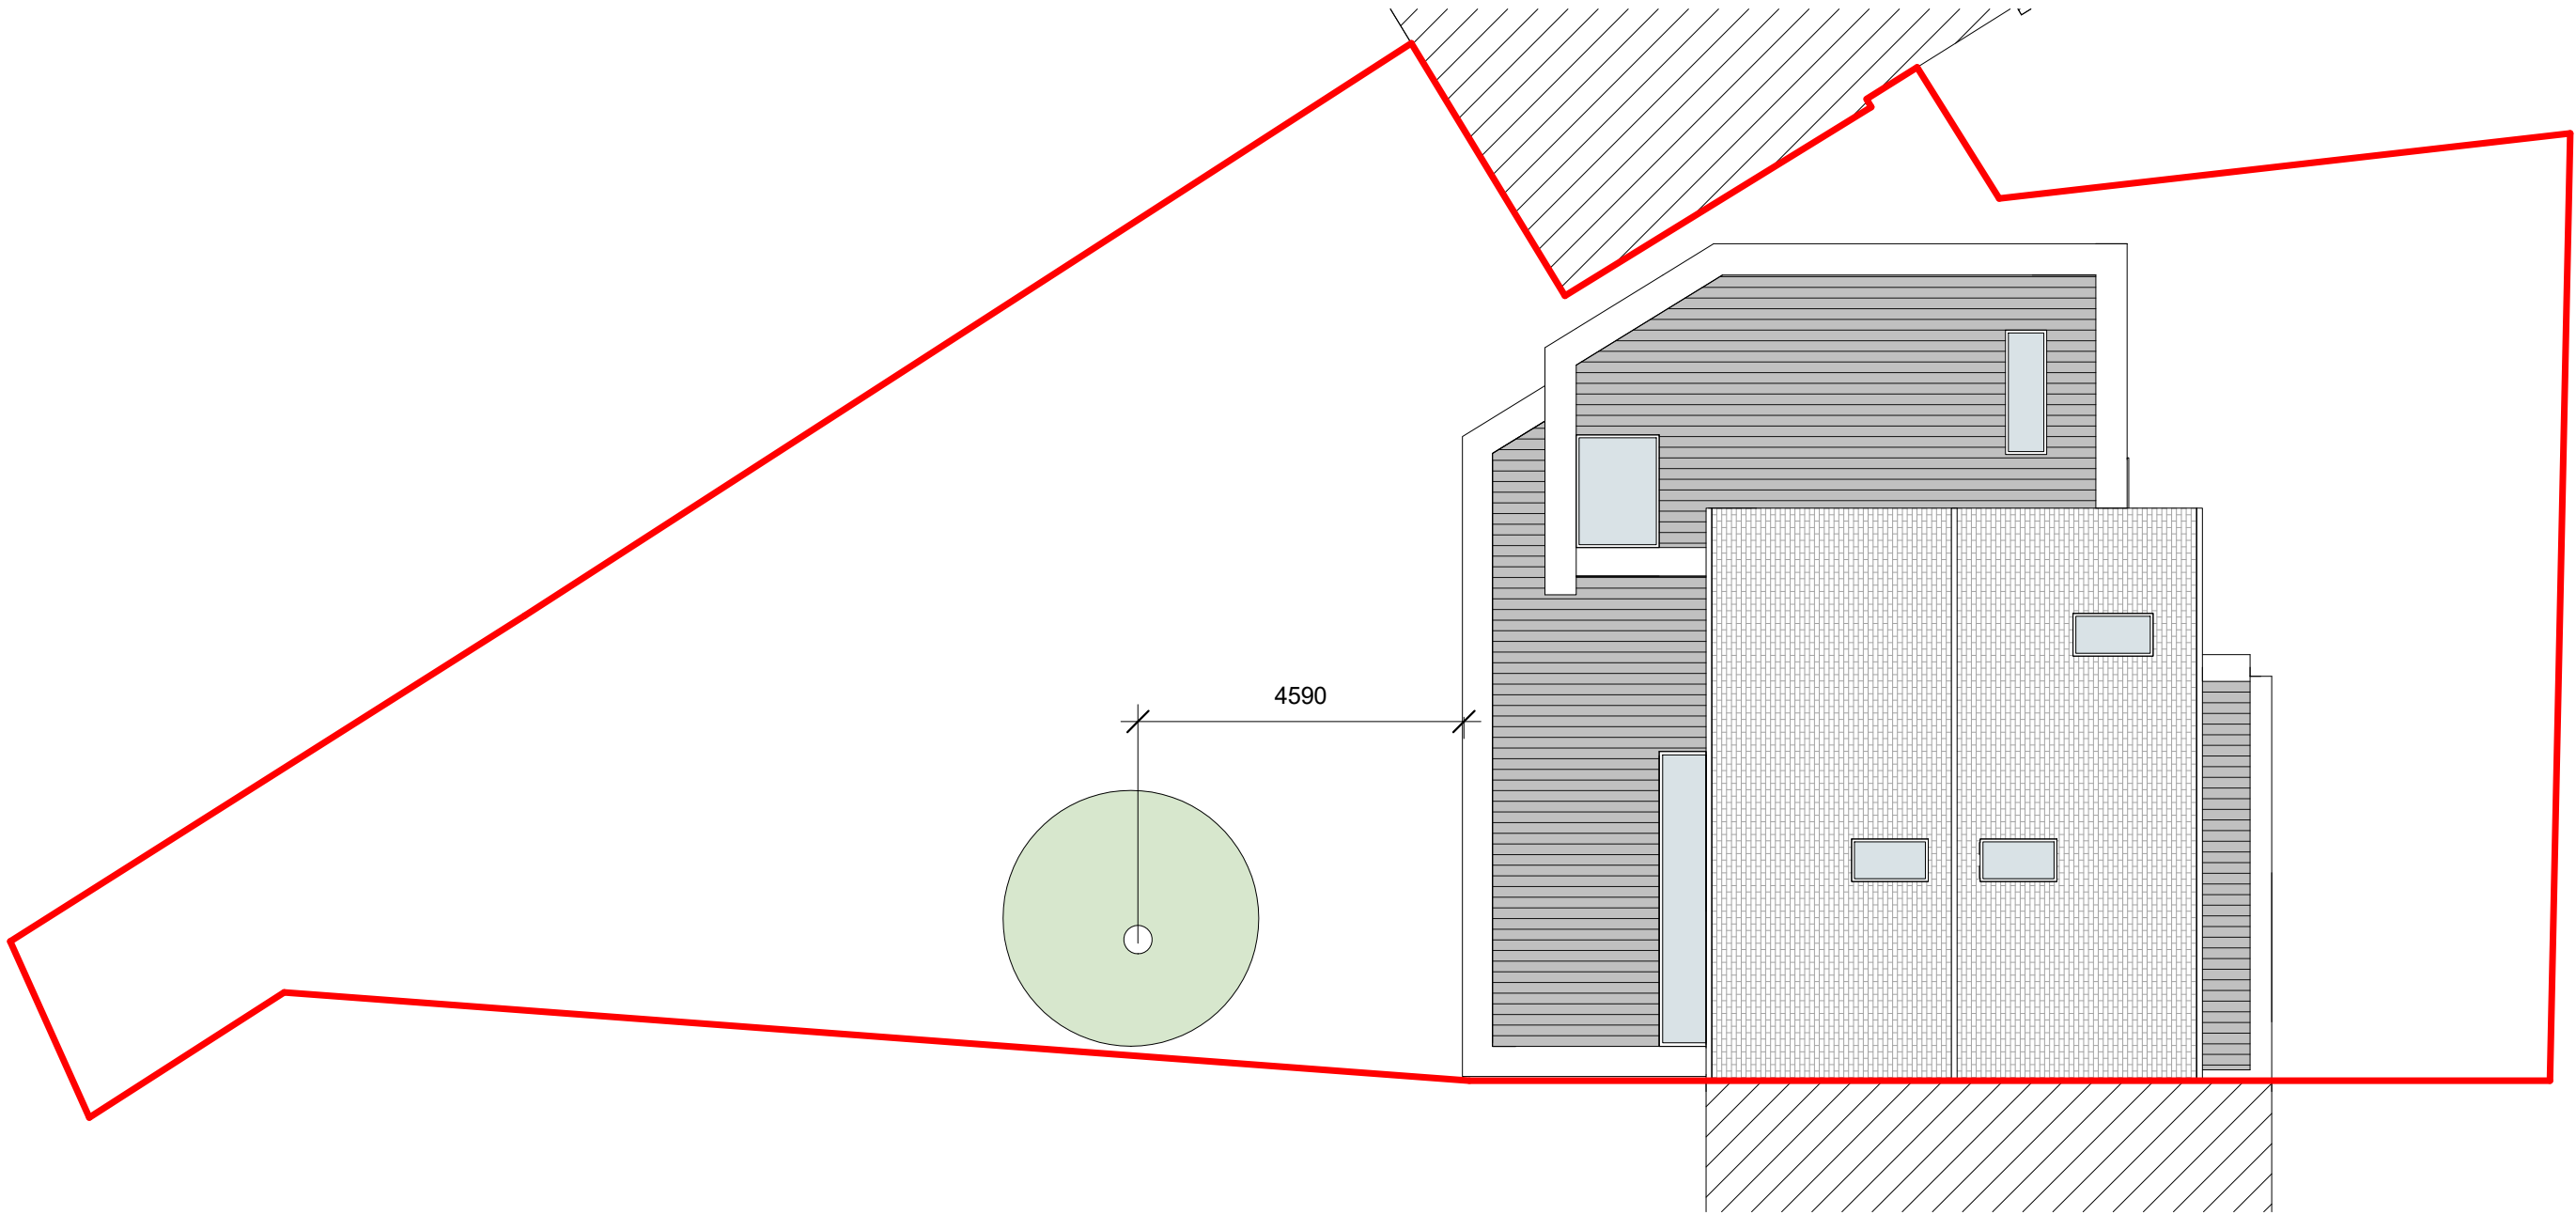

Raquel Urbaneja Diez architect

Project
2A Beech Rd, Chorlton-cum-Hardy
Manchester M21 8BQ

Drawing
Tree location

Drawing number
0011

Scale	Status	Rev
1 : 100	For Approval	P01

For Planning