




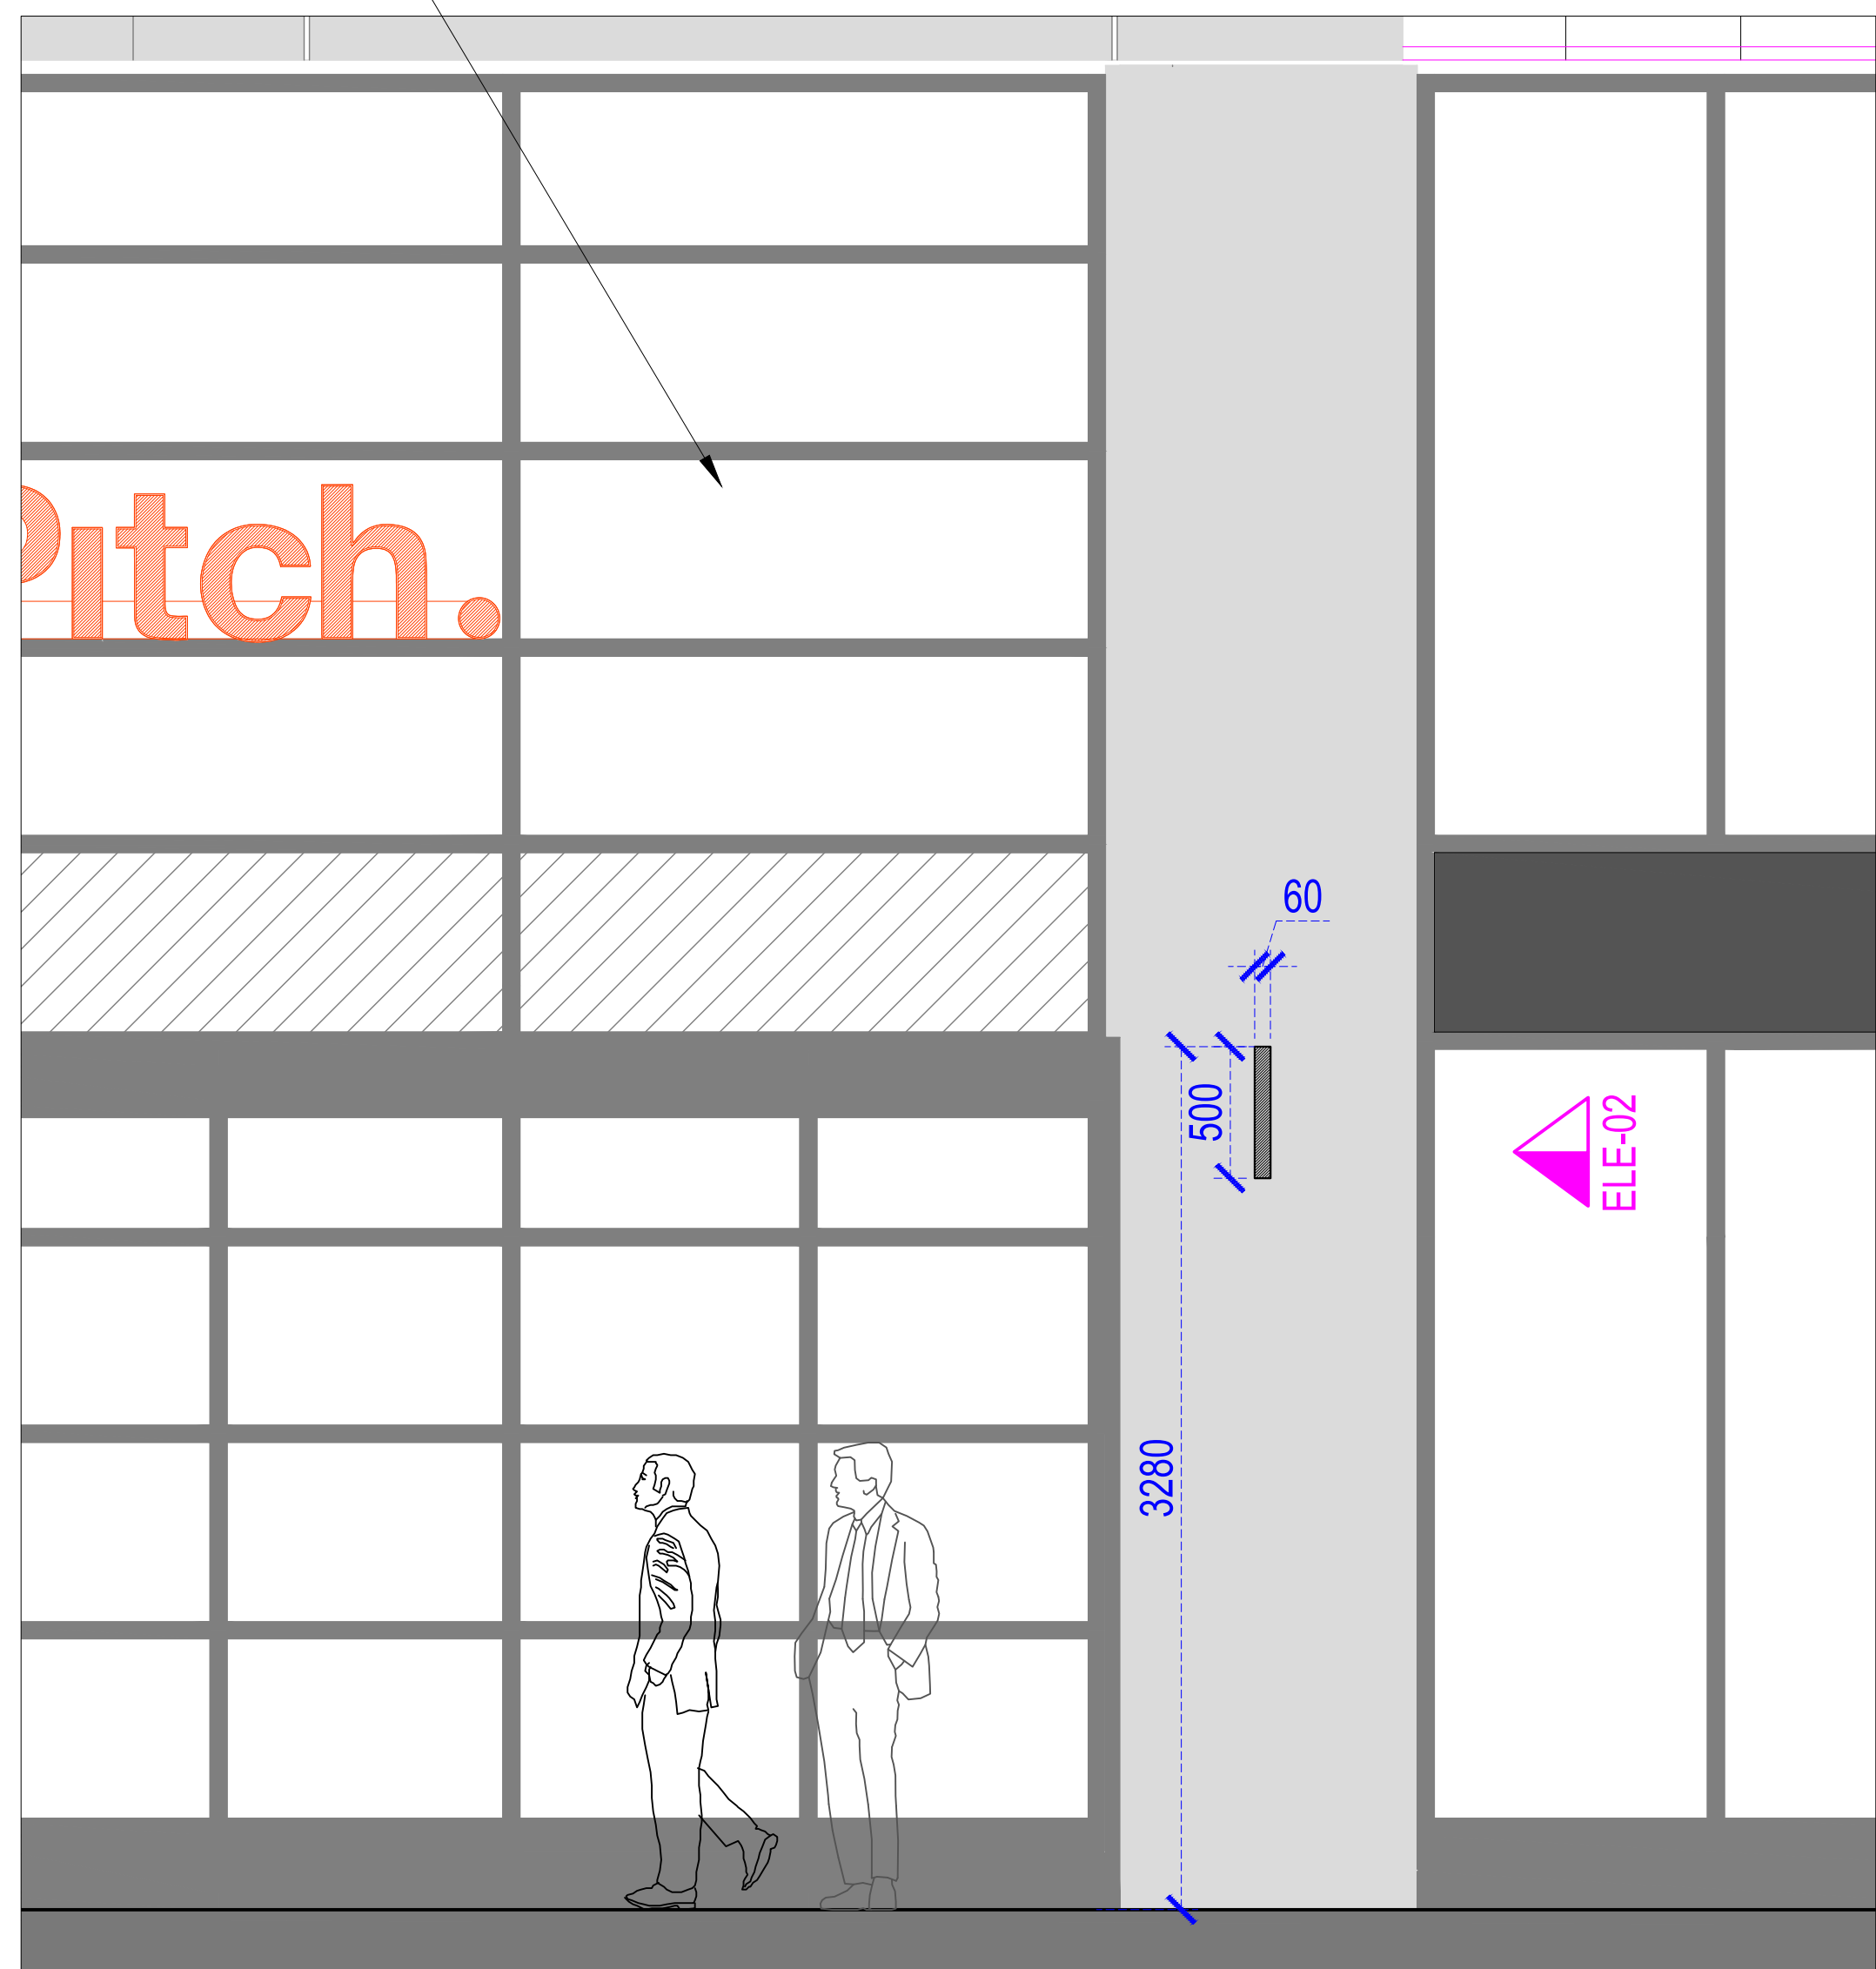

1 External Elevation-01
Scale 1:25@A1

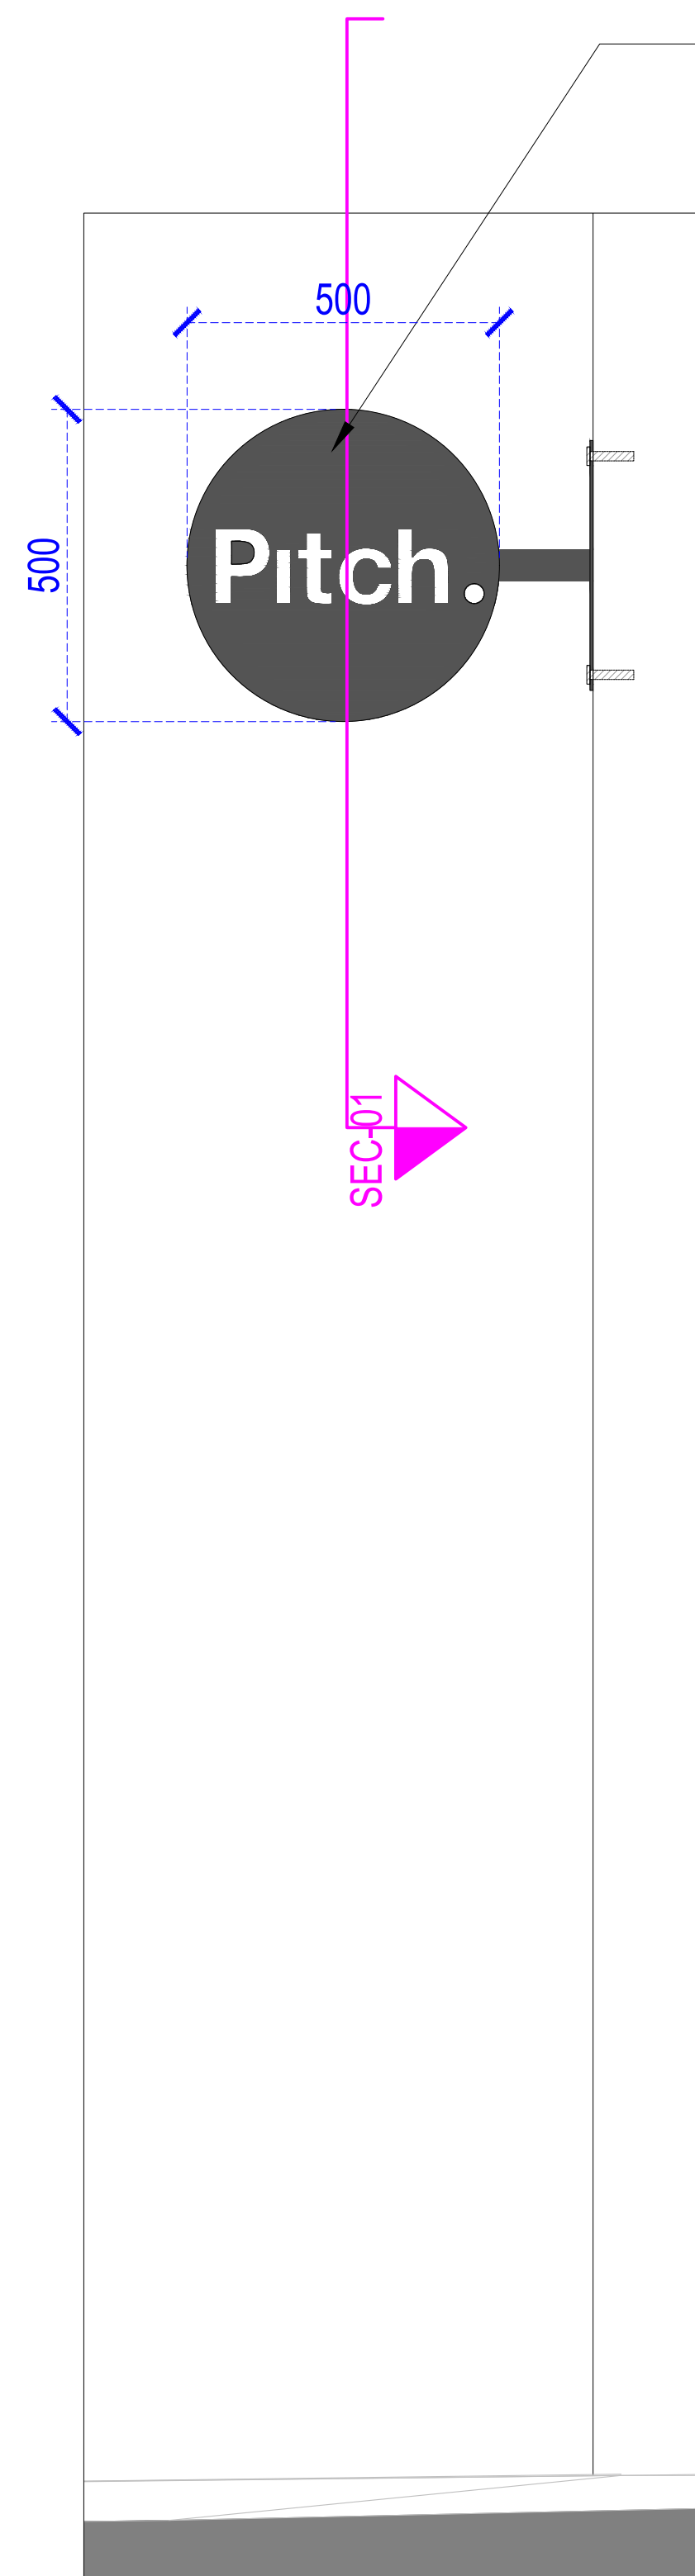


2 Elevation-02
Scale 1:10@A1

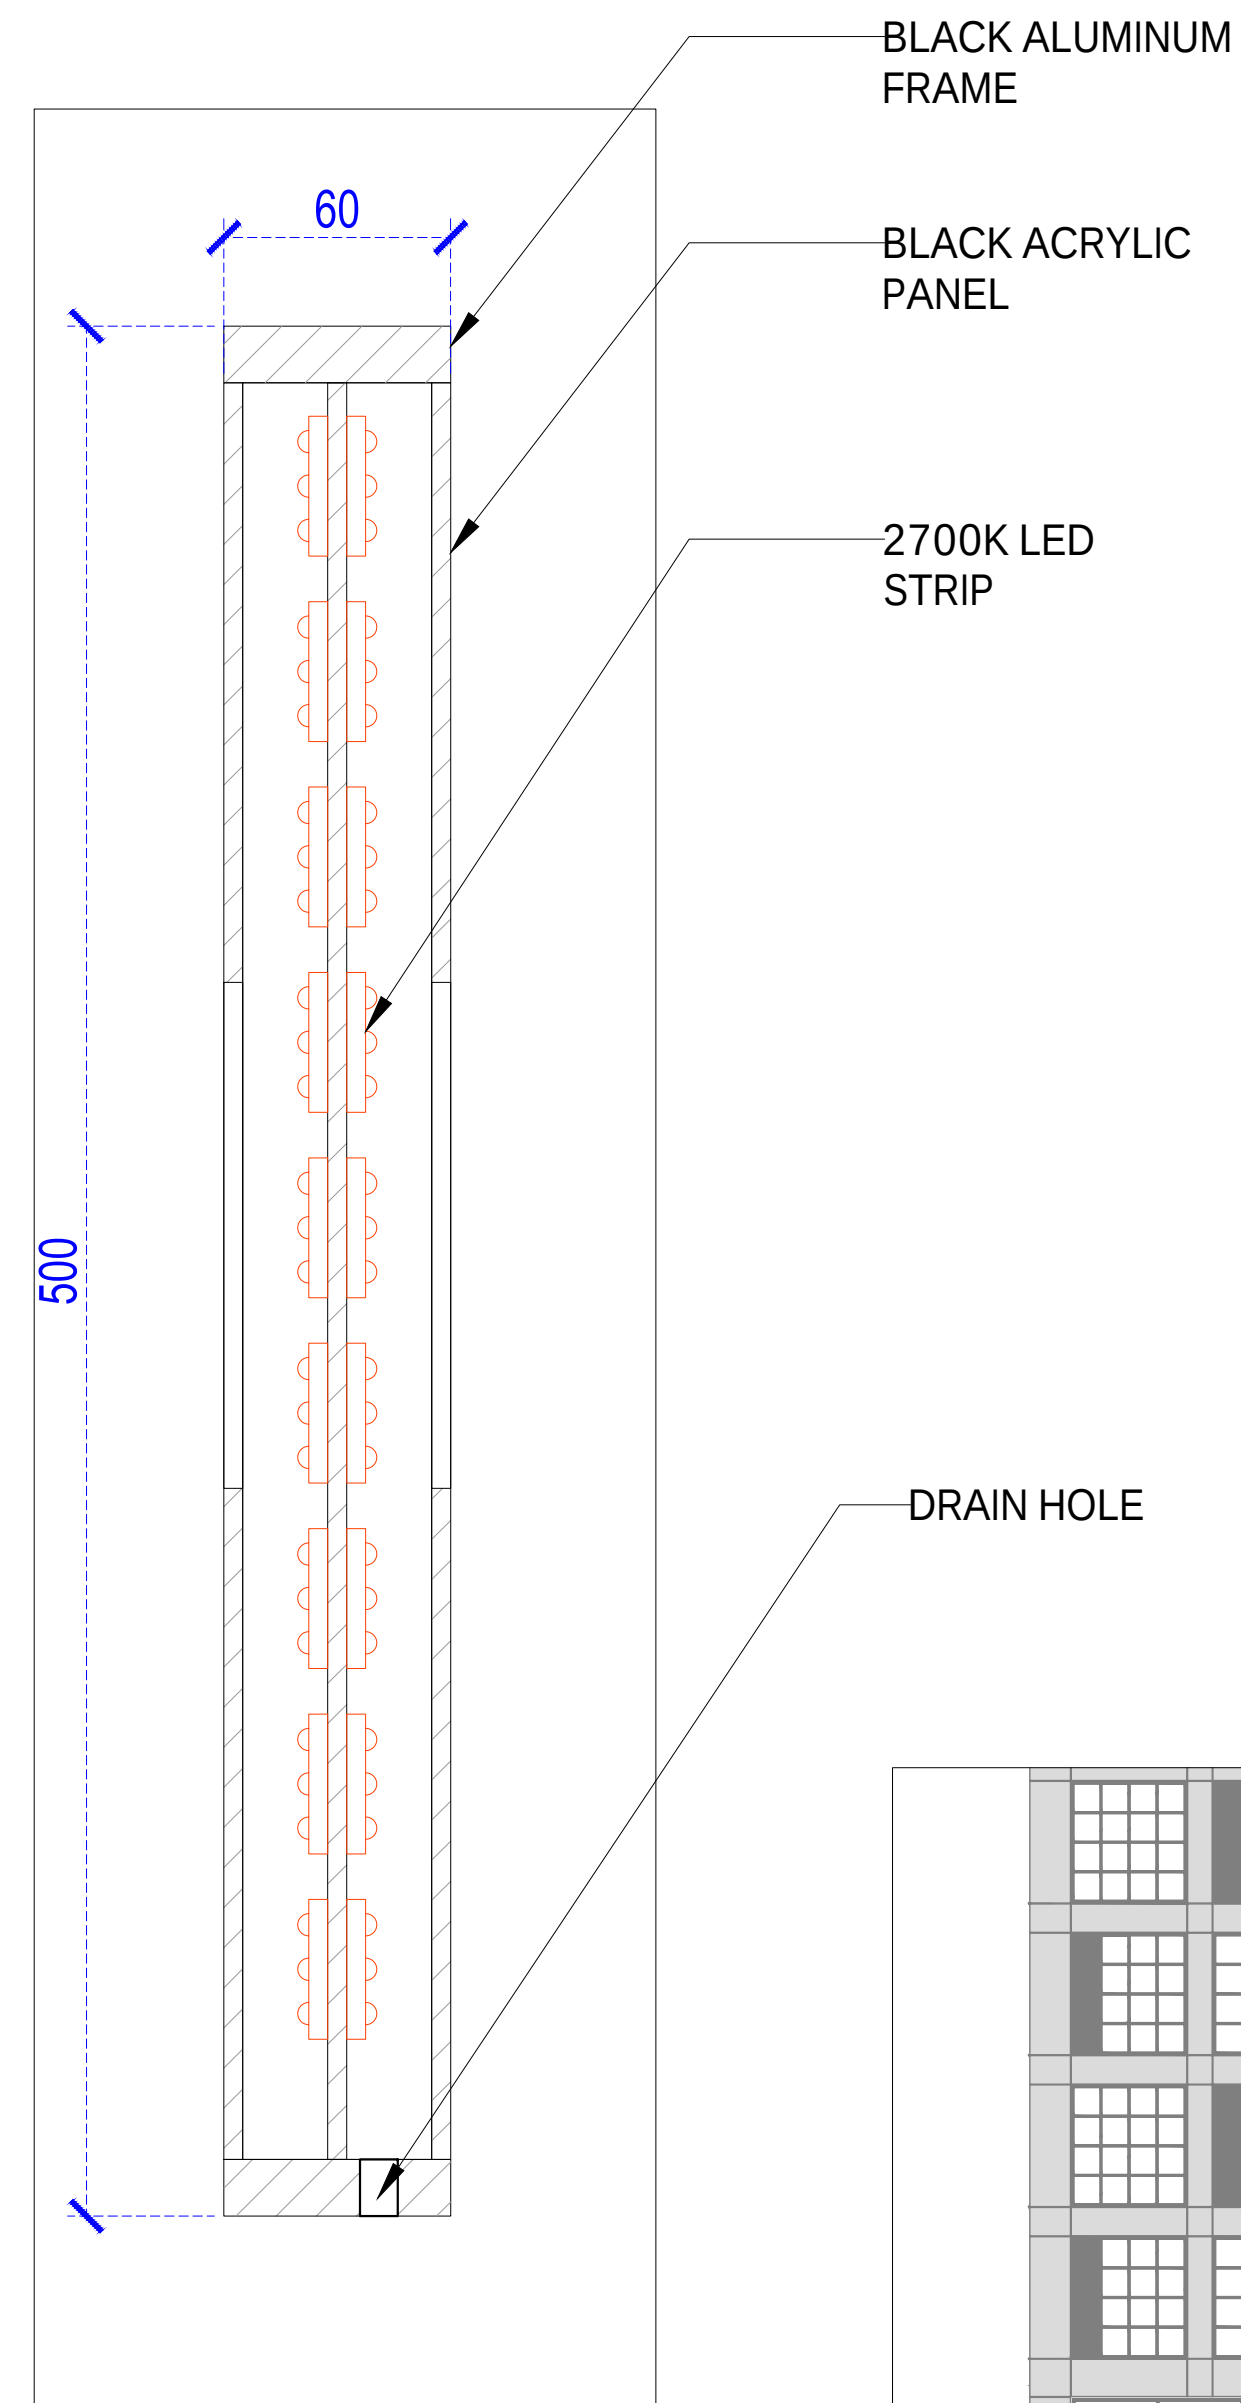


3 Section-01
Scale 1:2@A1



REFERENCE IMAGE OF BOX SIGNAGE

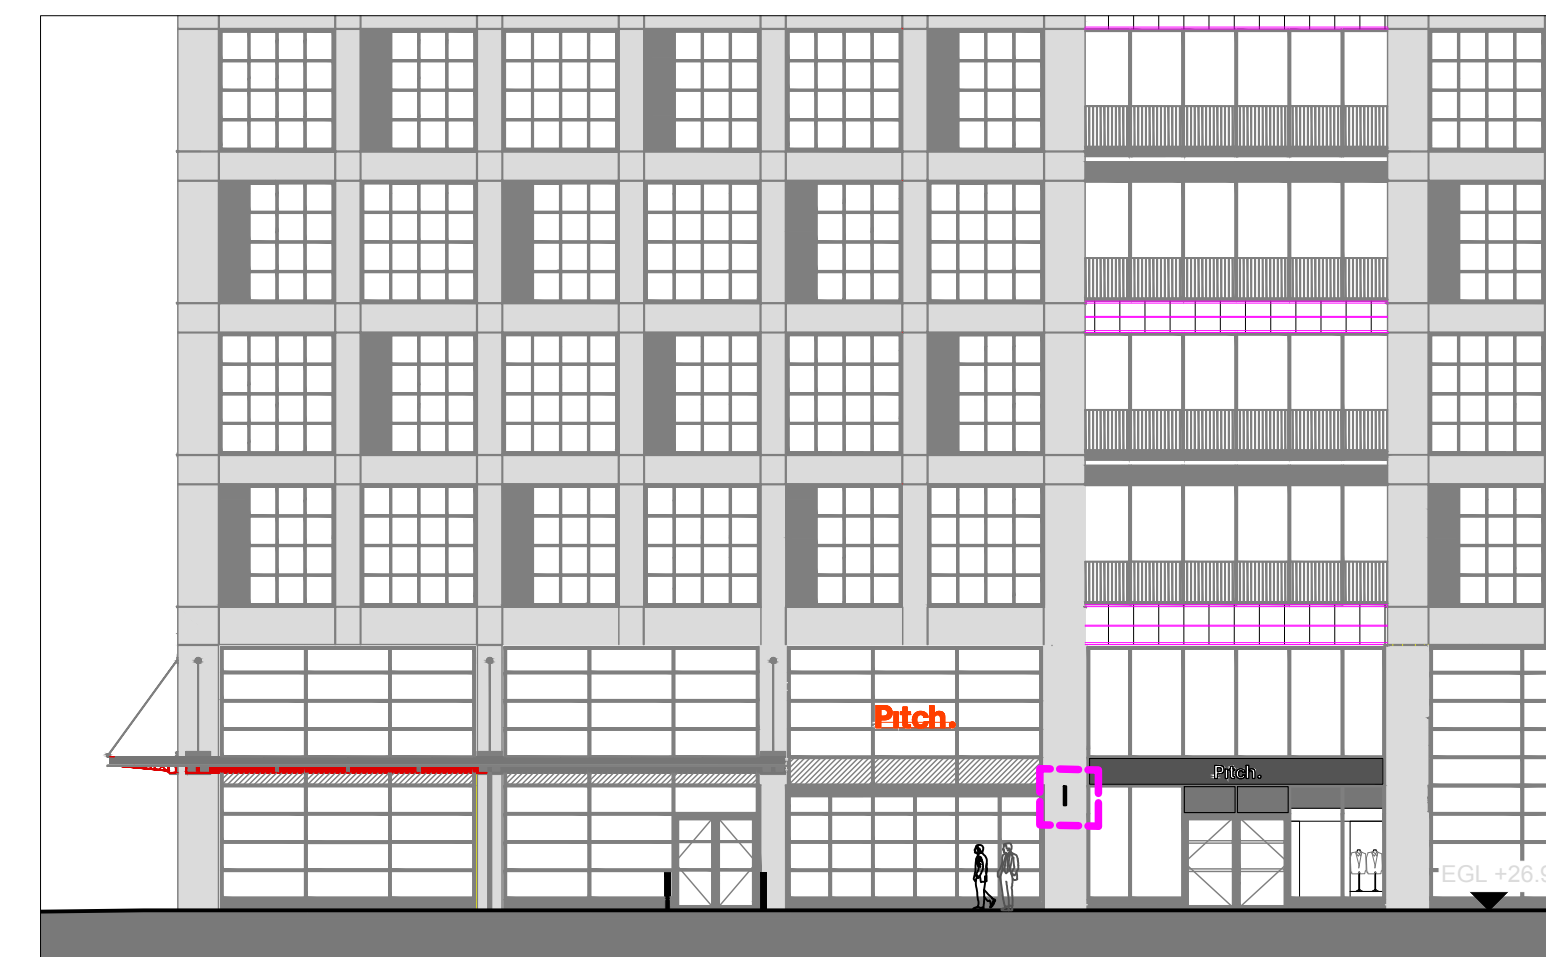

 Location Plan
Scale 1:200@A1

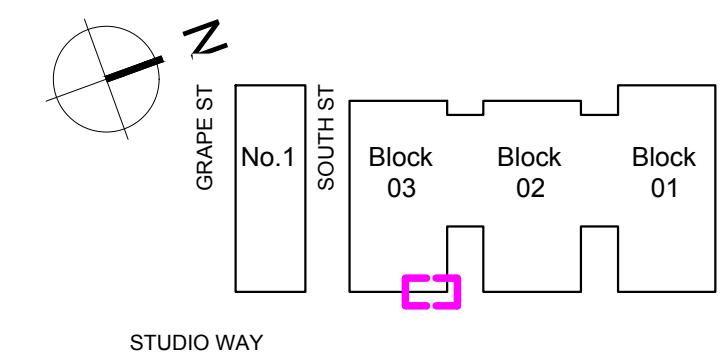

1. All dimensions are in millimeters unless noted otherwise
2. All dimensions to be site verified before proceeding with work
3. Atelier Wren should be notified of any discrepancies in writing.

1:25@A1

[illegible]

AXELIER WREN

AXELIER WREN
2nd Floor 53 New Oxford
London WC1A 1
Company no 1327070
VAT no 3784614

Client	Pitch
--------	-------

This drawing is the property of Axelier Wren.
Copyright is reserved to Axelier Wren and the drawing is issued on the condition that it is not copied, either wholly or in part,
without the written consent of Axelier Wren.
All dimensions to be checked and verified on site prior to the commencement of any work. This is a Design Intent drawing
not scale from this drawing. All dimensions are to be checked on site. This drawing is to be read in conjunction with
consultants information.