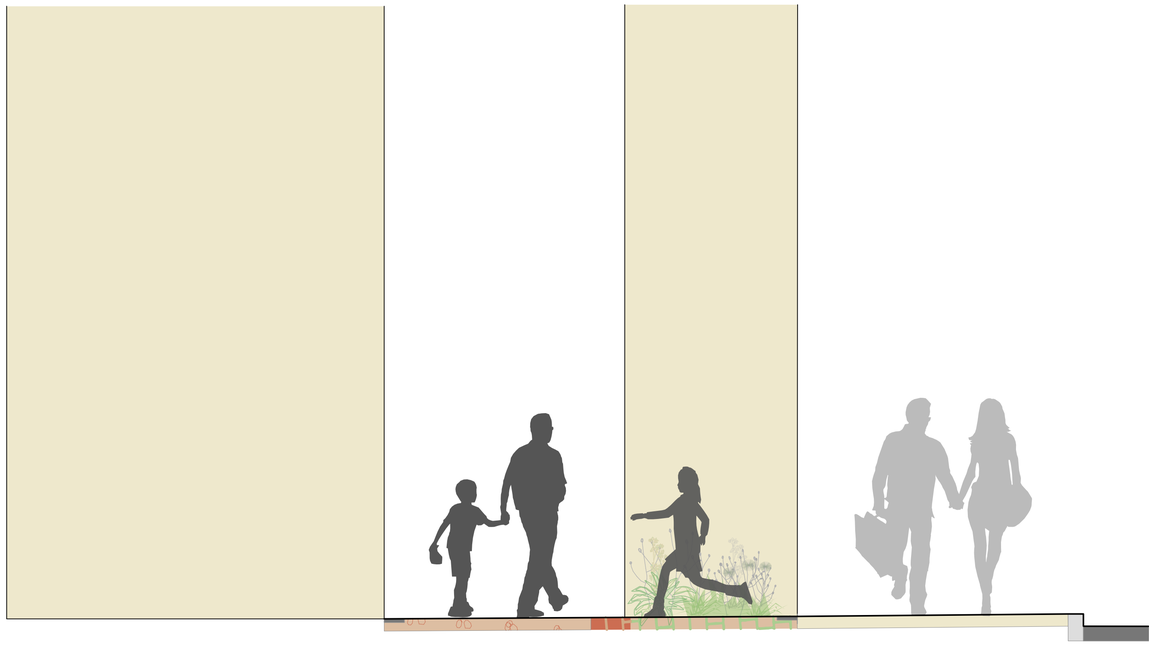

S01 ILLUSTRATIVE SECTION
Scale: 1:25 @ A1

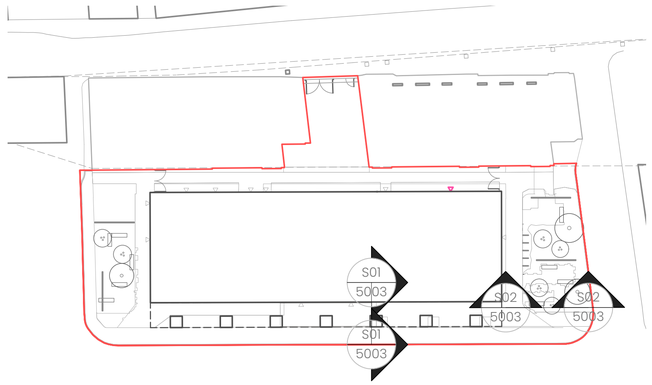

LOCATION PLAN

S02 ILLUSTRATIVE SECTION
Scale: 1:25 @ A1

NOTES:

1. DO NOT SCALE FROM THIS DRAWING. ALWAYS WORK TO NOTED DIMENSIONS.
2. ALL SETTING OUT, LEVELS AND DIMENSIONS TO BE CHECKED ON SITE PRIOR TO THE INSTALLATION OF MATERIALS AND ANY DISCREPANCIES ARE TO BE BROUGHT TO THE ATTENTION OF THE CONTRACT ADMINISTRATOR IMMEDIATELY.
3. THIS DRAWING MUST BE READ WITH THE RELEVANT SPECIFICATION DOCUMENTS AND DETAIL DRAWINGS. ANY DISCREPANCIES MUST BROUGHT TO THE ATTENTION OF THE CONTRACT ADMINISTRATOR IMMEDIATELY.
4. THIS DRAWING IS COPYRIGHT PROTECTED AND MAY NOT BE REPRODUCED IN WHOLE OR PART WITHOUT WRITTEN AUTHORITY.
5. ALL DIMENSIONS ARE IN MILLIMETRES UNLESS OTHERWISE STATED.
6. NOTE DRAWING SUITABILITY CODE SHOWN BELOW. DRAWING NOT TO BE USED FOR CONTRACTUAL AGREEMENT WITHOUT A1 STATUS.

THIS DRAWING WAS PLOTTED ON:
21/03/2025

REVISION HISTORY

DATE	REV	ZONE	DESCRIPTION	CHK
01/10/2024	P02		Coordination with Architects Plan and Colonnade and Update to Arches/Structures	EP
10/10/2024	P04		Update with Planners and Highways Comments	
20/03/2025	P05		Highway Update	EP

ORIGINATOR
Layer.studio
W layer.studio
T 01625 523 157
E manchester or newcastle@layer.studio
MANCHESTER
8b Grove Street
Wilmslow
Cheshire
SK9 1DR
NEWCASTLE
Floe, Maybrook House
27 Grainger Street
Newcastle-upon-Tyne
NE1 5JE

Client
Glenbrook WWS Ltd

Project
2-4 Whitworth Street
Manchester

Drawing Title
Illustrative Sections | 2

Created By	Checked By	Scale	Sheet Size
EP	ST	VARIES	A1

Project Number	Originator	Volume	Level	File Type	Discipline	Number
389	LYR	XX	ZZ	DWG	L	5003

Work Stage	Status	Revision
Stage 2	S2 Review & comment	P05