


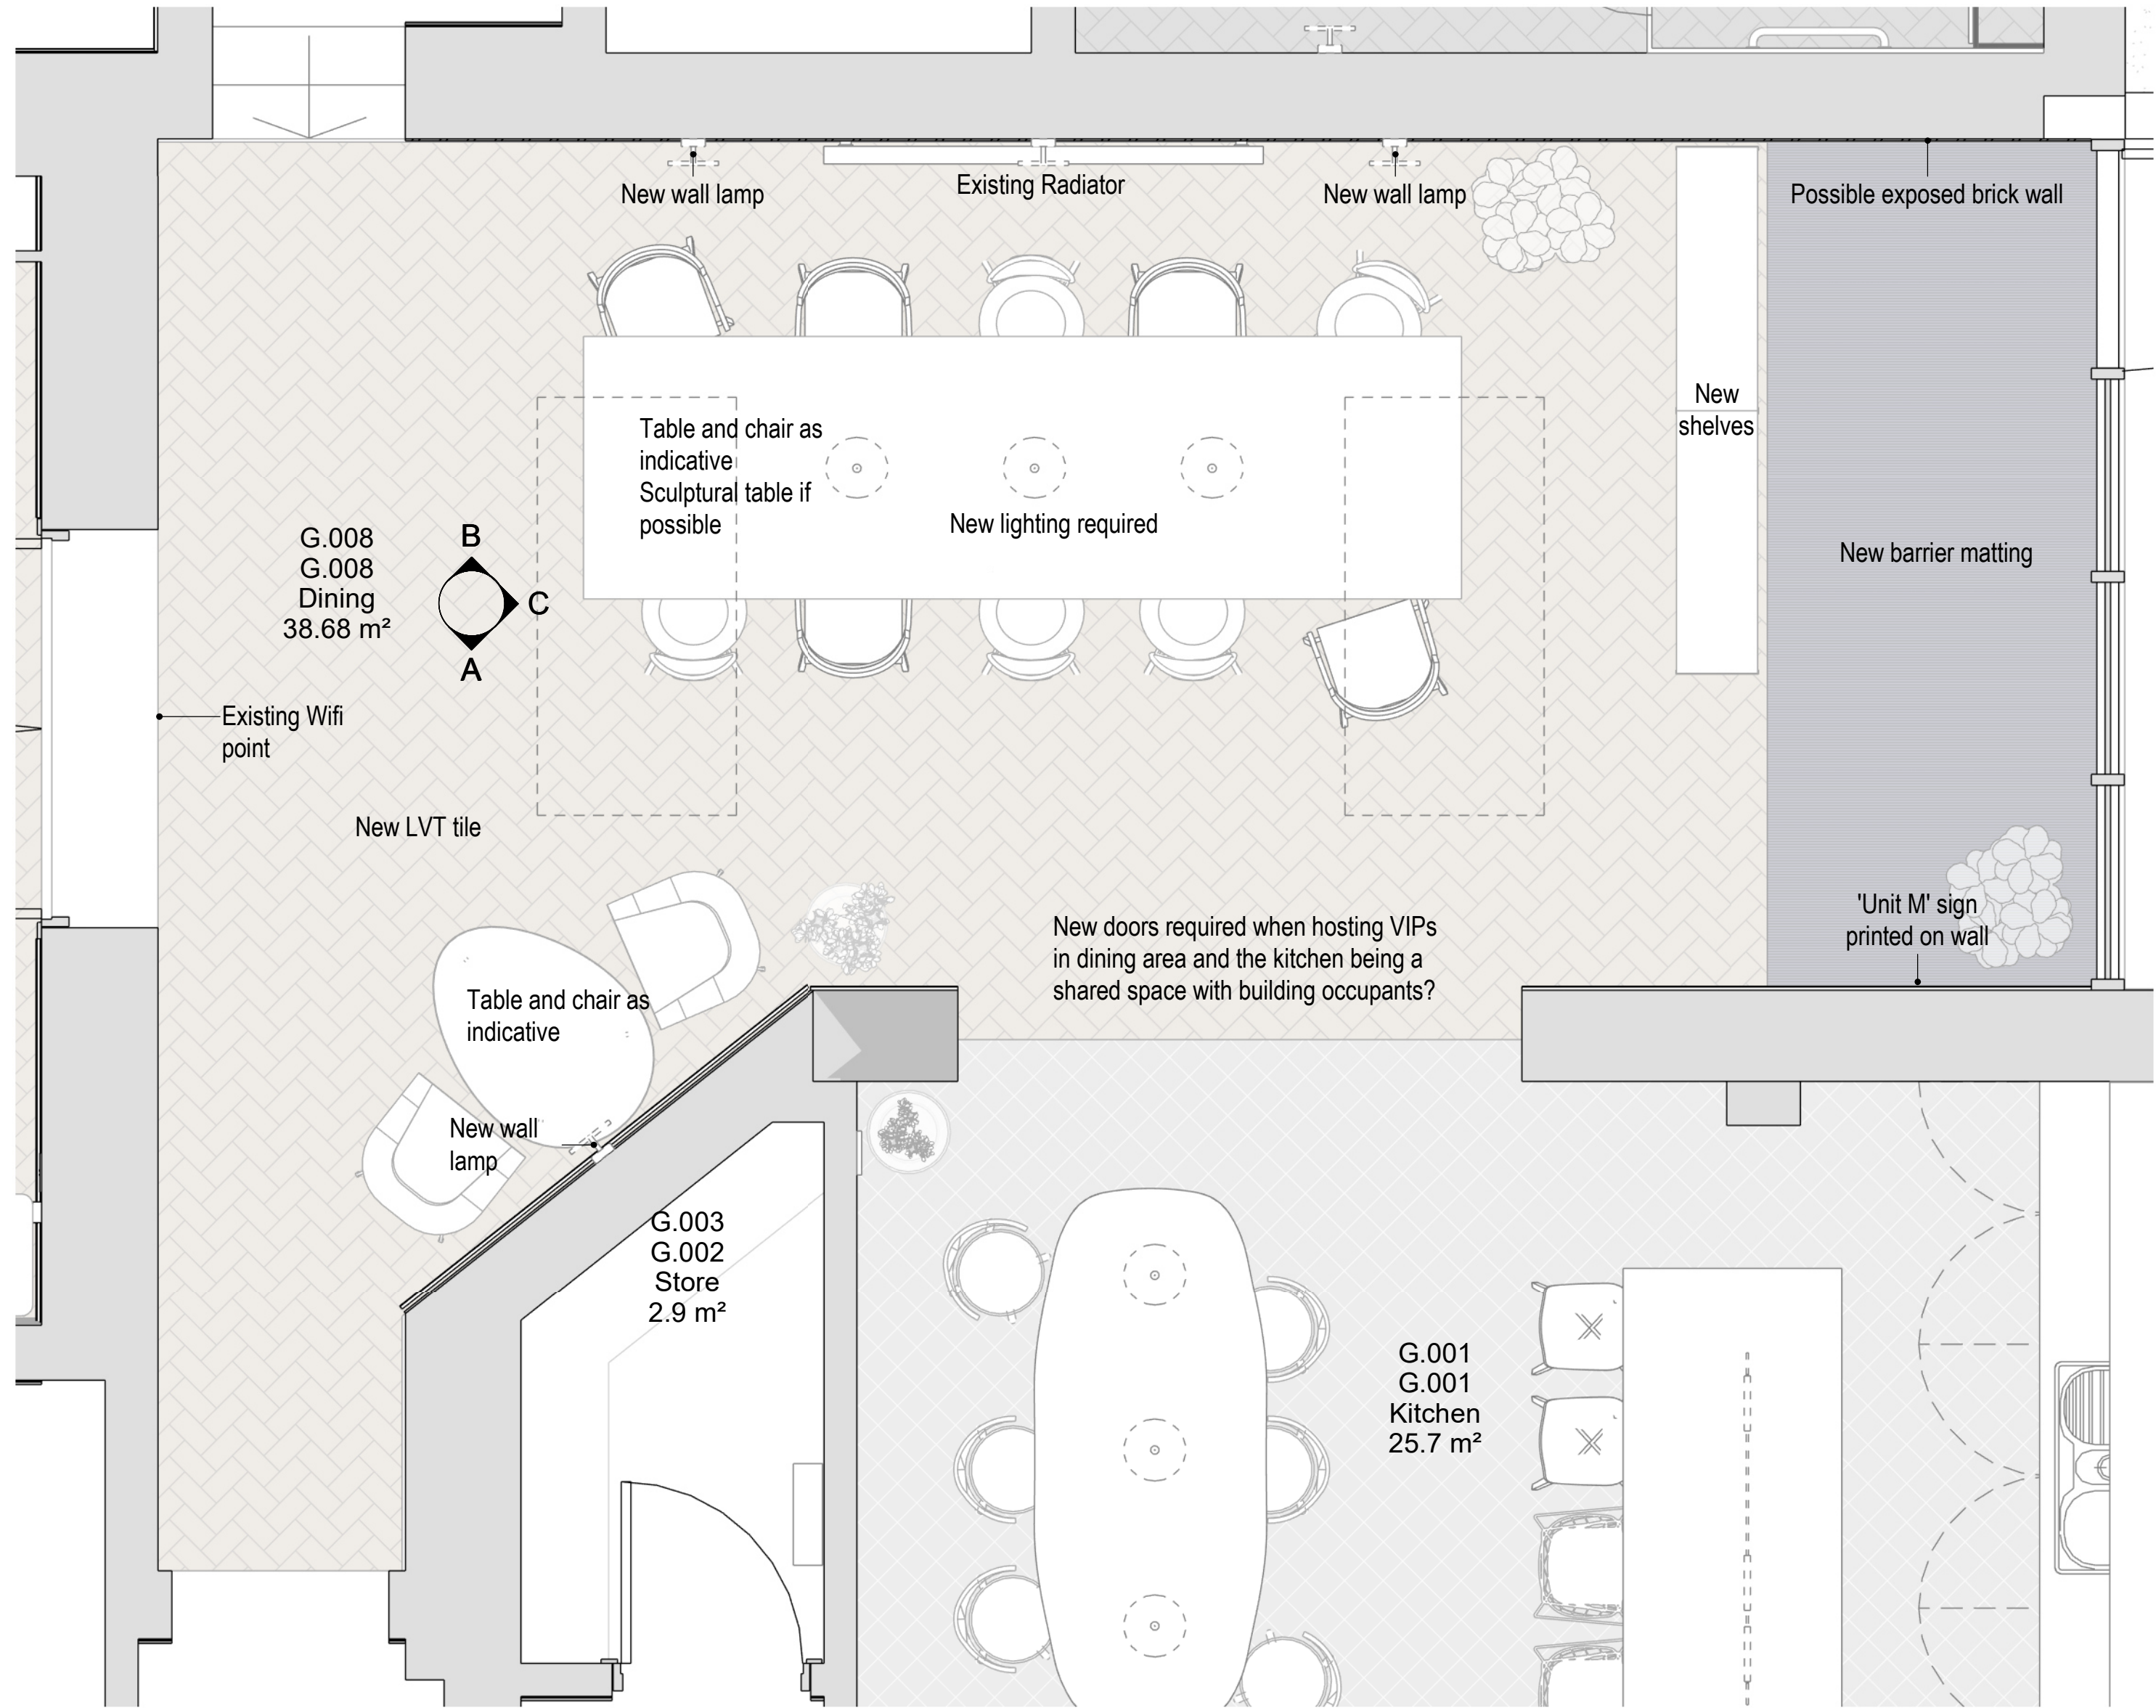

Dining as Proposed Option 1

1: 25 @ A1




Dining Elevation C as Proposed

1: 30 @ A1



Dining Elevation A as Proposed

1: 30 @ A1

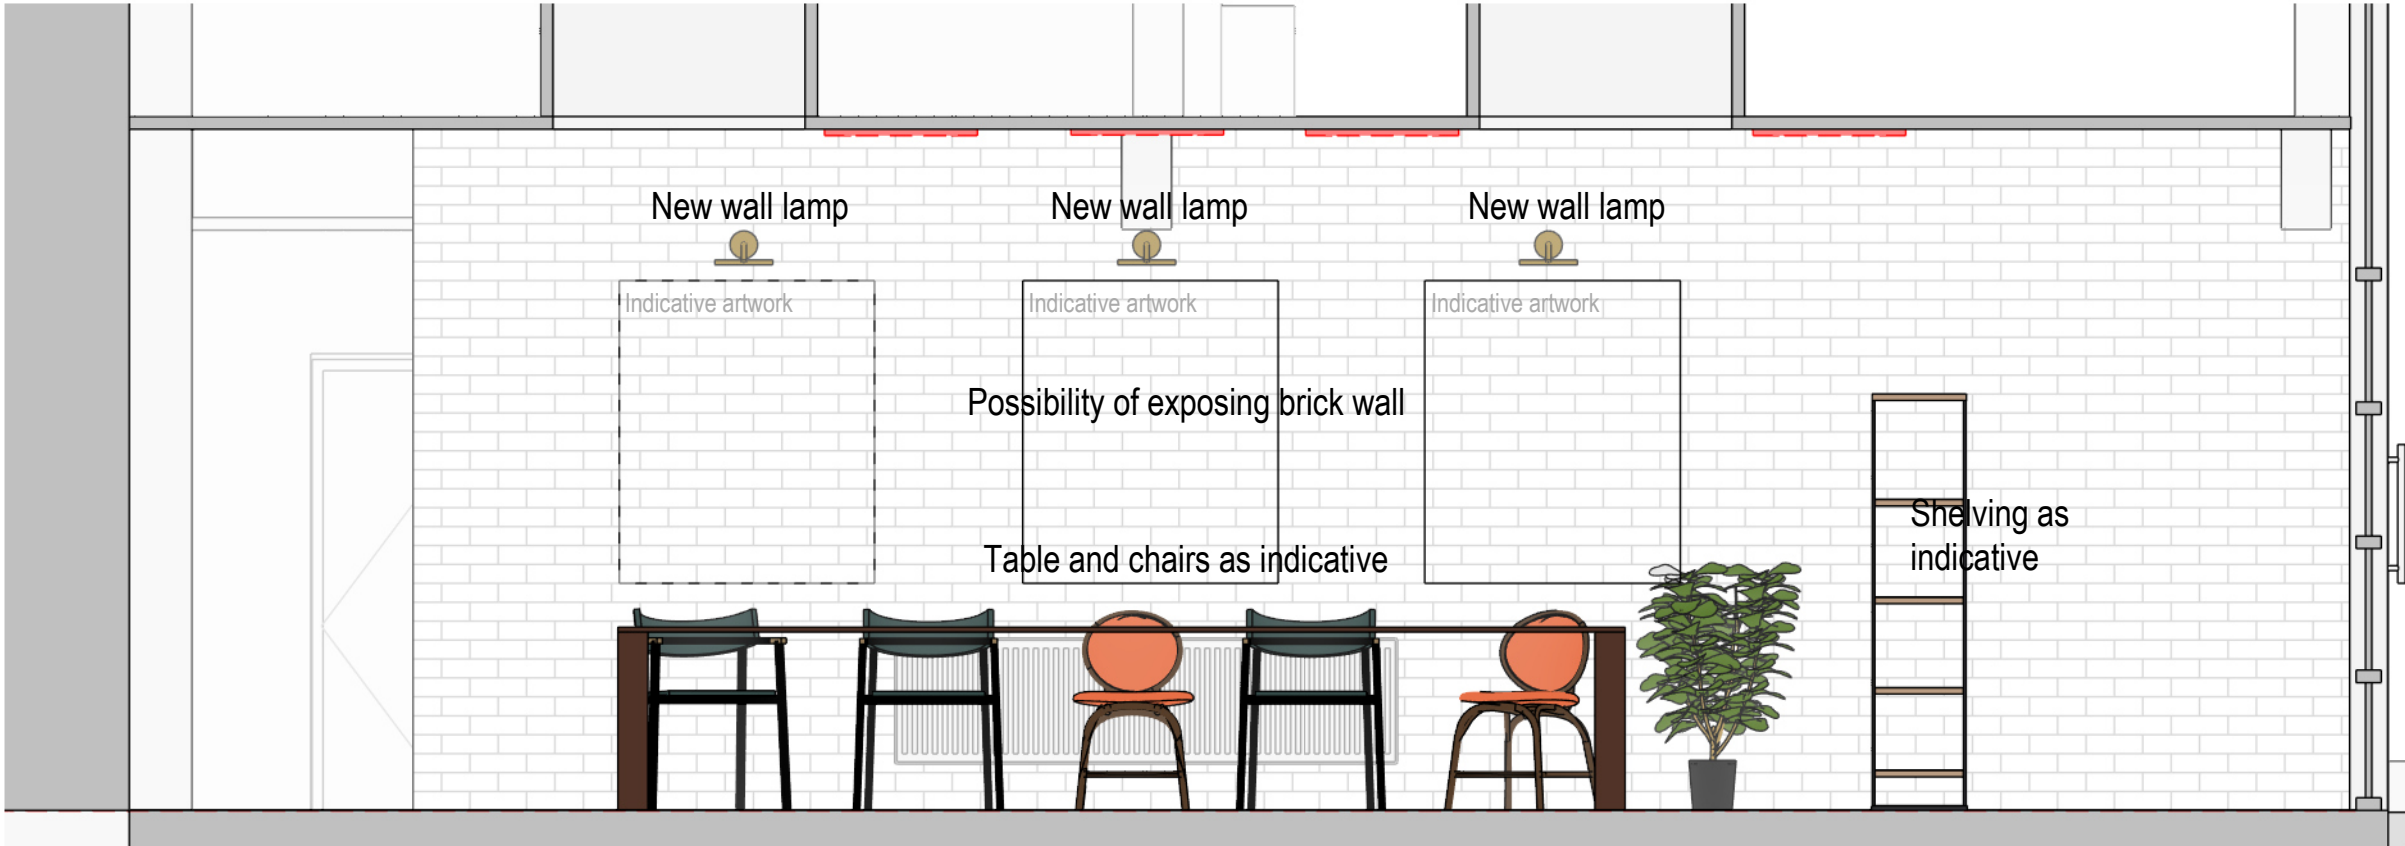

Dining Elevation B as Proposed

1: 30 @ A1

NOTES

1. Do not scale from this drawing.
2. All measurements are in millimetres unless stated otherwise.
3. This drawing is to be read in conjunction with the specification and all relevant Architectural, Electrical, Mechanical and Structural drawings.
4. (c) University of Manchester this drawing must not be reproduced without permission.
5. Directorate of Estates and Facilities to be notified of any discrepancies.

William Kay

0 2m 4m 8m

1:100 @ A1

Plans shown as indicative. Survey required.

Precedent images

Dining table

Wall lamps

Terrazzo vinyl

Wall prints

P01	First issue. Issued for comments.	29-10-24	JL	JL
Rev	Description	Date	By	Auth

MANCHESTER 1824

The University of Manchester

Directorate of Estates and Facilities
Beyer Building
The University of Manchester
Oxford Road
Manchester
M13 9PL

HALLIDAY MEECHAM ARCHITECTS

Halliday Meecham Architects Limited
111 Piccadilly Manchester M1 2HW
+44 (0)161 661 5565
4 Devonshire Street London W1W 5DT
+44 (0)203 440 5175
hma@hallidaymeecham.com
www.hallidaymeecham.com

Drawing Status: **PRELIMINARY**

Project: UoM NZC Decant Works - 5668

Building Name	Building No.
William Kay House	016AA

Site Name: William Kay House
Sub Site Name: Oxford Road

Drawing Title: William Kay L0 Dining Layout as Proposed

PM	DS	Drawn	JL	Checked	JL	Authorised	HMA
Scale @A1	Date	Date	Date	Date	Date	Date	Date
1:100	21-10-2024	21-10-2024	21-10-2024	21-10-2024	21-10-2024	21-10-2024	21-10-2024
Drawing Number	Revision						
5668-HMA-WK-ZZ-DR-A-0208	P01						