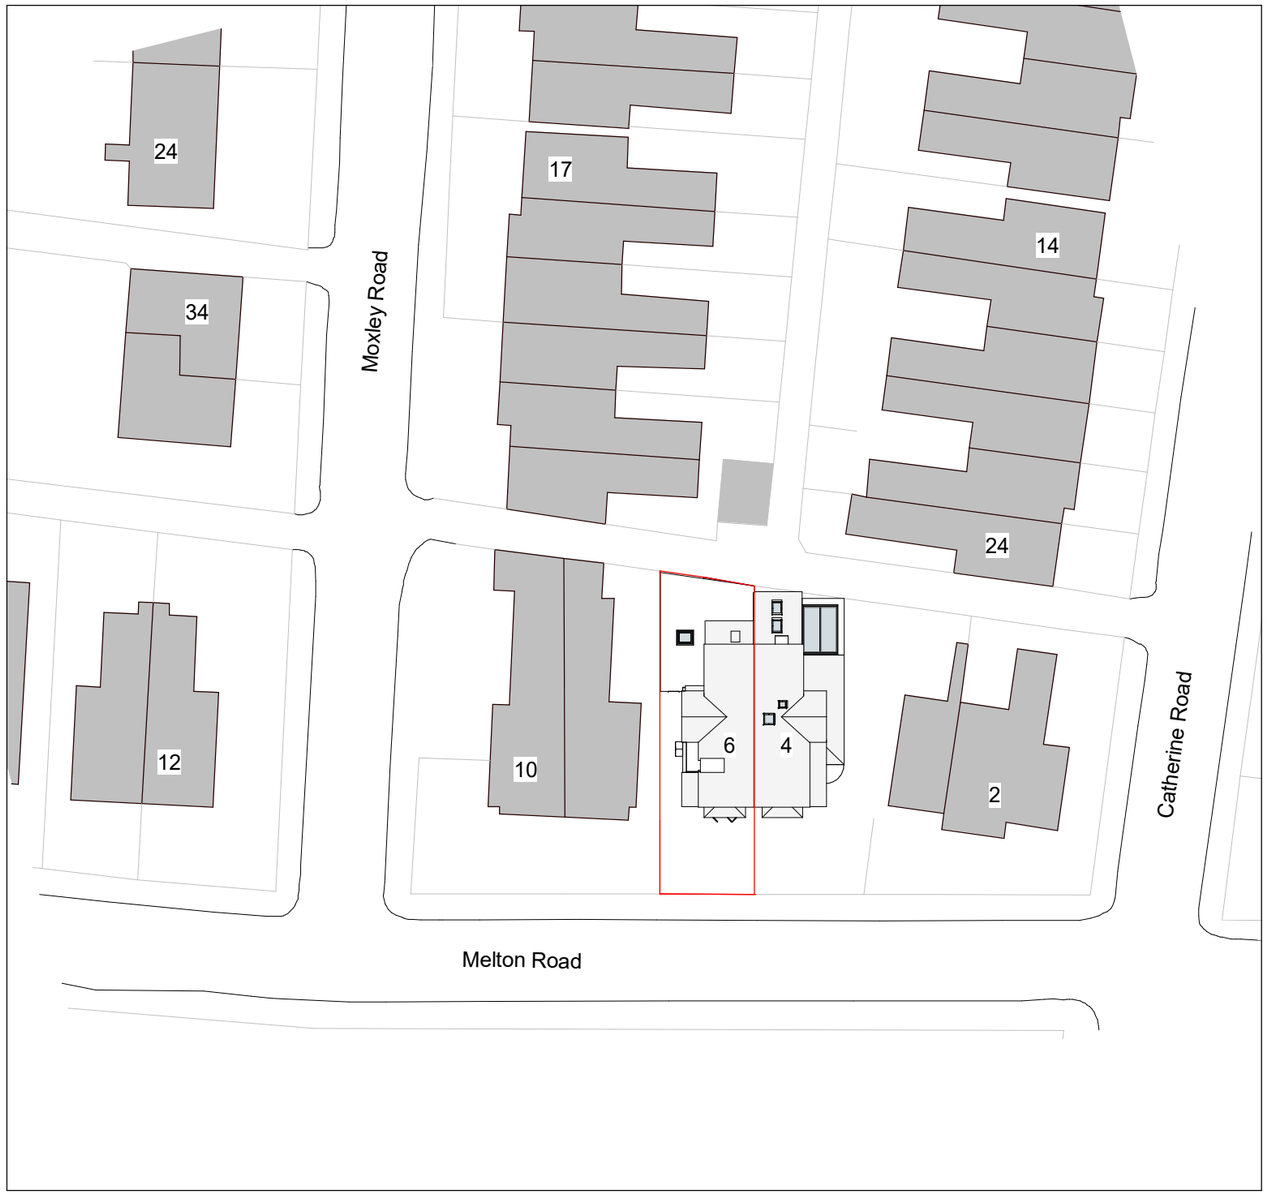

1. Site - Block Plan

1 : 500

5 0 5 10 15 20 25

SCALE 1: 500 m

2. Site - Location Plan

N

10 0 10 20 30 40 50

SCALE 1: 1250 m

Notes - Boundaries

A Application site boundary determined using OS Data.

Legend - Boundaries

Site Boundary

Site Ownership

REV	DESCRIPTION	BY	DATE

PROJECT 6 Melton Road	SCALE @ A3 As indicated	DATE 11 APR 2025	DRAWN BY CW
CLIENT S. Roberts	STATUS PLANNING		
TITLE Site - Location and Block Plan - Planning	PROJECT NO. DA24057.	DRAWING NO. 001.	REV.
DA DEBTAL ARCHITECTURE www.debtal.co.uk	NOTES © COPYRIGHT : ALL RIGHTS RESERVED. THIS DRAWING MUST NOT BE REPRODUCED WITHOUT PRIOR WRITTEN CONSENT. DRAWING TO BE USED FOR THE STATUS INDICATED ONLY. ALL DIMENSIONS AND SETTING OUT SHALL BE CHECKED AND CONFIRMED ON SITE. ANY DISCREPANCIES TO BE REPORTED TO THE DESIGNER PRIOR TO THE COMMENCEMENT OF ANY WORK. ALL WORK AND MATERIALS TO BE IN ACCORDANCE WITH CURRENT STATUTORY LEGISLATION, RELEVANT CODES OF PRACTICE AND BRITISH STANDARDS. ALL DIMENSIONS ON THIS DRAWING ARE IN MILLIMETRES (UNLESS OTHERWISE STATED).		