




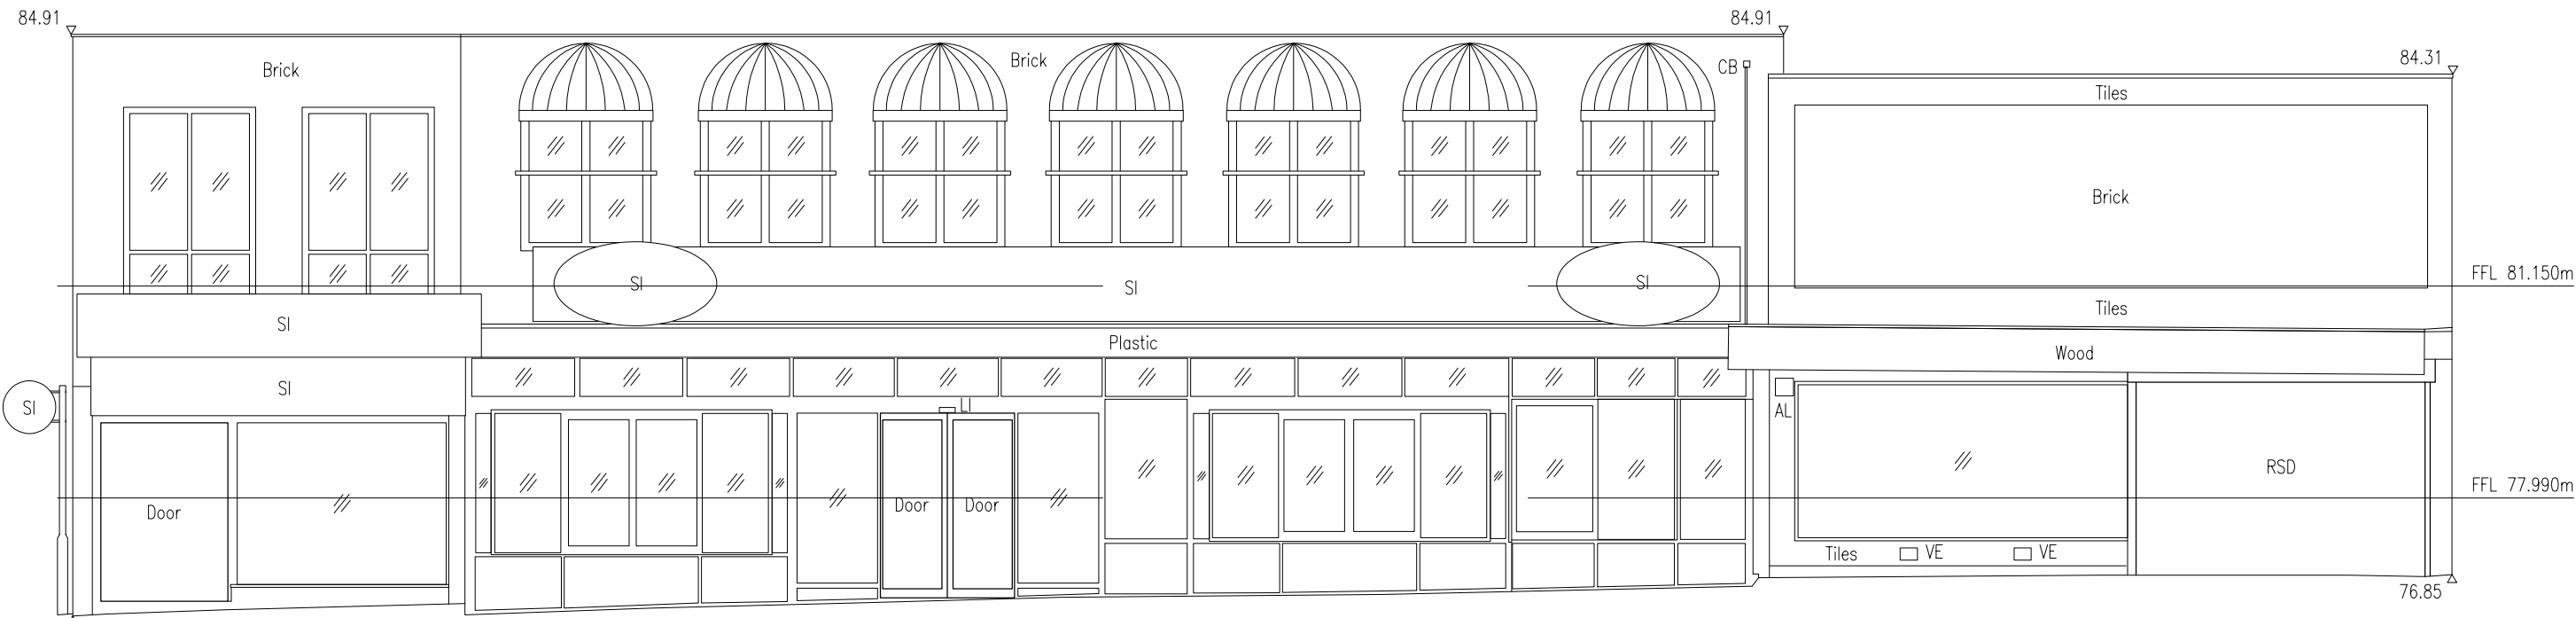



EXISTING FRONT STREET ELEVATION - CHEETHAM HILL ROAD (NO CHANGES)

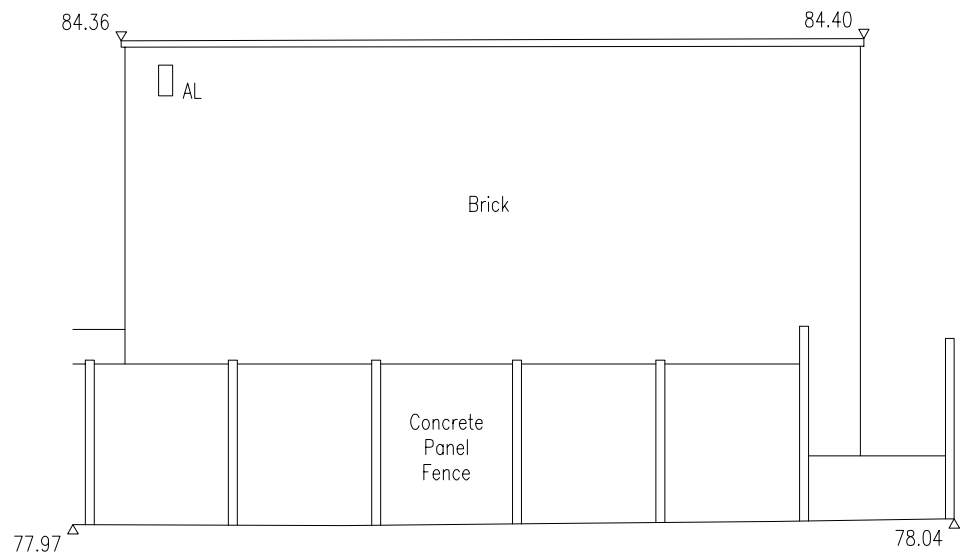

EXISTING REAR STREET ELEVATION (NO CHANGES)

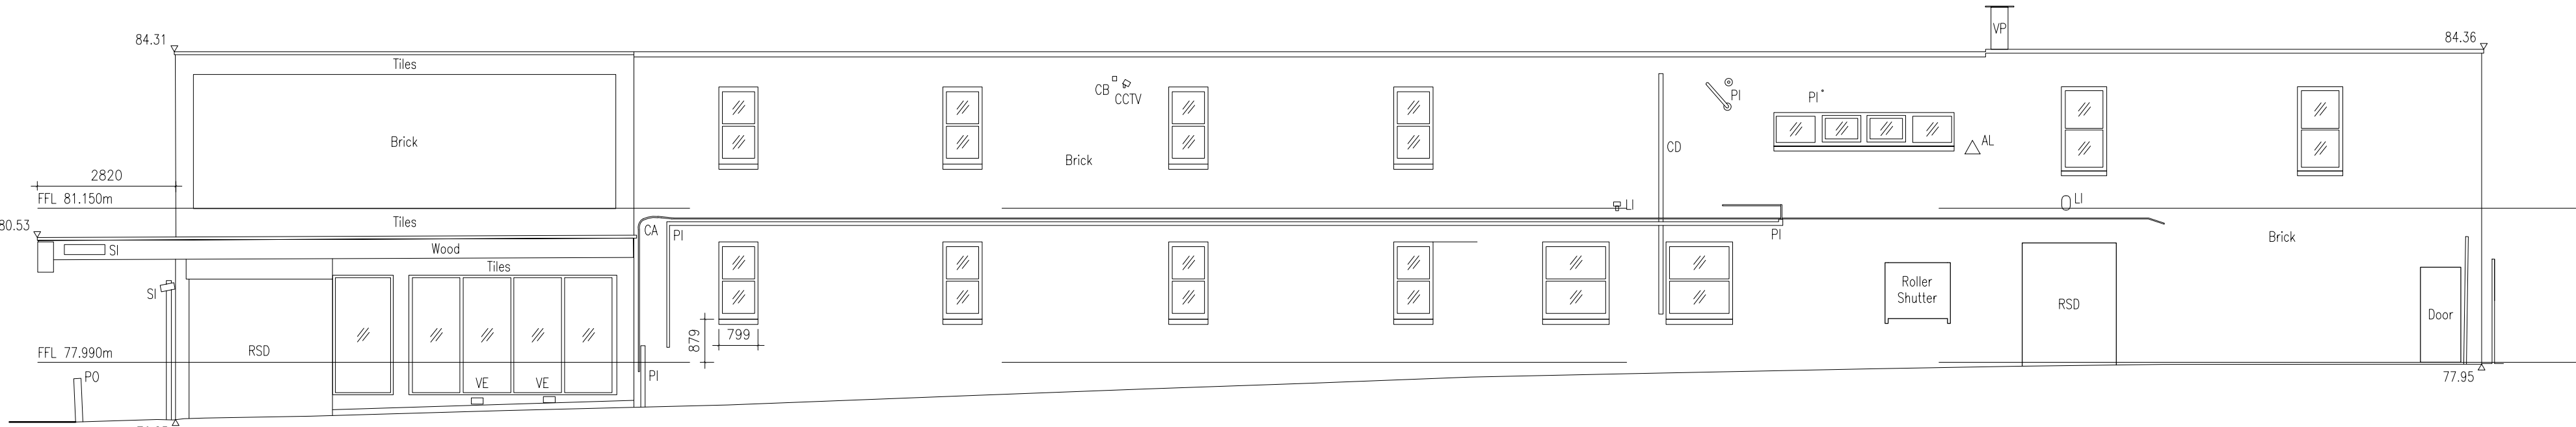

EXISTING SIDE ELEVATION - SOUTH (NO CHANGES)

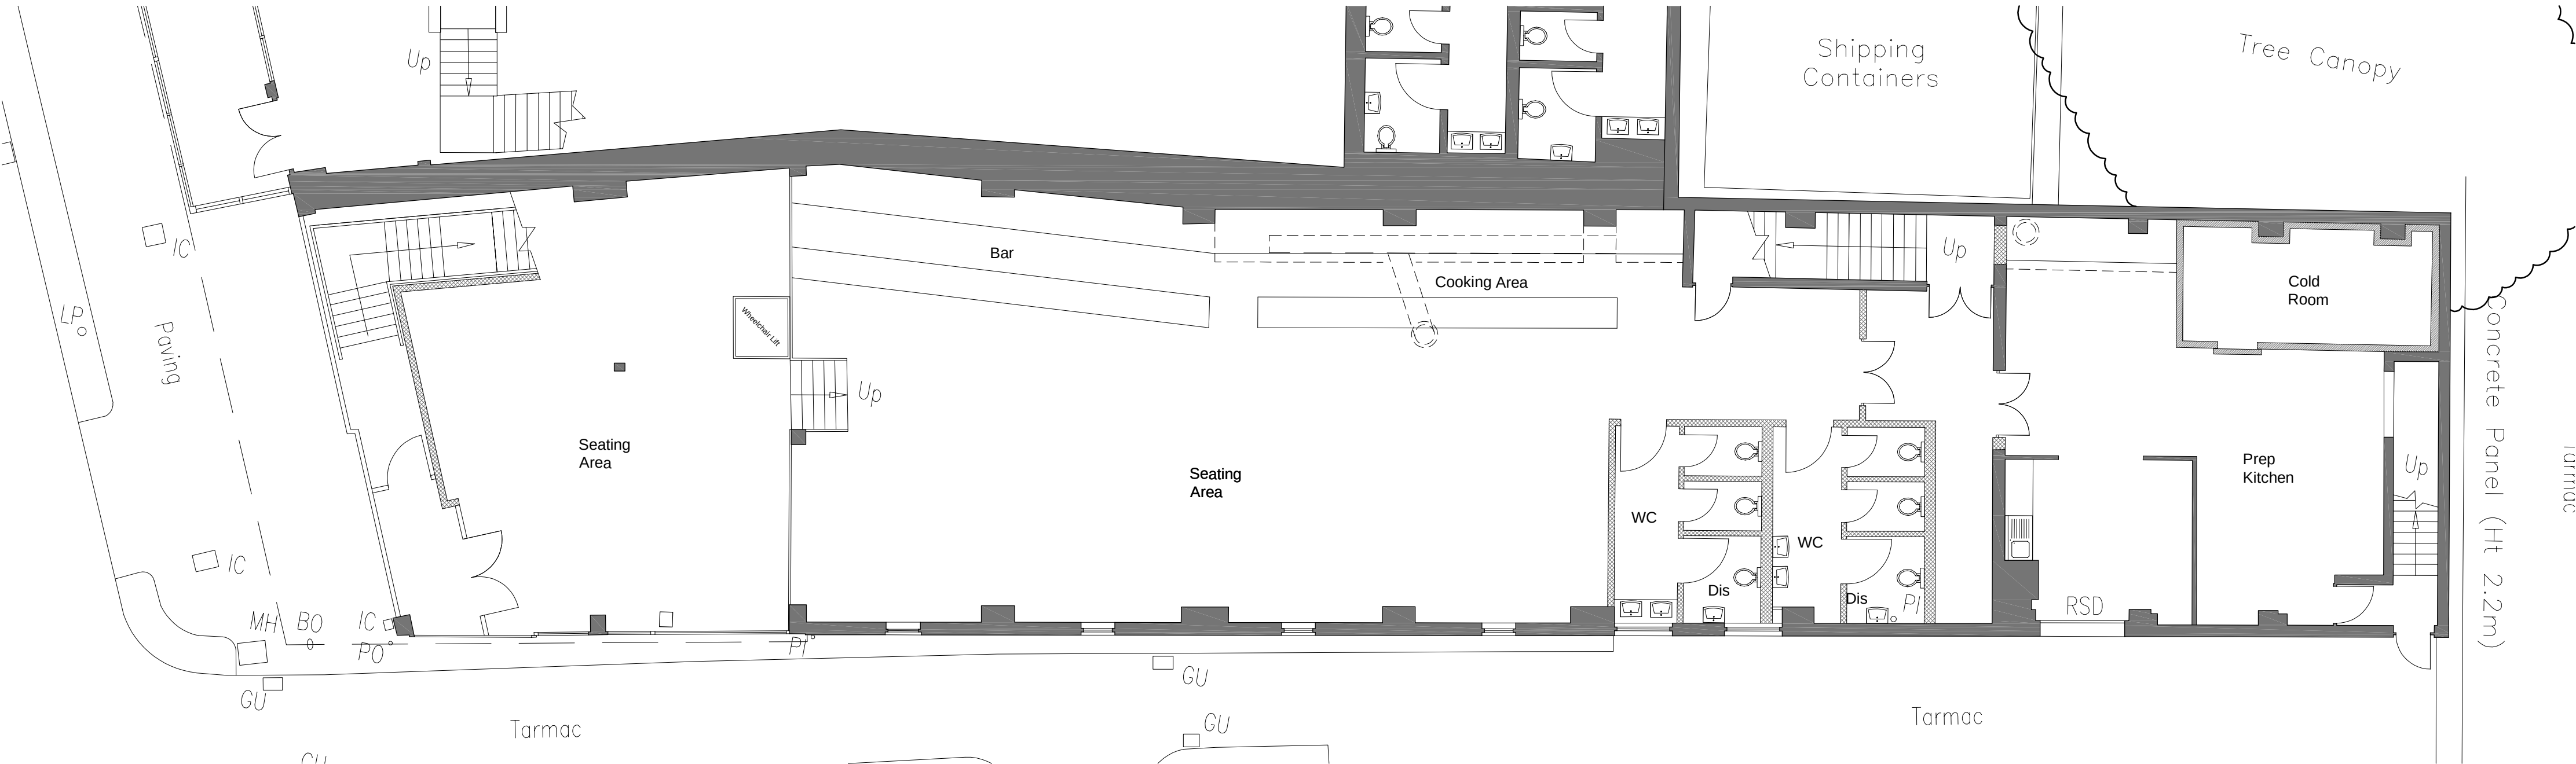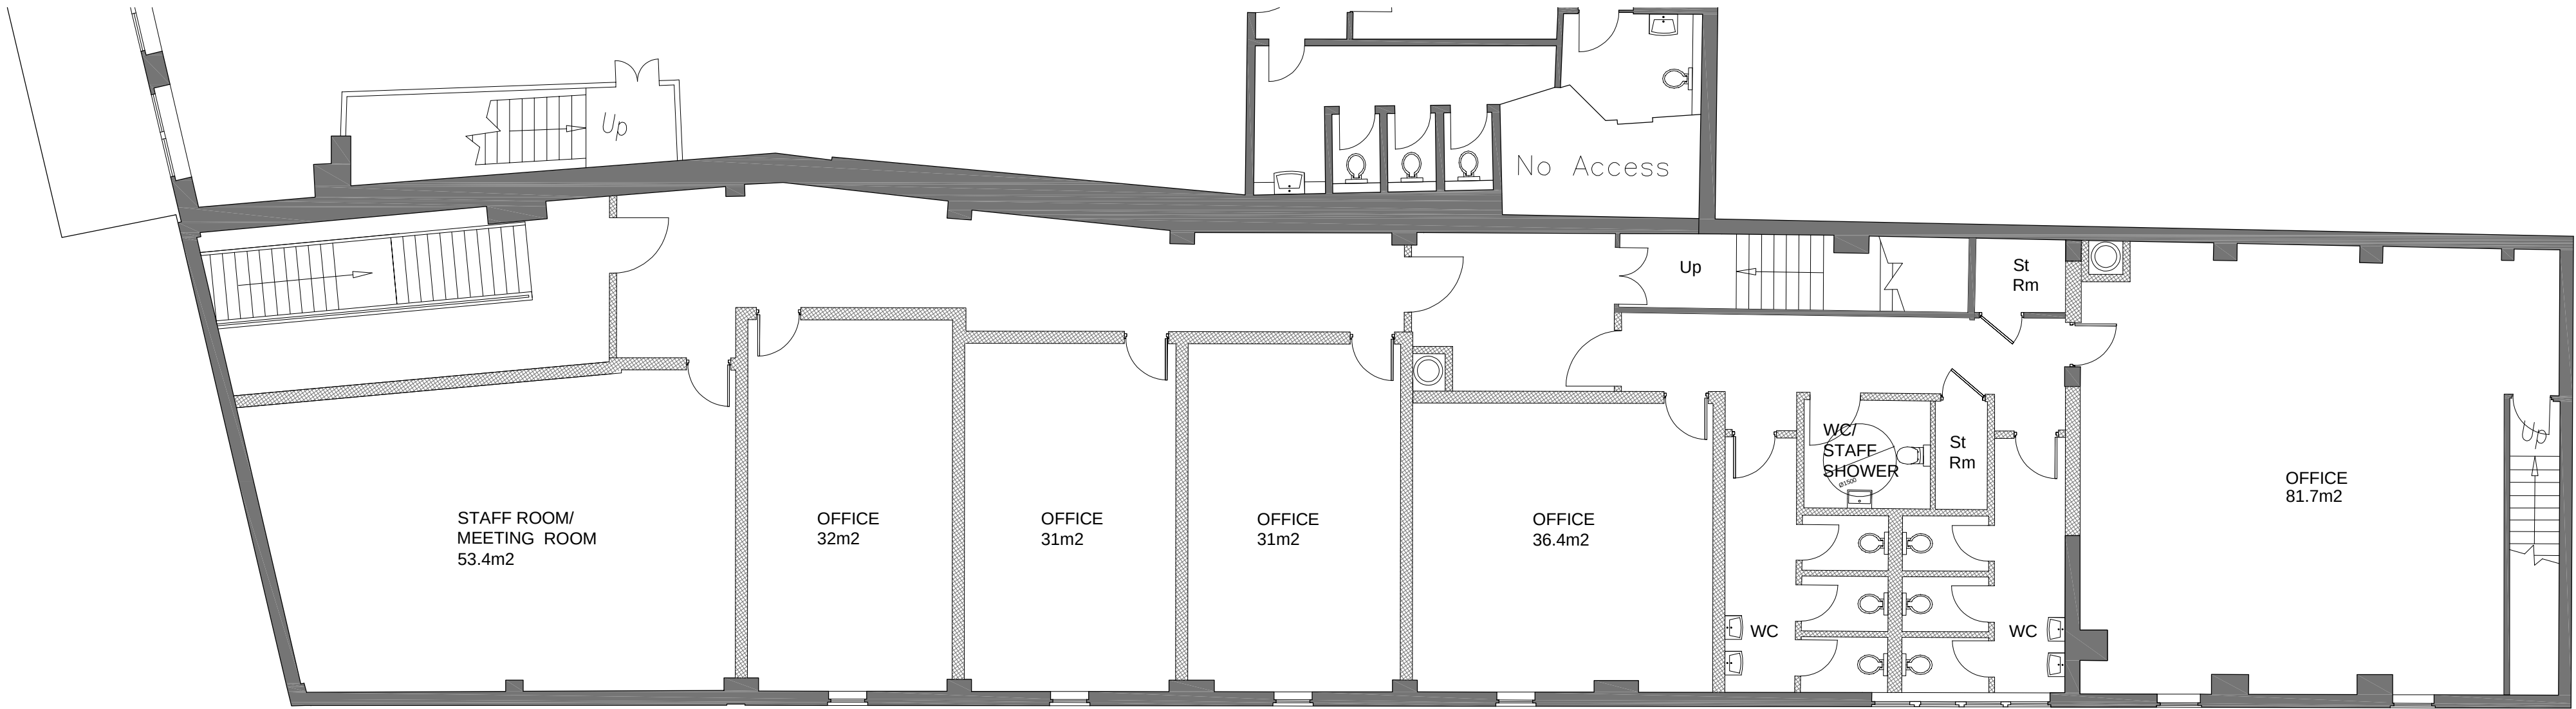

This drawing is for indicative representation only and should not be used for any purposes other than planning. Do not scale from, or use this drawing for construction.

The contractor is to complete the detailed design for the purpose of construction and building regulations approval.

The Structural Engineer to carry out full assessment of scheme and provide all calculations for building control approval prior to starting construction.

CDM REGULATIONS 2015. All current drawings and specifications for the project must be read in conjunction with the Designer's Hazard and Environment Assessment Record.

All intellectual property rights reserved.

XXXXXX
Date First Issue For Comment
Comment Revision

Project Title
**LAWFUL DEVELOPMENT
CERTIFICATE**

Drawing
**488-490 CHEETHAM HILL ROAD,
MANCHESTER, M8 9JP**

Drawing
PROPOSED PLANS AND ELEVATIONS

Scale
1:100 @ A1

Date
02nd APR 2025

Drawing no.
025_03LDC

Rev.
-

TMA
07902 677778
tanveer@tma-co.uk
46A Greenpark Road, Manchester, M22 4DR
COPYRIGHT © 2025 TMA